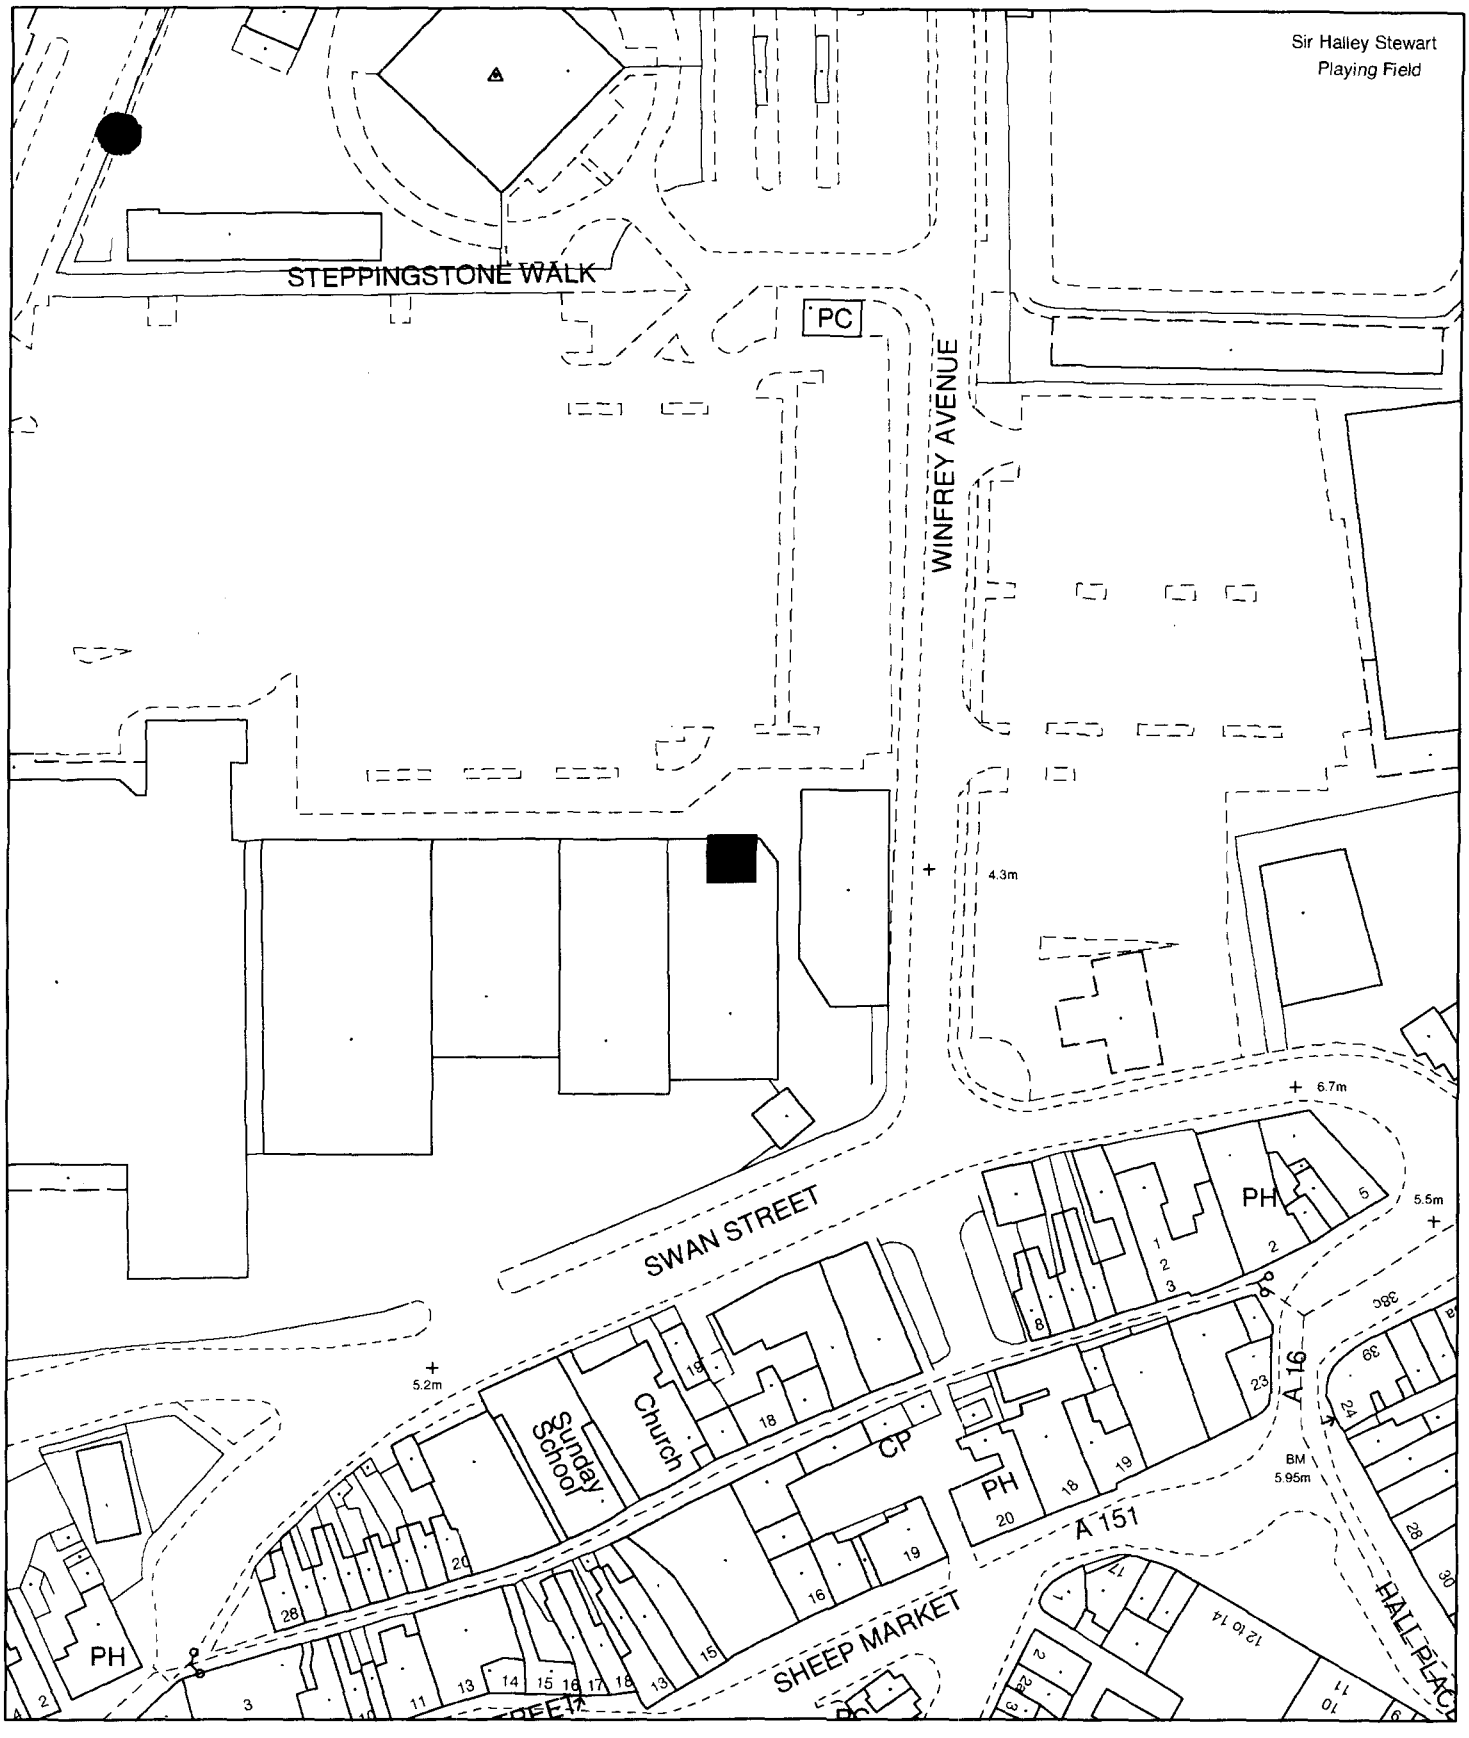


Planning Application Location Plan
Ward Member Notification

H16/0146/02

Scale: 1:1250

Planning and Development

Council Offices, Priory Road, Spalding, Lincolnshire
PE11 2XE


PLEASE DO NOT COPY THIS PLAN
This map is reproduced from Ordnance Survey material with permission of Ordnance Survey on behalf of Her Majesty's Stationery Office (c) Crown copyright. Unauthorised reproduction infringes Crown copyright and may lead to prosecution or civil proceedings. South Holland District Council LA079413 2002

Ordnance Survey®

Siteplan®

Planning & Development
11 2002
Ref 0146/02

1:1250 Scale

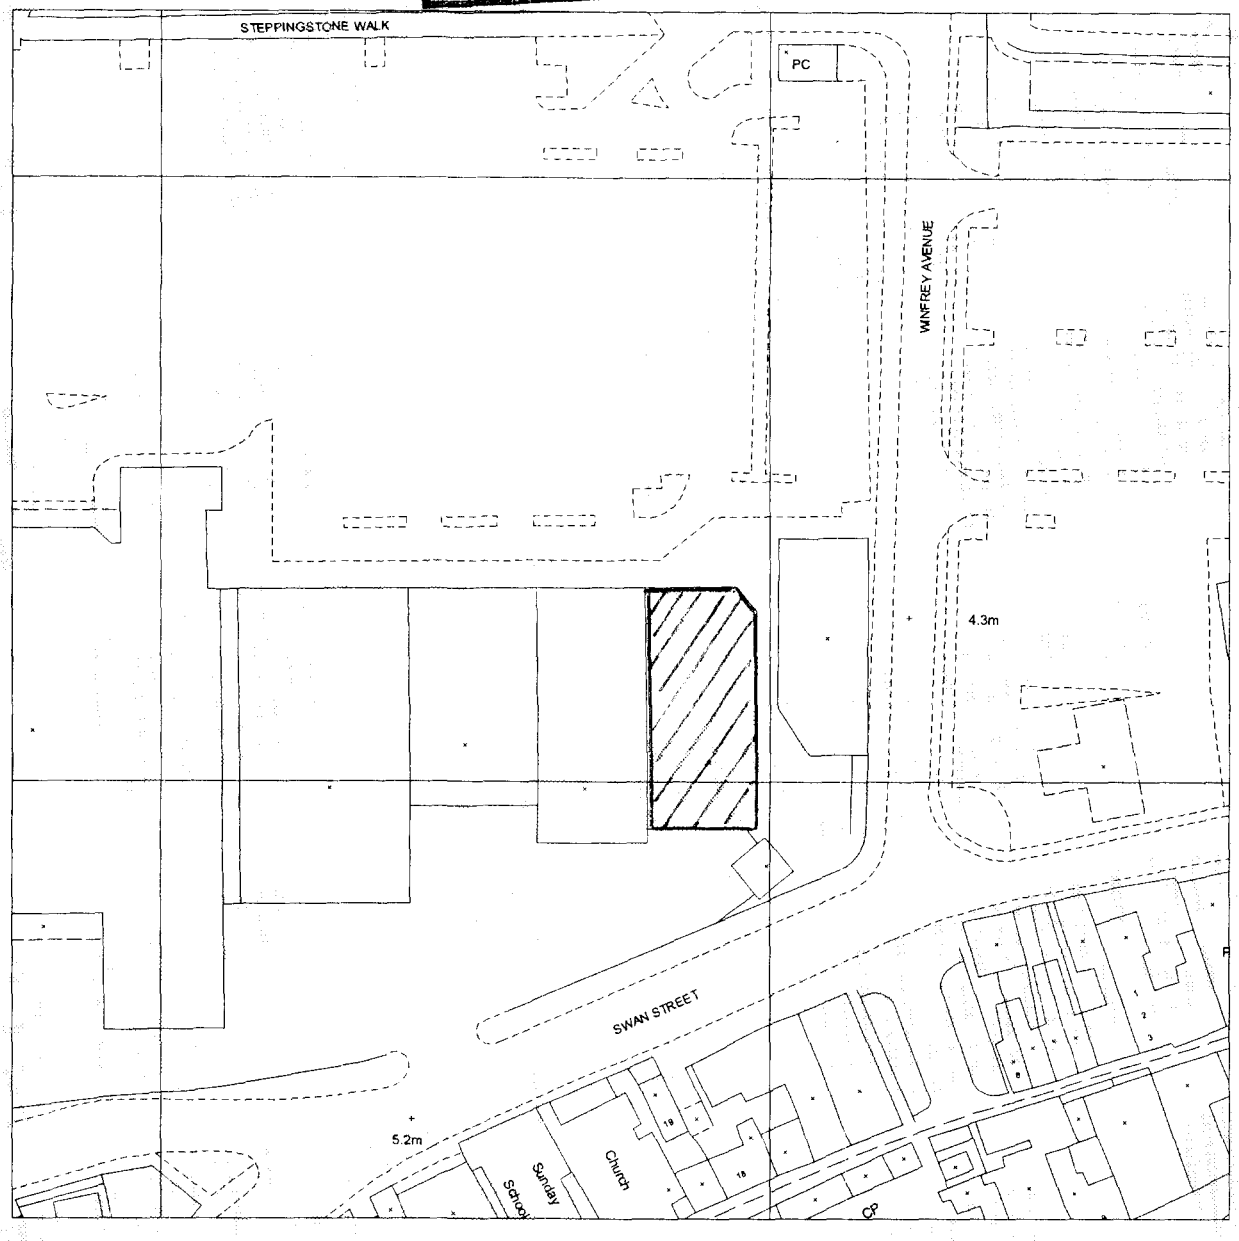

Produced 06 Feb 2002 from Ordnance Survey digital data and incorporating surveyed revision available at this date. © Crown copyright 2002.

Part or all of this Siteplan is enlarged from mapping produced at one or more of the following scales 1:1250, 1:2500, 1:10000.

Reproduction in whole or in part is prohibited without prior permission of Ordnance Survey.

Ordnance Survey and the OS symbol are registered trade marks and Siteplan a trade mark of Ordnance Survey, the national mapping agency of Great Britain.

20 0 20 40 60 80

Metres

ARGOS DISTRIBUTORS LTD
UNIT 4 HOLLAND MARKET
SPALDING
PE11 1RQ

Centre coordinates : 524575mE 322827mN

National Grid sheet reference at centre of this Siteplan: TF2422NE.

Supplied by : KDP Rainham 01634 238238
Serial Number : 574874

Ordnance Survey

This document has been security printed for Ordnance Survey to prevent unauthorized copying