




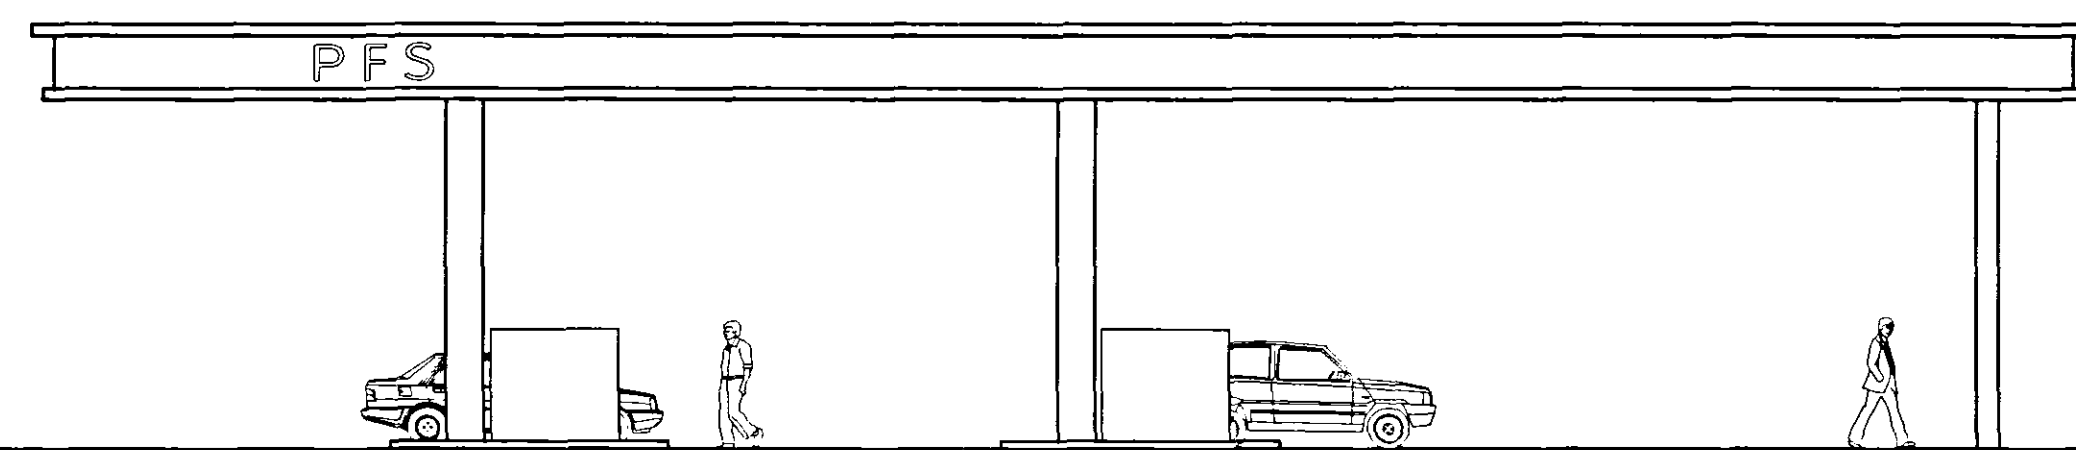

PFS SIDE ELEVATION

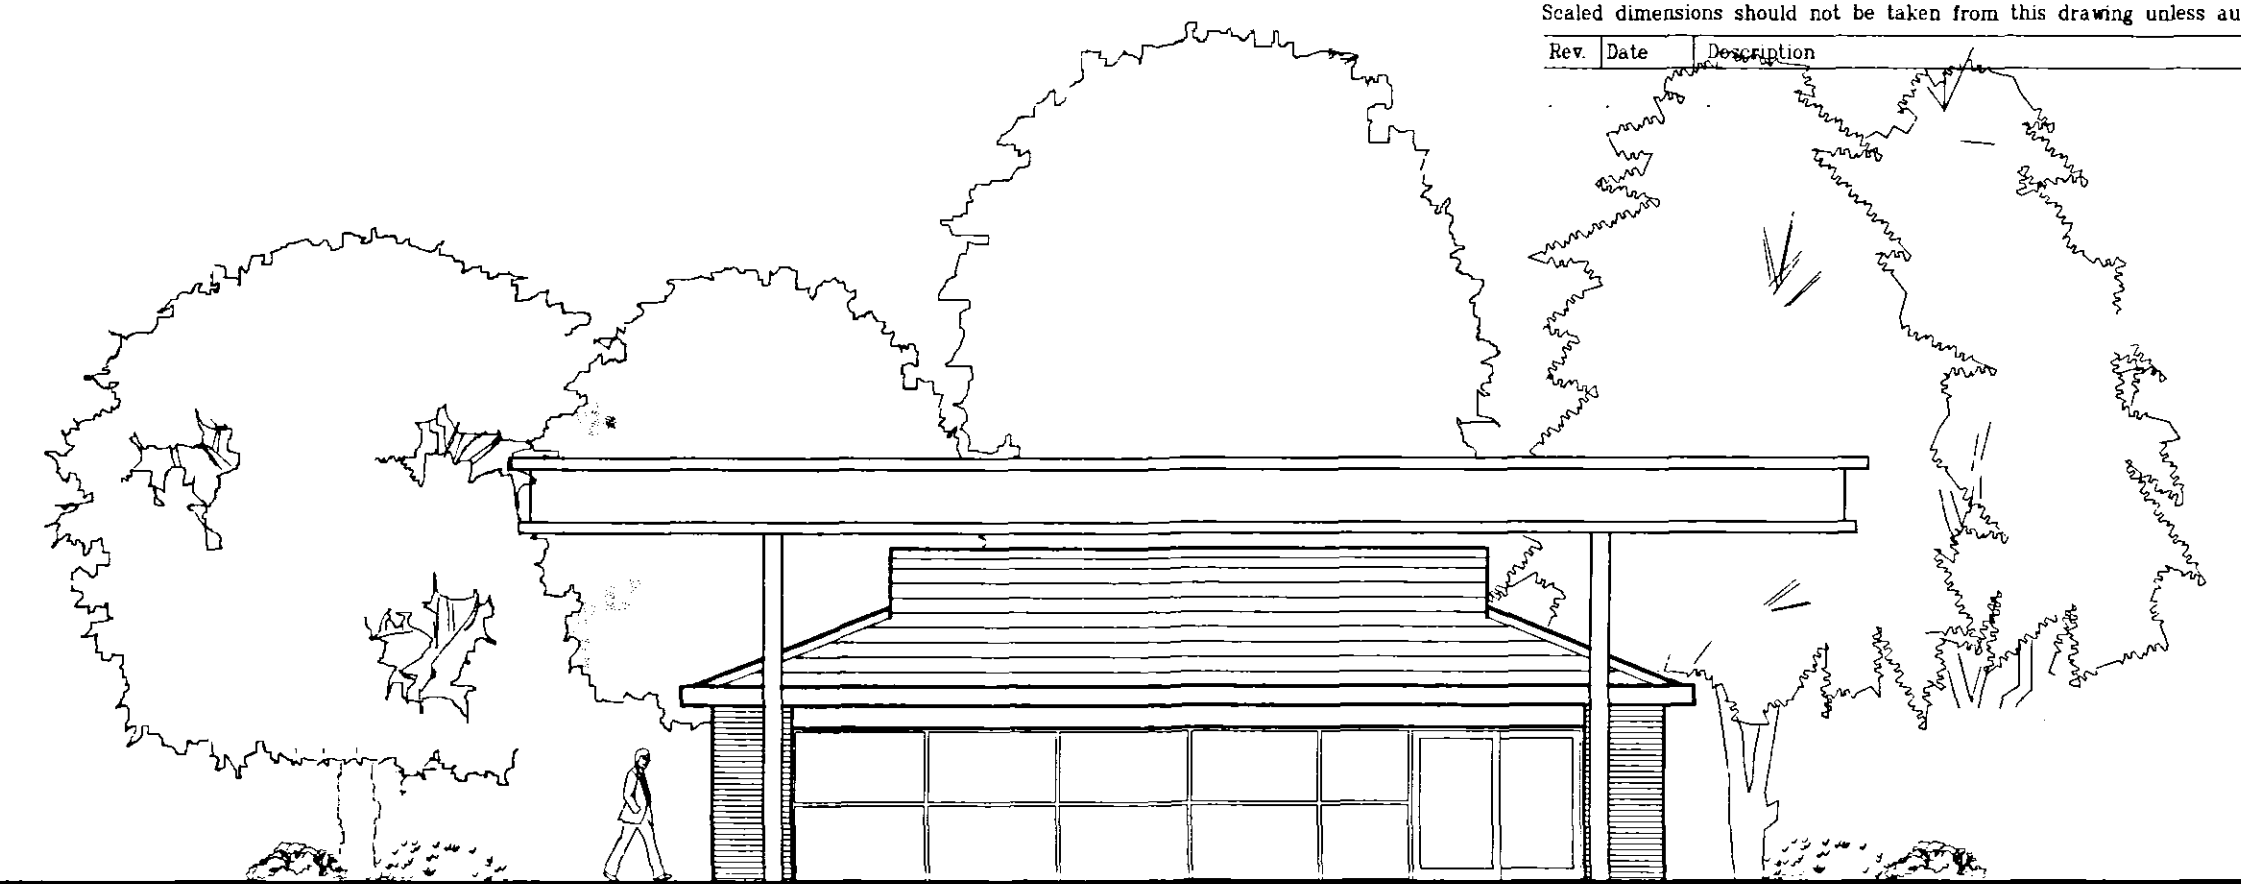




KIOSK ENTRANCE

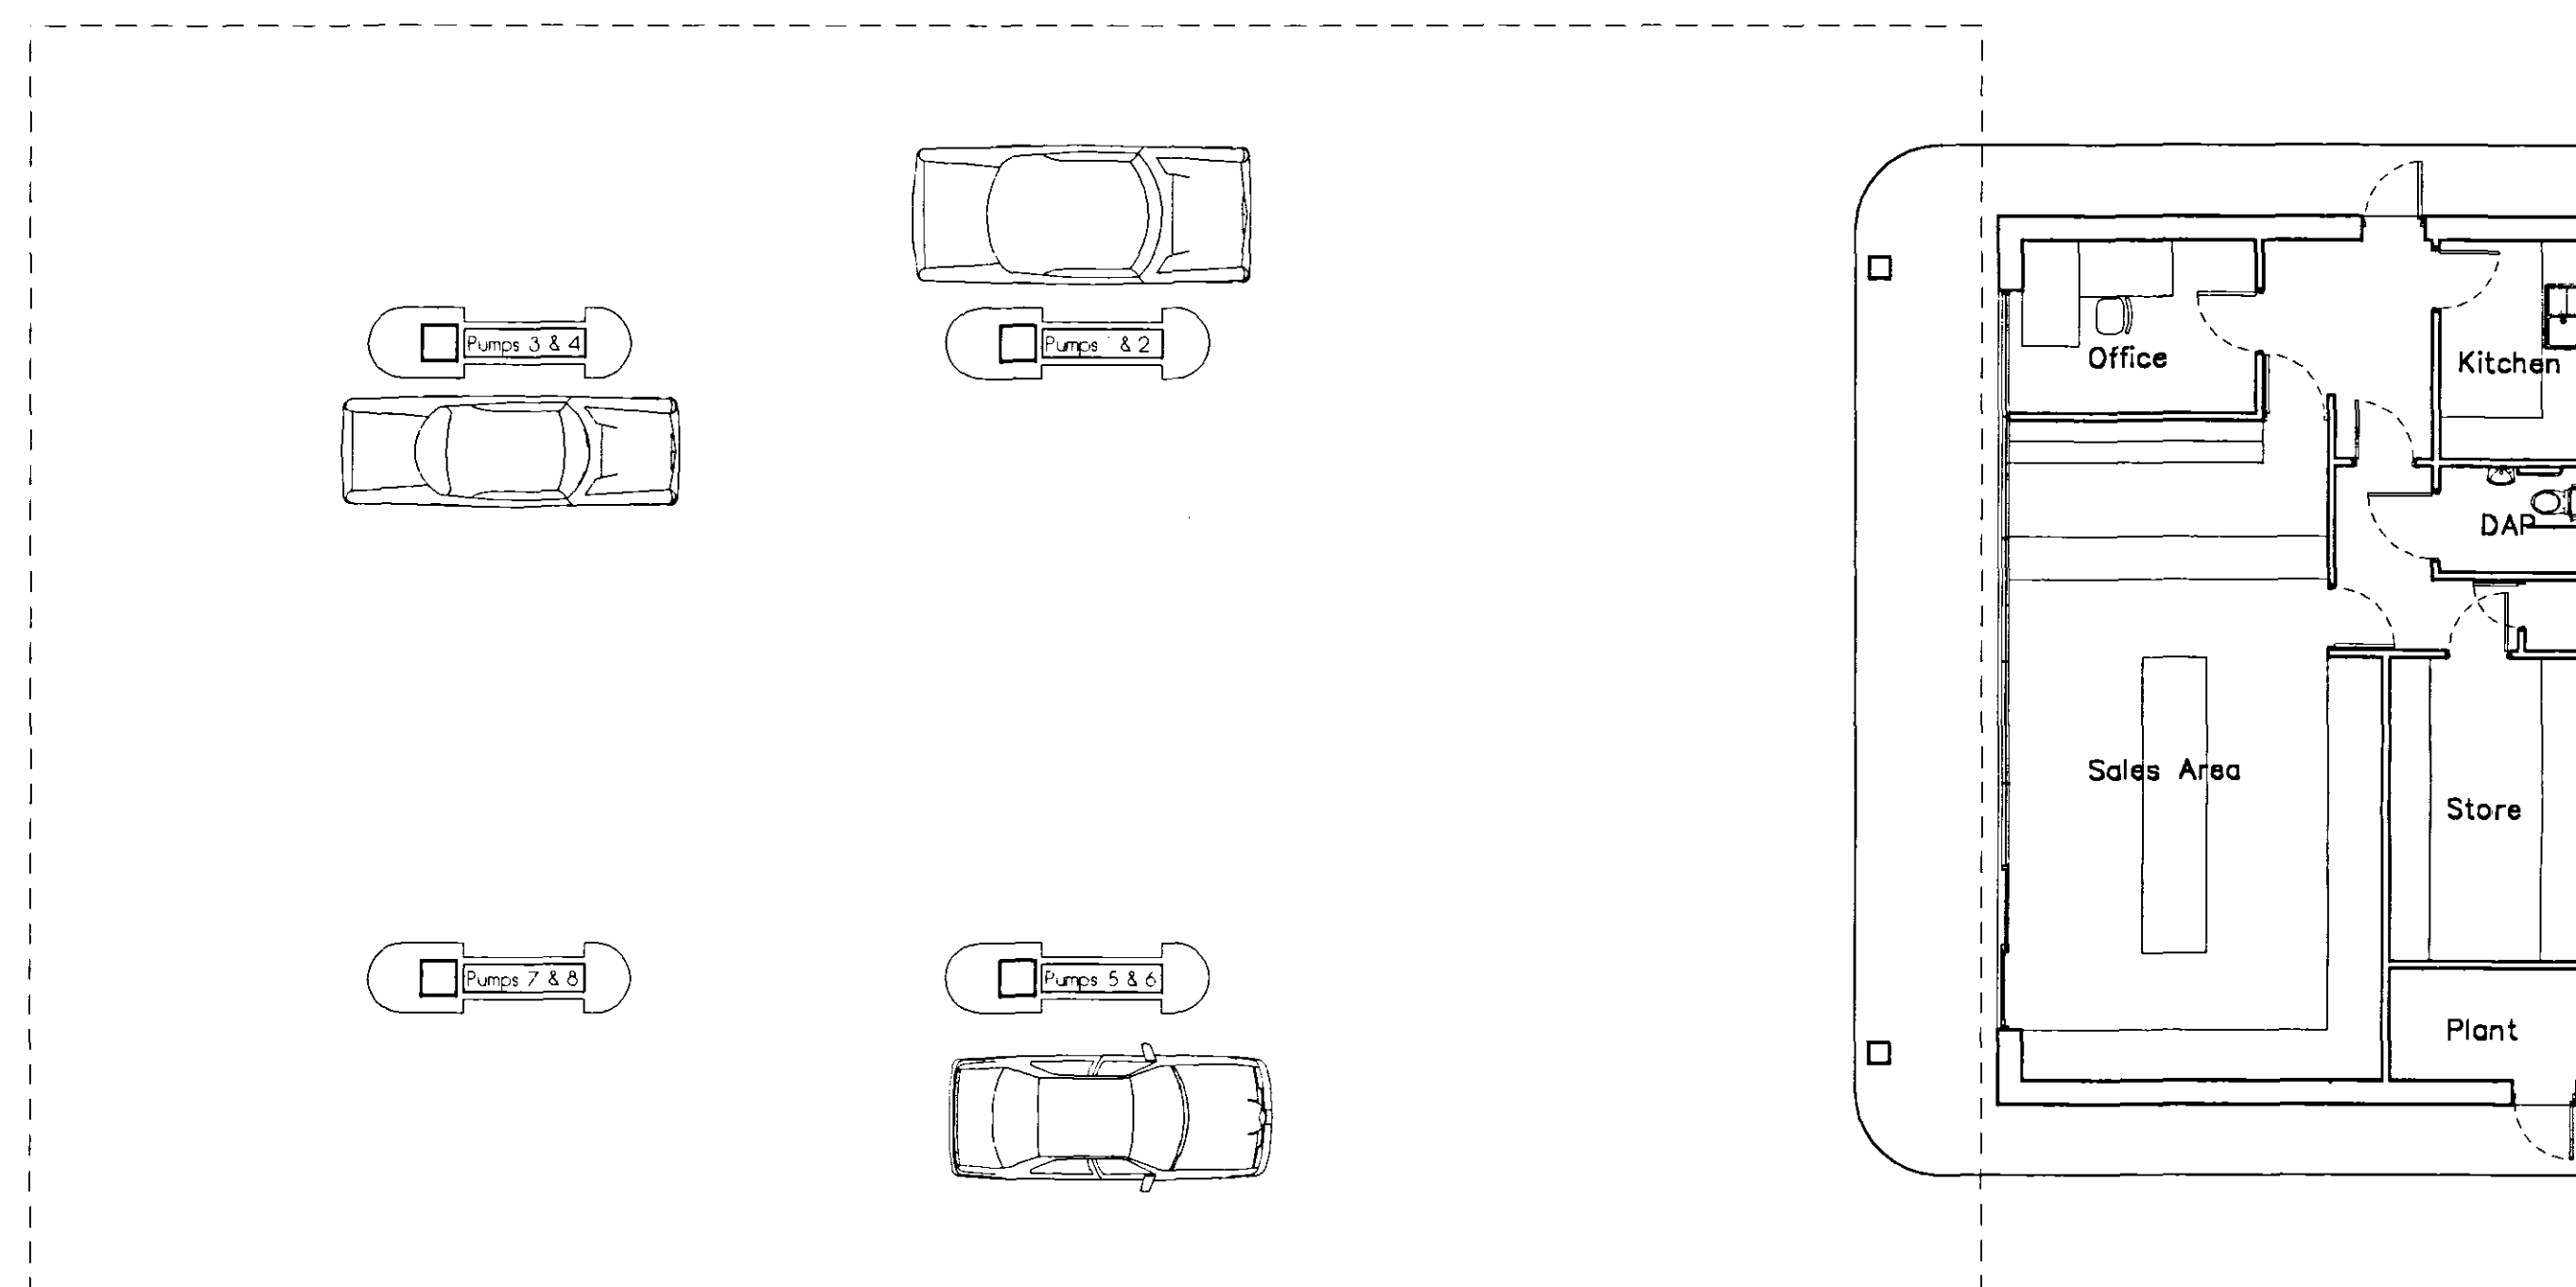

PLAN



KIOSK REAR

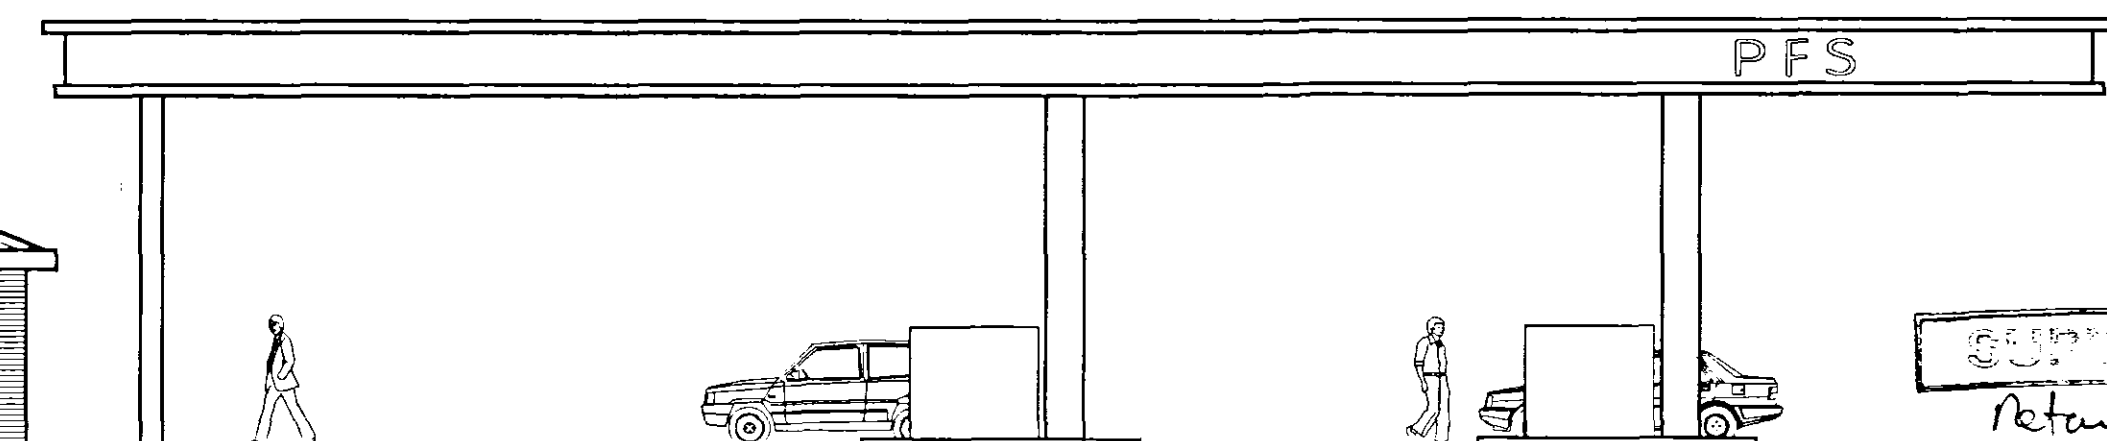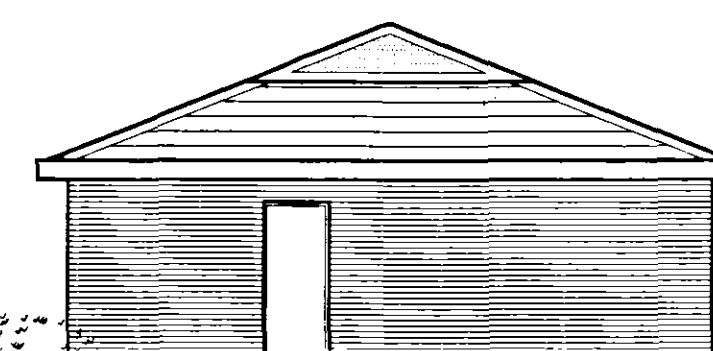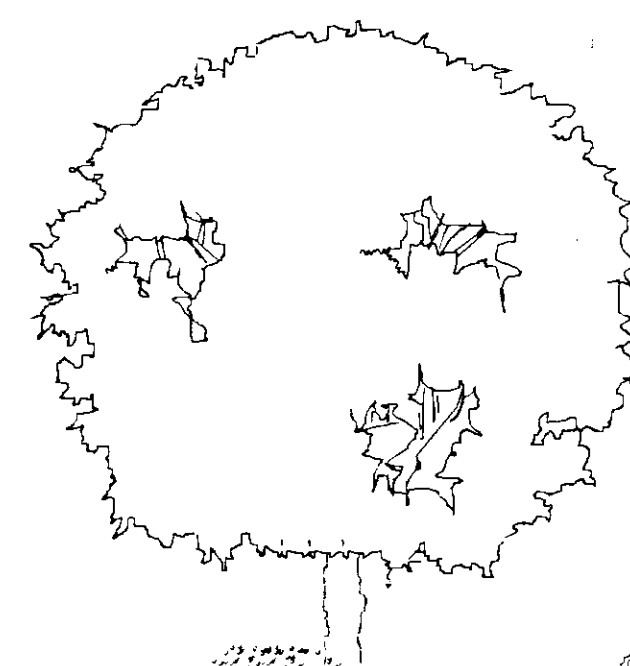

PFS SIDE ELEVATION

5495
Planning & Development
-4 FEB 2004
Ref 147/04

SPALDING
Return

ADW PARTNERSHIP		Architects and Planning Supervisors 1 De Montfort Square Leicester LE1 7ER Tel: (0116) 255 6405 Fax: (0116) 254 3487 E-Mail: adwptners@aol.com	
Client JOHN H KING (SECURITIES) Ltd		Project DEVELOPMENT SITE A16/A151 INTERSECTION SPALDING	
Subject PFS - Plans & Elevations		Scale 1:1000 A1	Date January 2004
		Job No. 99247	Dwg No. 53
		Rev. A	