

Do not scale from this drawing.

Contractor to check all dimensions prior to commencement on site and notify the architect of any errors, omissions or discrepancies.

Architects le¹ retain copyright of this drawing, no copies or alterations may be made without their permission.

notes:



Main Entrance Elevation



Rear Elevation

0147/04


AMENDED PLAN
Ref. A2

Rev c	Redrawn & redesigned	18.11.04
Rev b	Redrawn & redesigned	25.10.04
Rev a	Redrawn & redesigned	Oct 2004
rev	description	date

John H King (Securities) Ltd
A16/A151 Intersection Spalding
Development Site

Hotel Elevations


job no.	dig. no.	rev.
J01	52	C
scale	date	© ref
1:100	Nov '04	-

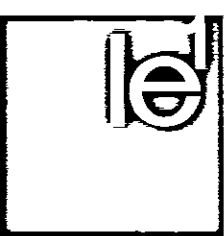

architects le¹
38 nelson street
leicester LE1 7BA

tel: 0116 275 8500 fax: 0116 254 3487
mail@architectsle1.co.uk

architectsLE1

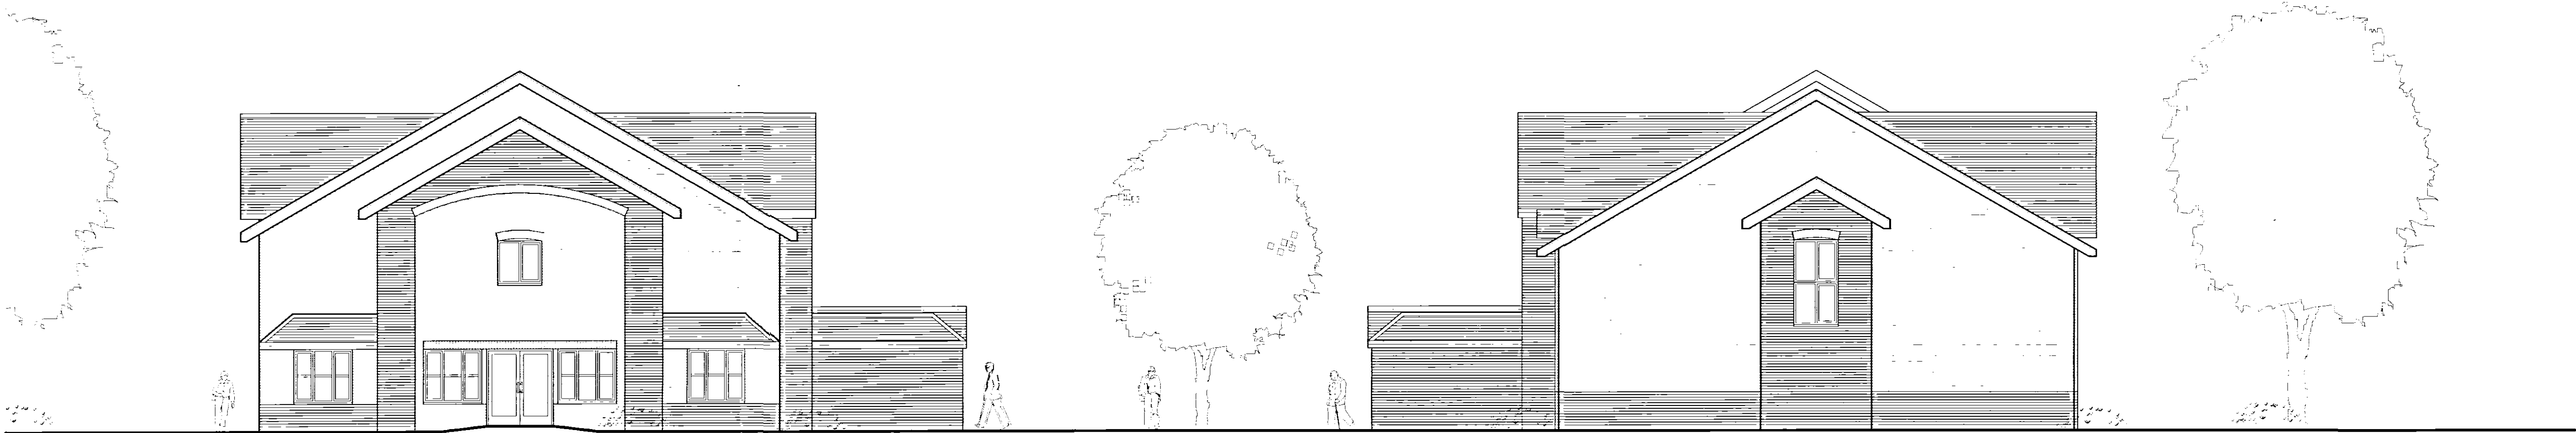

Side Elevation

Side Elevation

DETACHED
PLAN