

COLLAPSIBLE GATES


Top track
37mm T
section

Lattice
16x5mm
solid flat


High
security
radial pin
lock or
padlock

Pickets
3mm x
16mm

Bottom
track
37mm x
20mm or
12mm T
section

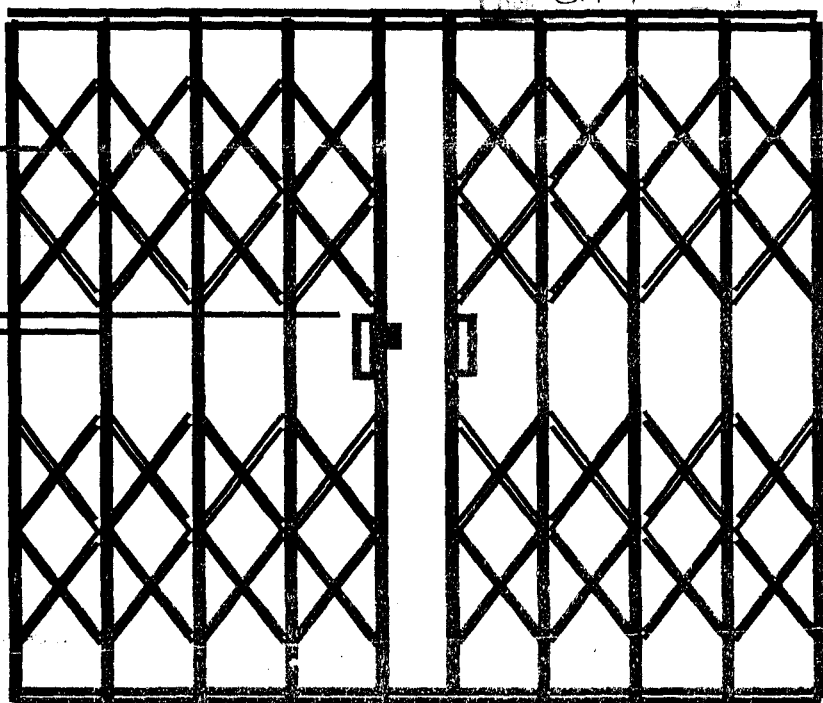


Sliding collapsible gates fitted on fixed, removeable or hinged tracks. Gates can be finished in colour of your choice. Gates over 2m high are fitted with two locks.

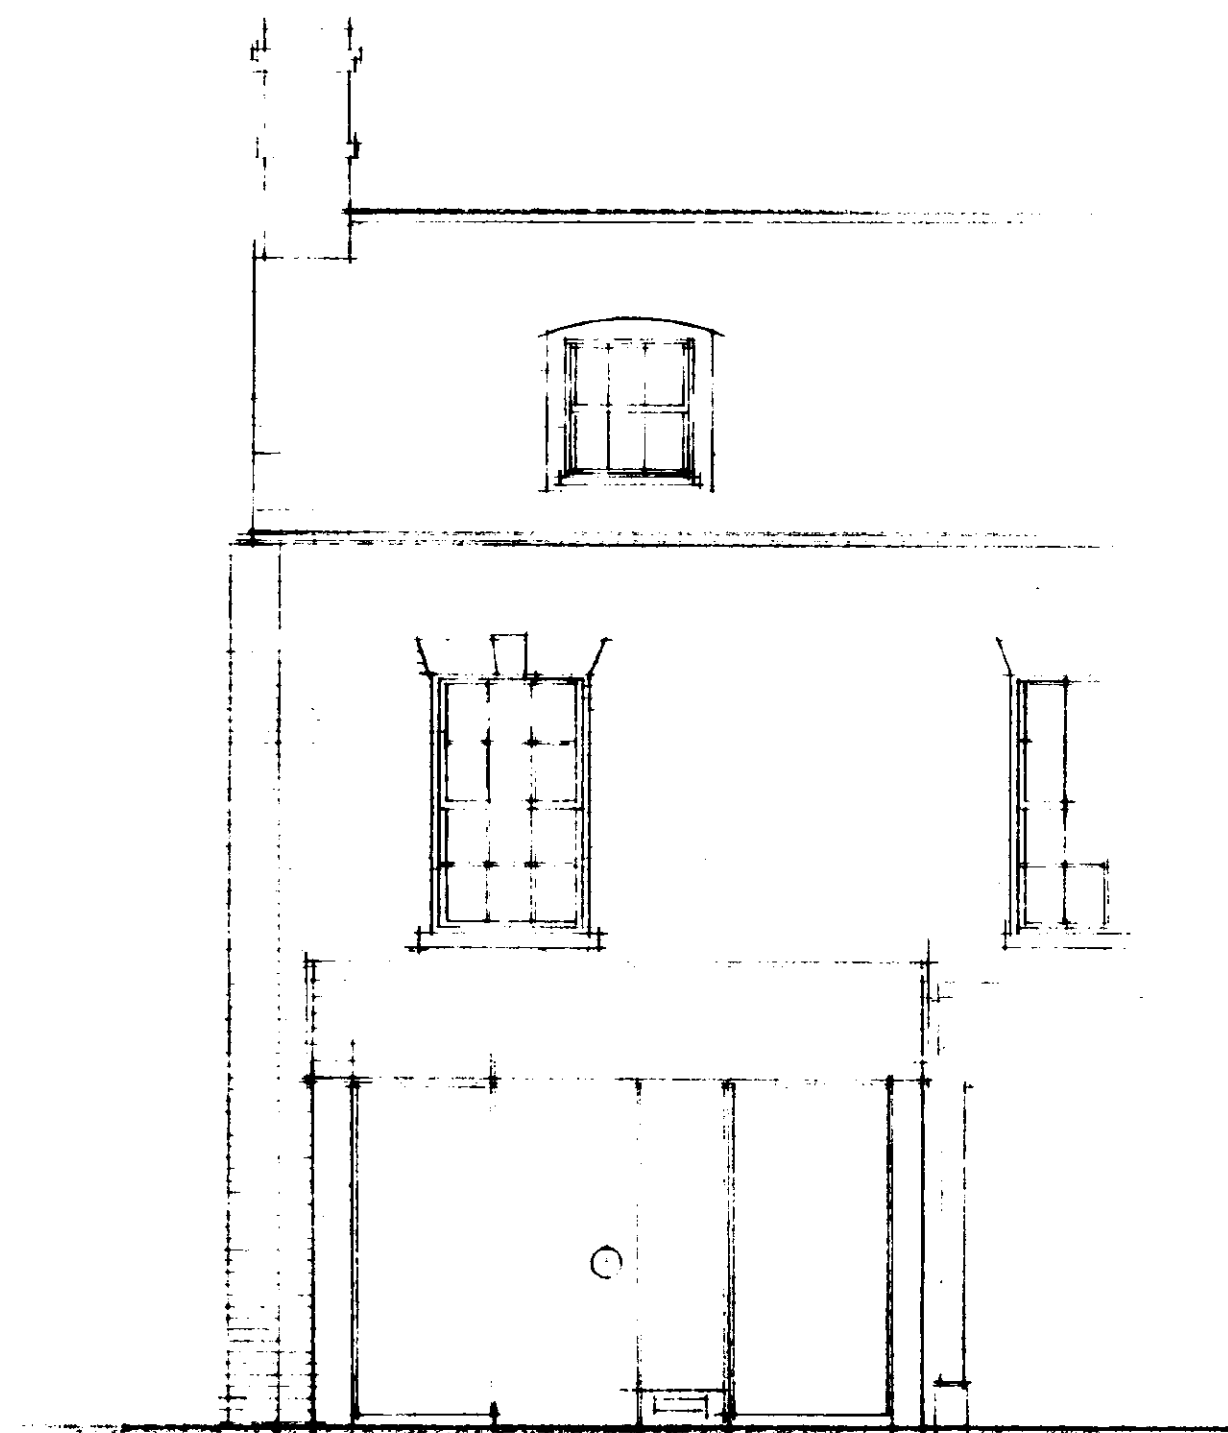



EXISTING

ELEVATION TO FRANCIS STREET

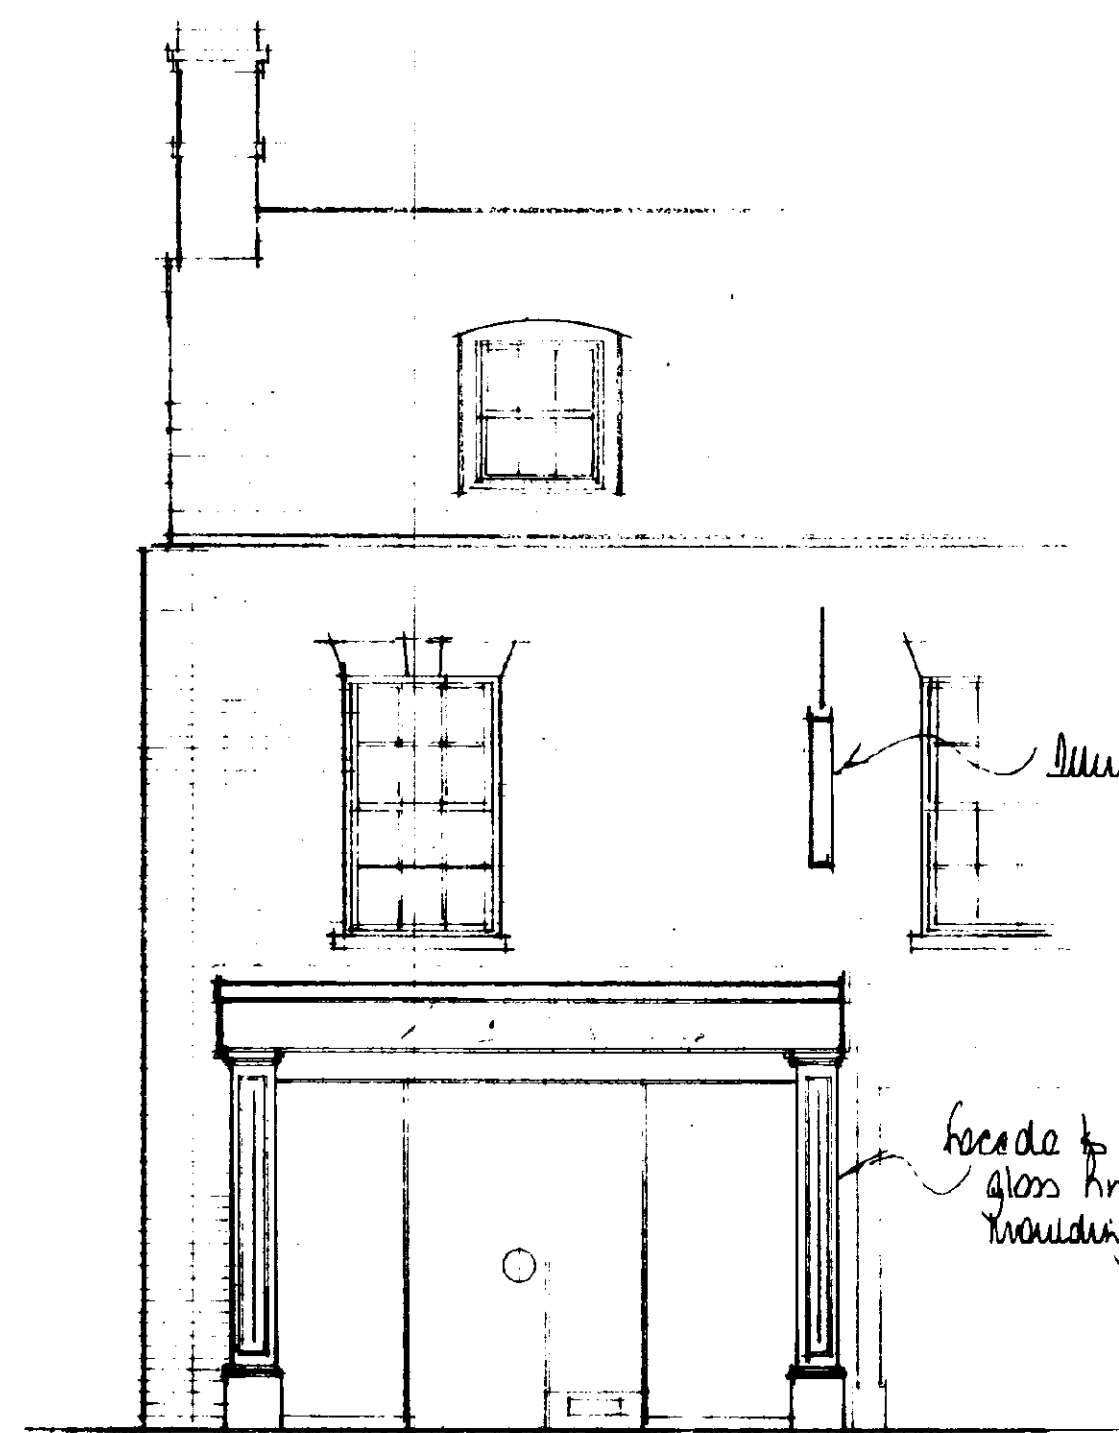


PROPOSED


ELEVATION TO 'THE HOLE IN THE WALL'

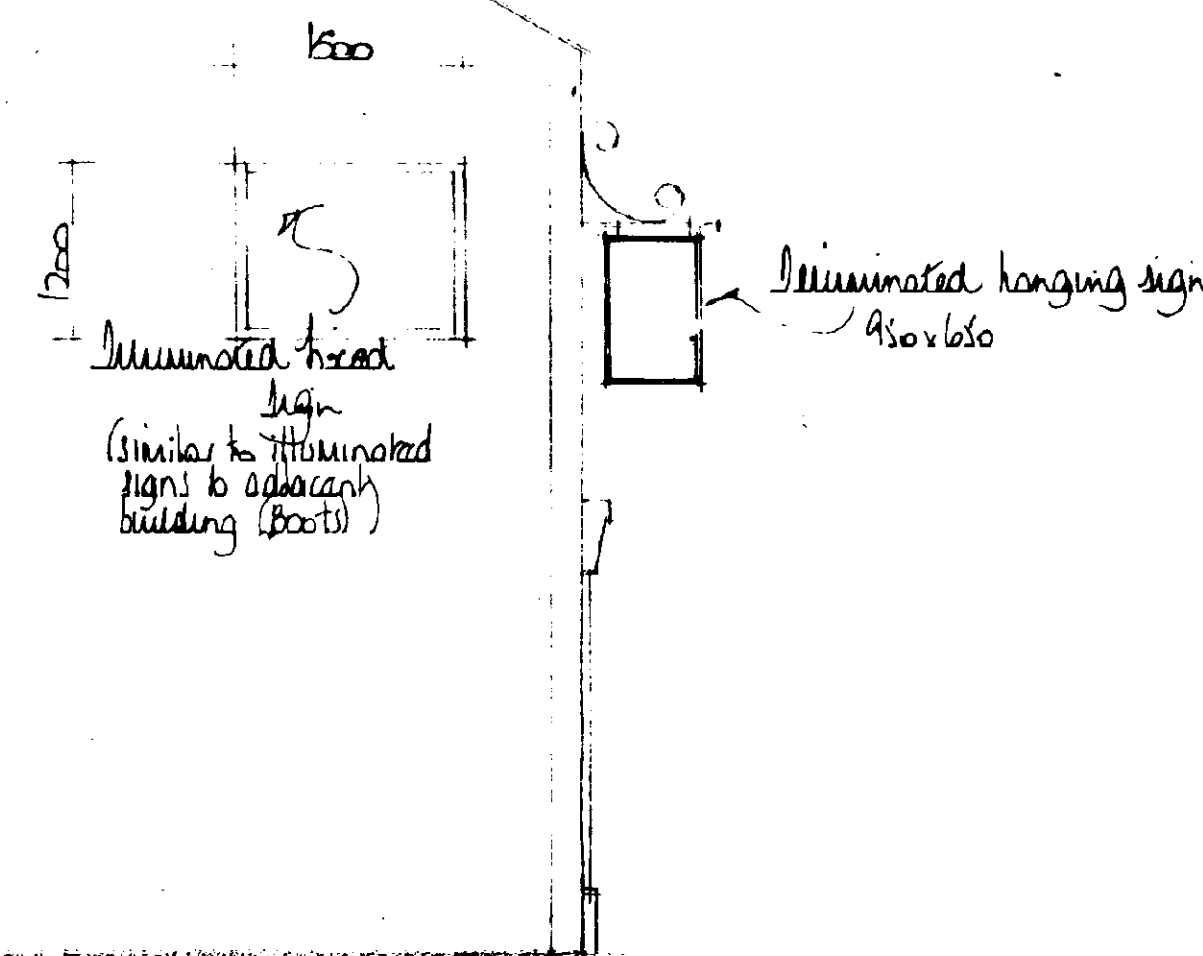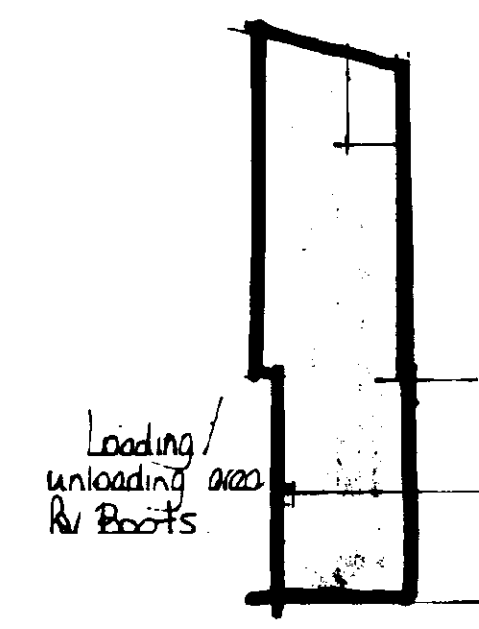


Francis Street

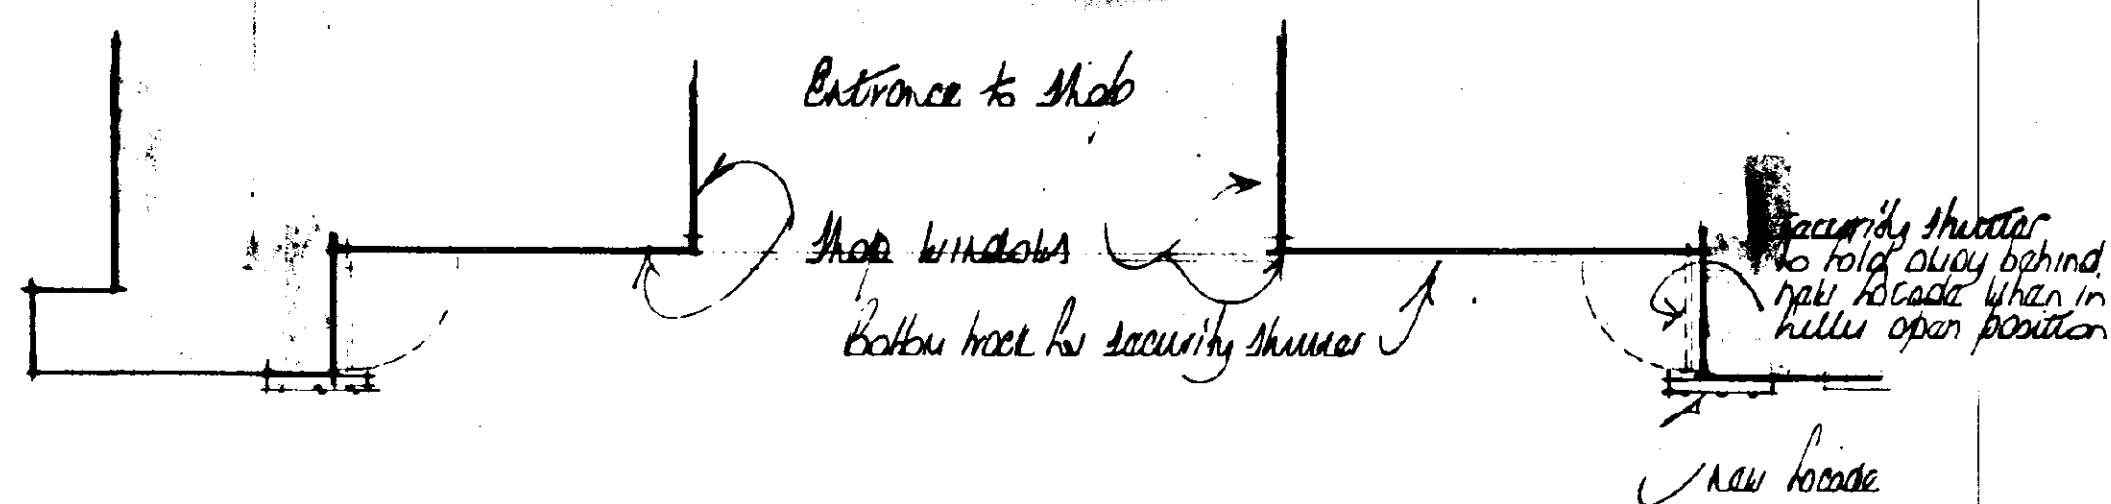

PLAN AS PROPOSED

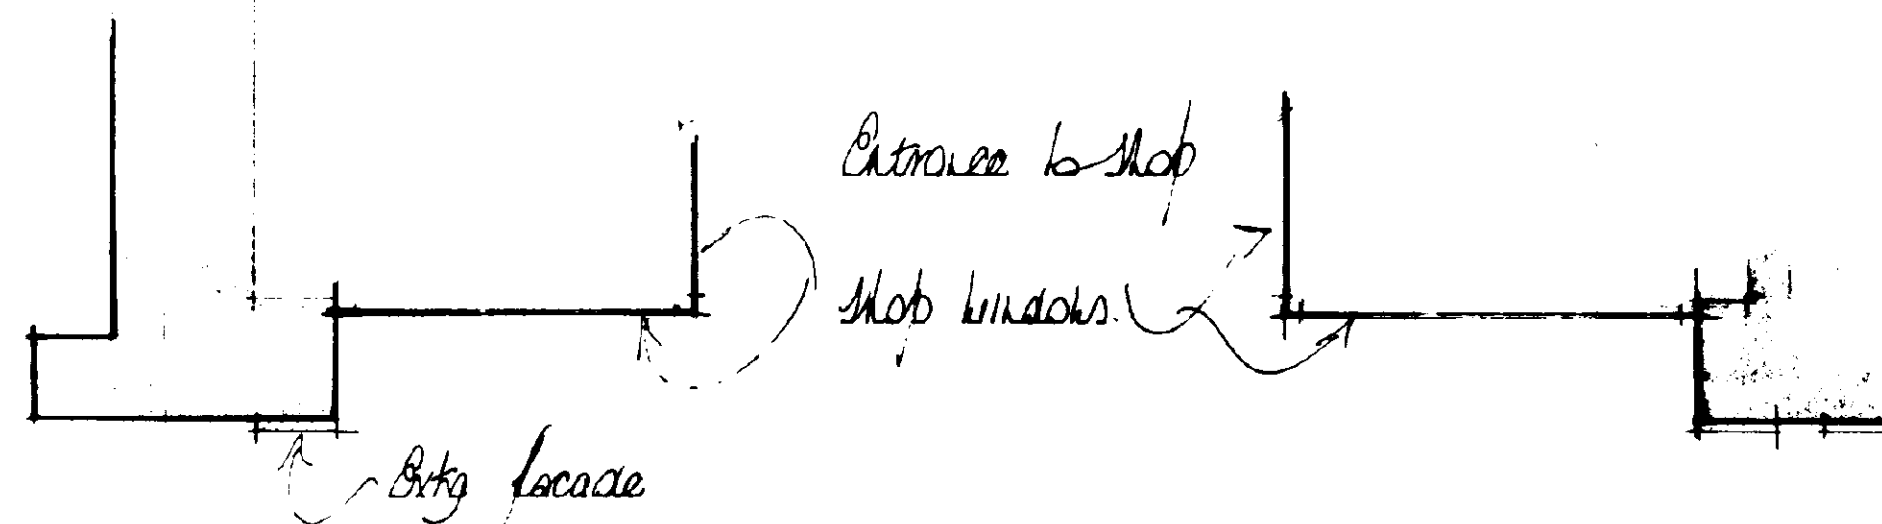

PLAN AS EXISTING

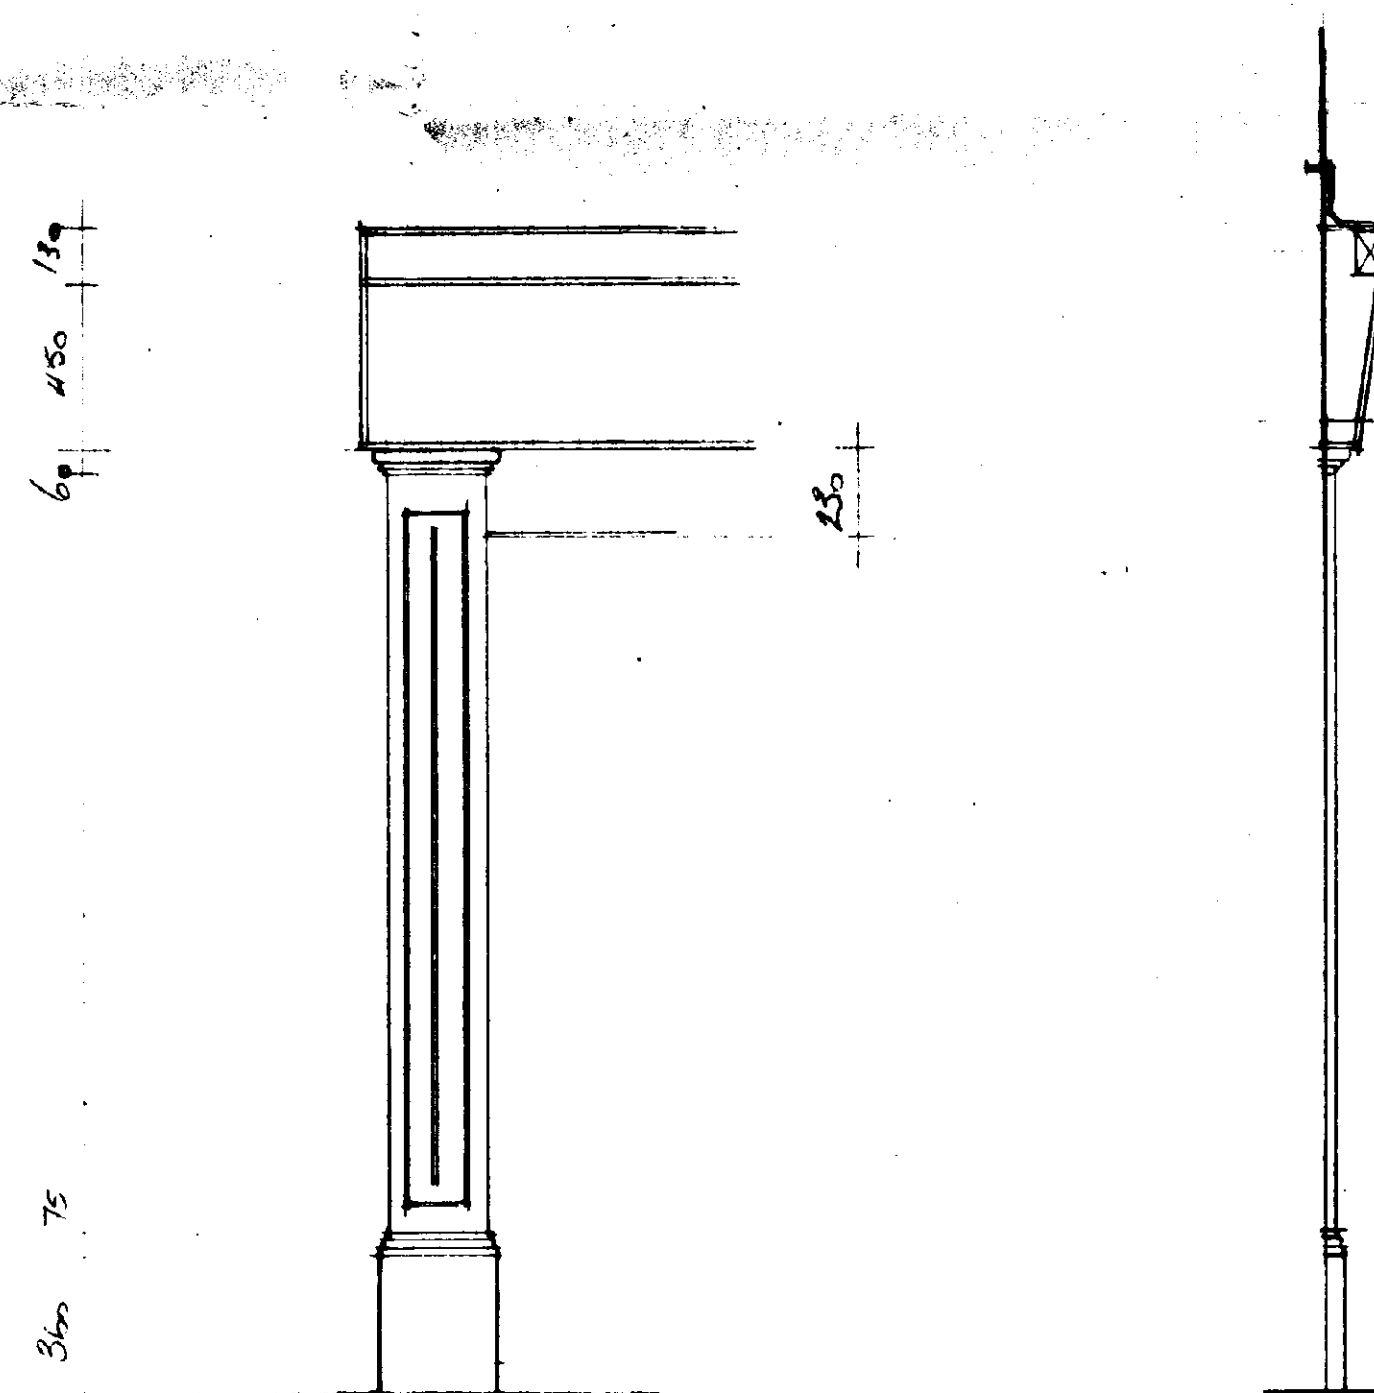

ELEVATION & SECTION OF COLUMN

SOUTH HOUSING OFFICE
HOUSING OFFICE
16 FEB 1996
Ref: 0148/96

A		Date	Revisions
© copyright			
East Midlands Design Associates			
"Willow Lodge", Horseshoe Road, Spalding, Lincs. PE11 3JA Tel: Spalding (0775) 767988			
Client			
MR D & MRS S SANDERSON			
Job Title			
PROPOSED SLIDING FOLDING SECURITY SHUTTERS, REVISED FACADE, PROVIDING A ILLUMINATED SIGN AT REVILL'S SHOP 4 FRANCIS STREET SPALDING.			
Drawing Title			
PLANS, ELEVATIONS & DETAILS OF PROPOSAL			
Scale 1:50, 1:20			
Date February 96		Drawn by AL	
Dwg No		Rev	
94/98/01			