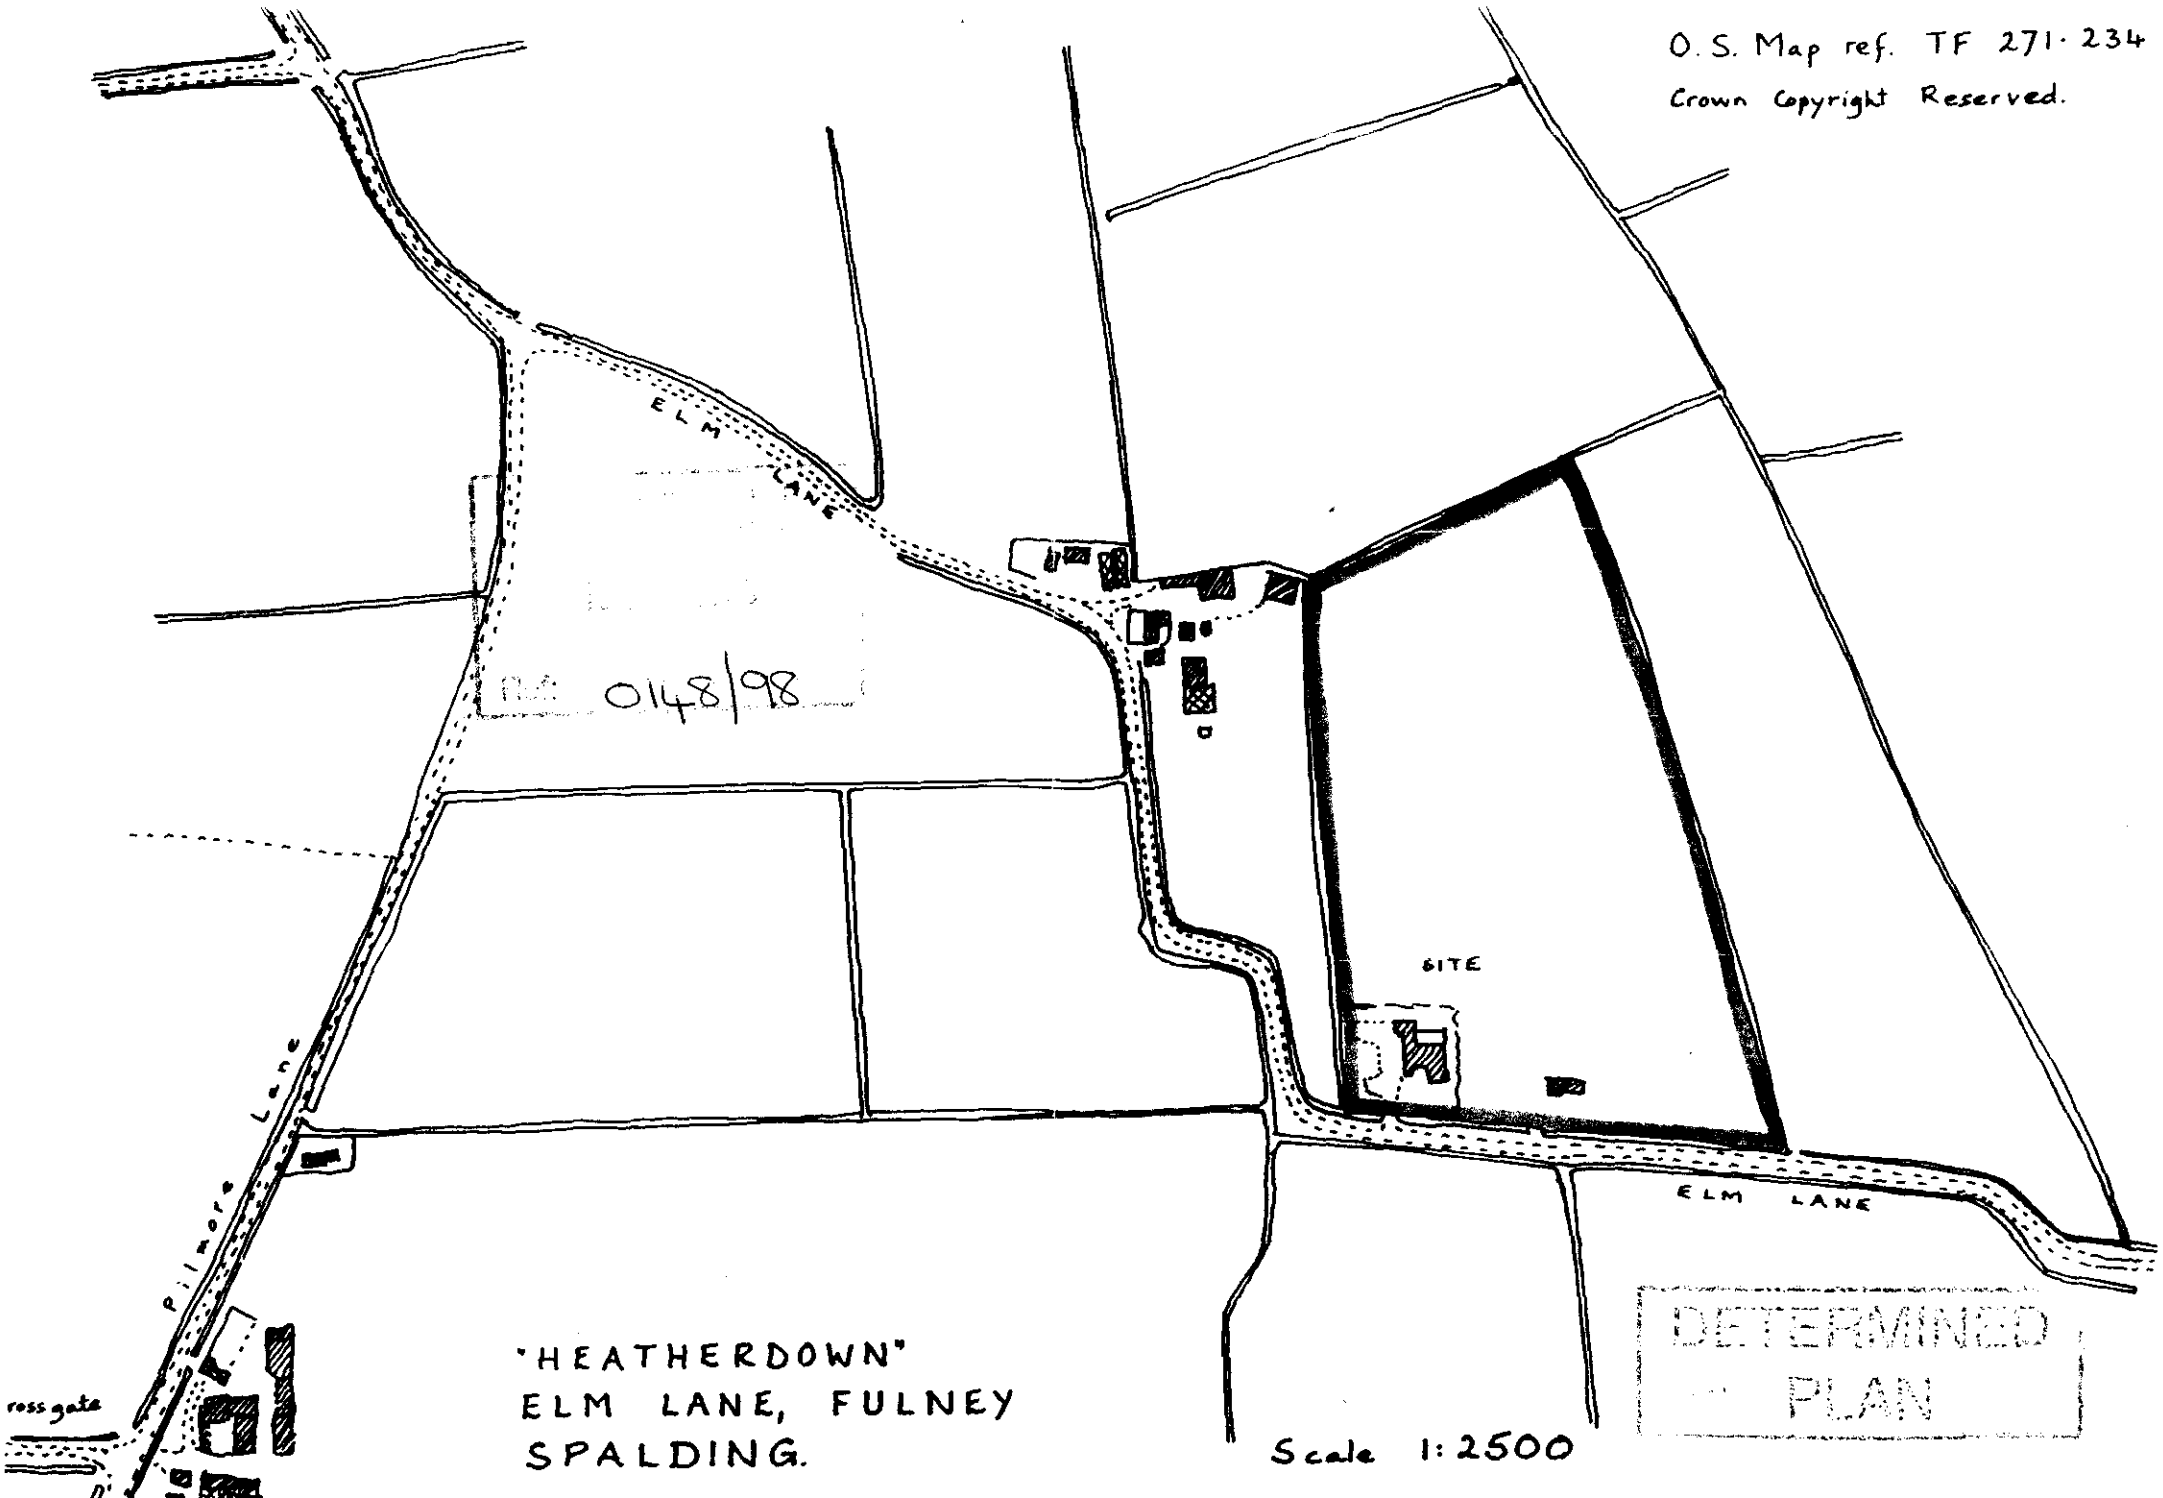

O.S. Map ref. TF 271·234
Crown Copyright Reserved.
ELM LANE
N/A 0148/98
SITE
ELM LANE
Pilmore Lane
ross gate
"HEATHERDOWN"
ELM LANE, FULNEY
SPALDING.
Scale 1:2500
DETERMINED
PLAN