


FRONT ELEVATION




SIDE ELEVATION

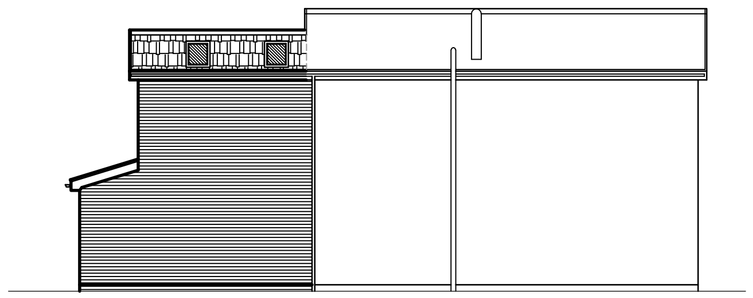


SIDE ELEVATION




REAR ELEVATION

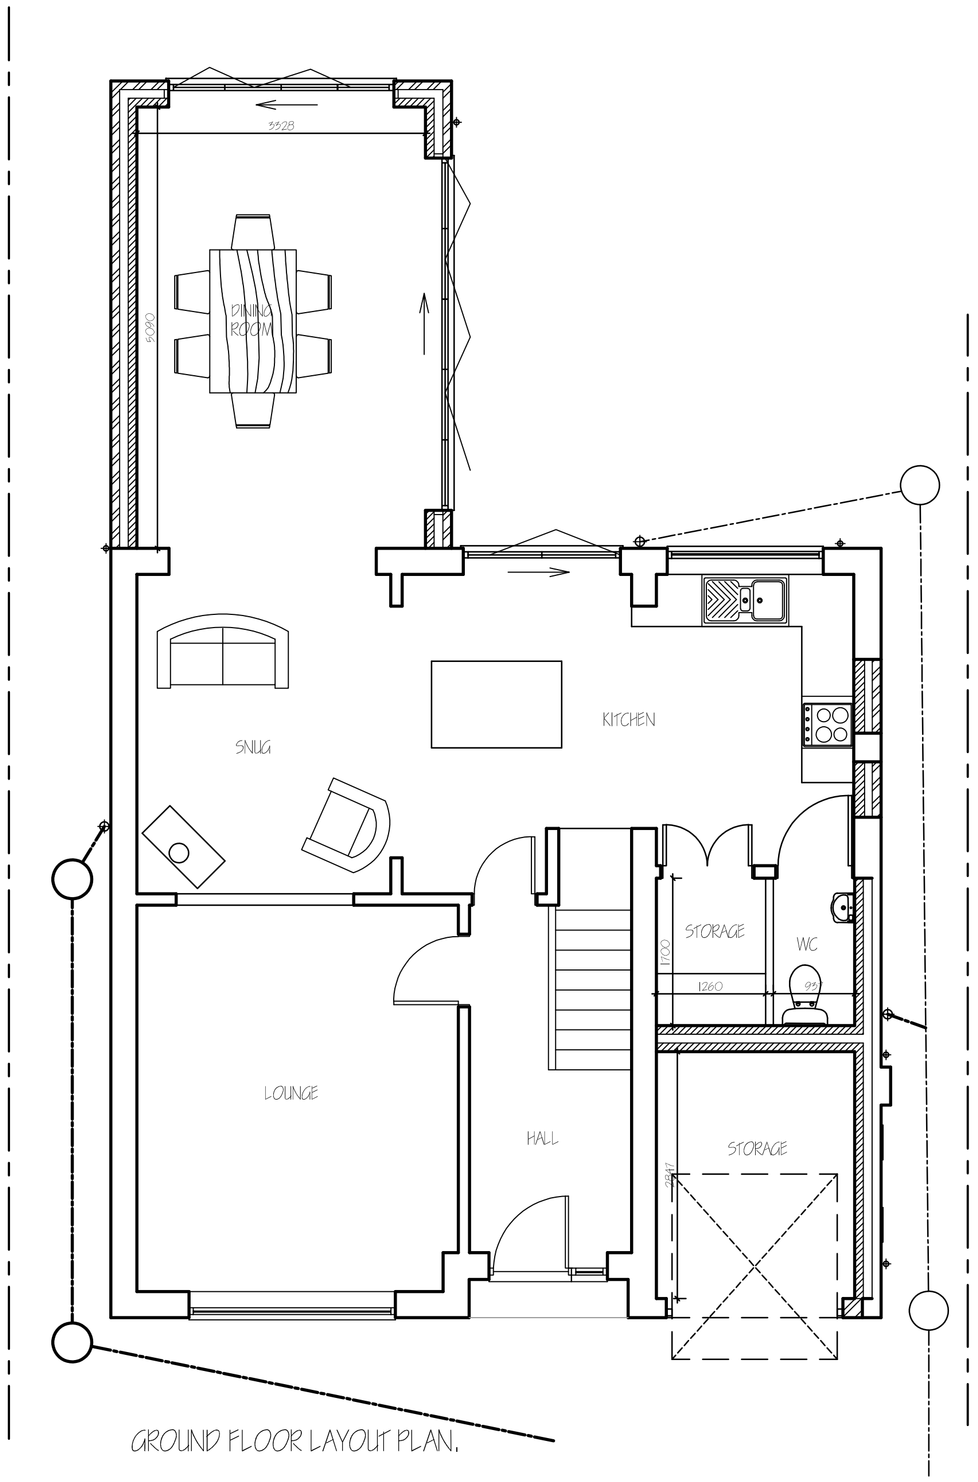

GROUND FLOOR LAYOUT PLAN.

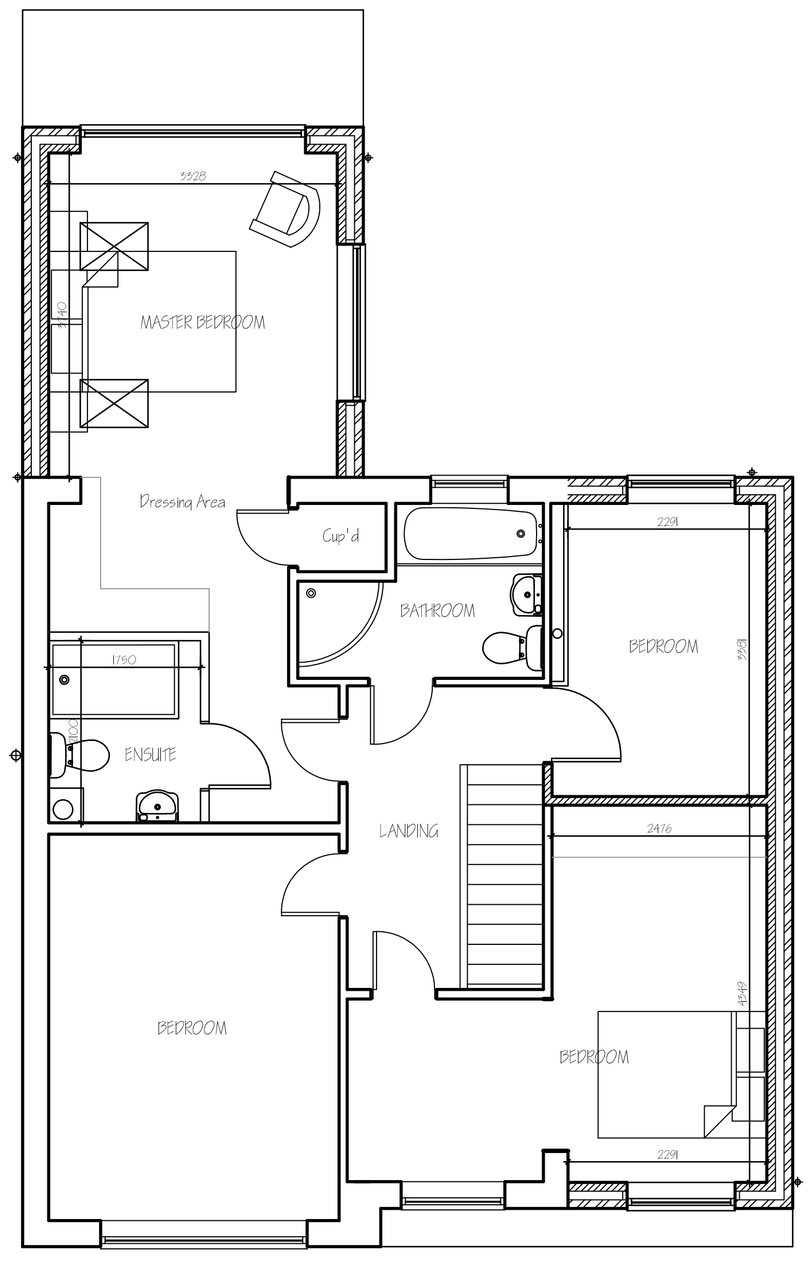

GROUND FLOOR LAYOUT PLAN.

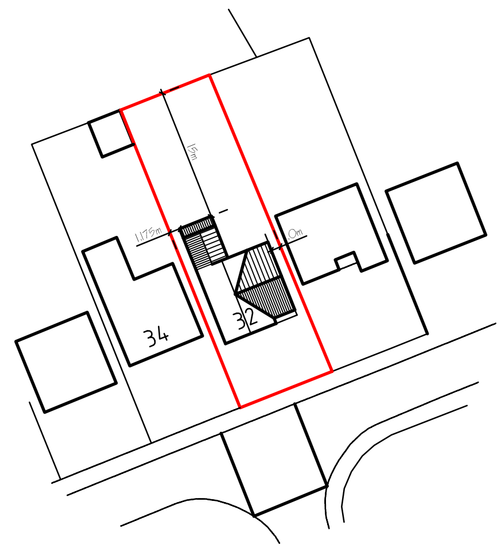

SITE LAYOUT PLAN.
1/500.

ref:	revision	date