


HOLLAND ADMIN CO
252
253
254
255
256
257
258
SPALDING
Store
Club
Sluice
Store
Store
Bowling Green
El Sub Sta
Cley Hall
Lodge
CLEY HALL GARDENS
CLEY HALL DRIVE
LINK WAY
Clougha
MAPLE GROVE
ALBERT STREET
QUEENS ROAD
B1176
PH
El Sub Sta
AVEBURY GARDENS
Sewage Pumping Station
HALMER GATE
HALMER GARDENS
NEVILLE AVENUE
Sewage Pumping Station
BEECH GARDENS
BM 3·51m
EXETER ROAD
El Sub Sta
Bowling Green
Tank
The Priory School
BM 6·01m
BM 3·82m
5·5m
5·2m
3·7m
3·4m

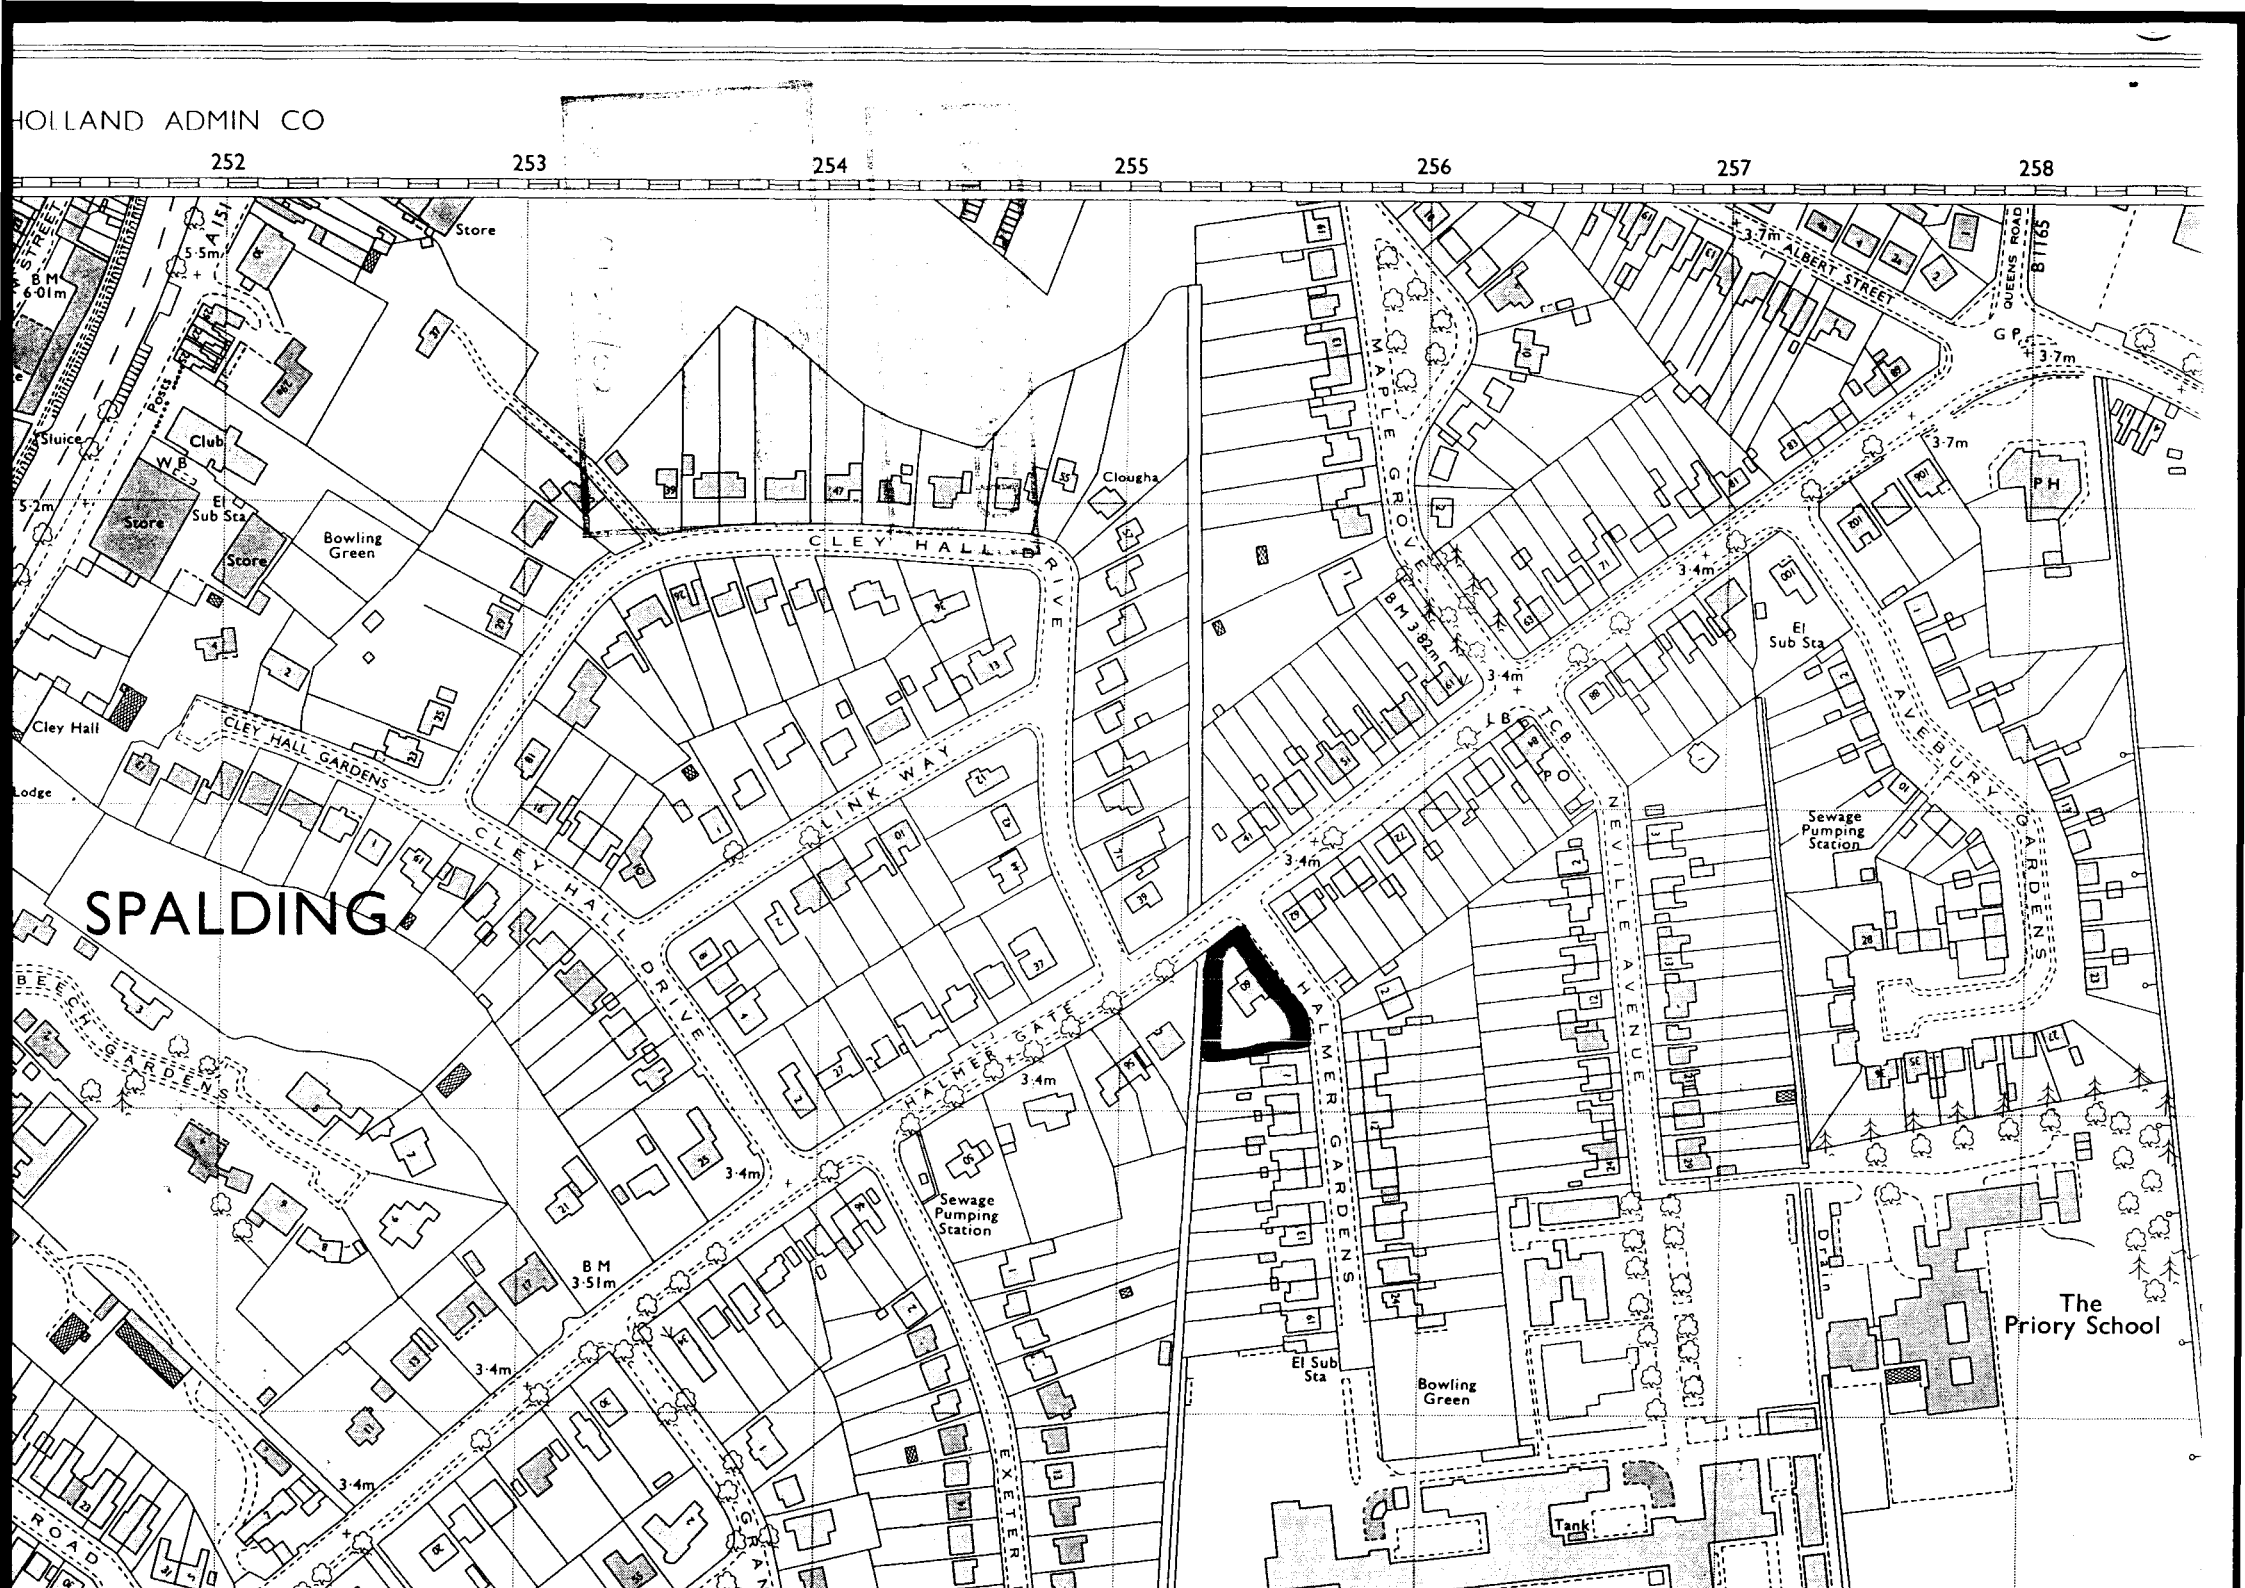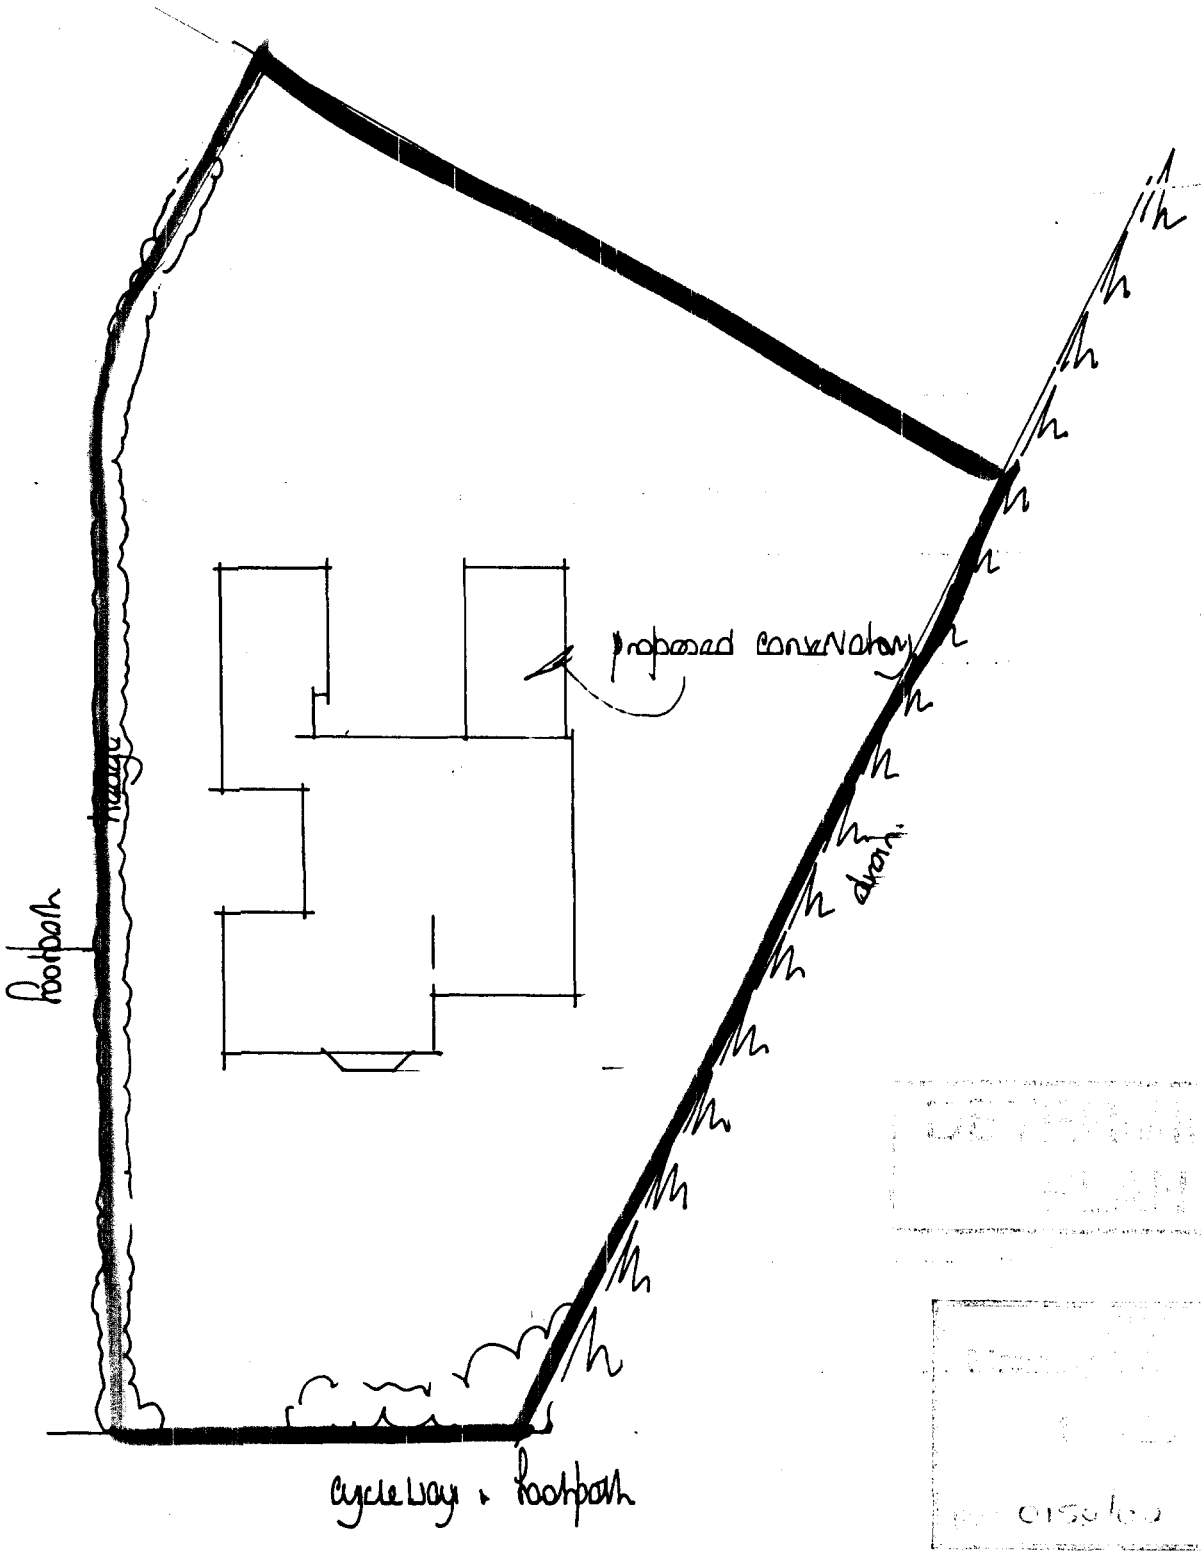



60 HALLER GATE
SPALDING
LINCS.


BLOCK PLAN 1:250

DO NOT SCALE


DO NOT USE THESE SIZES FOR MANUFACTURING PURPOSES

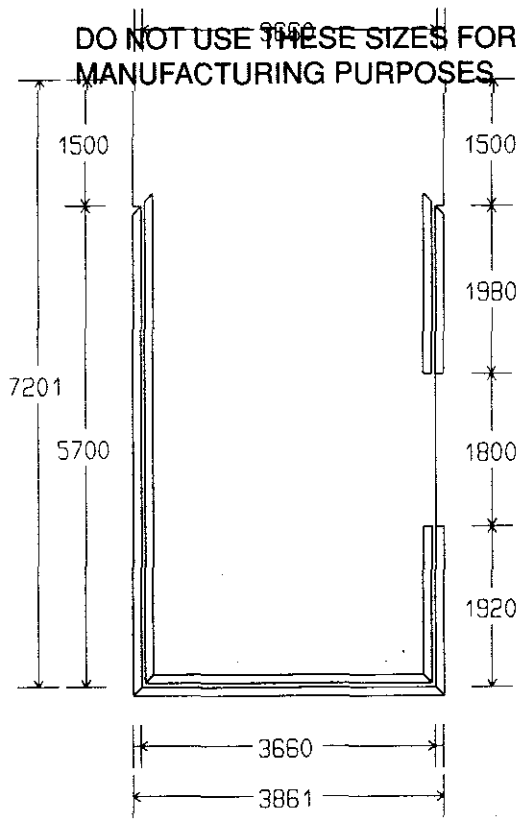


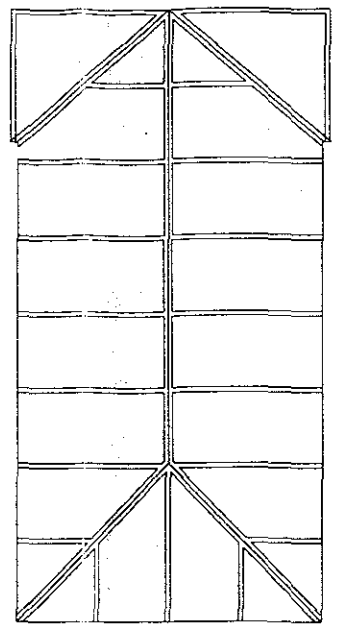


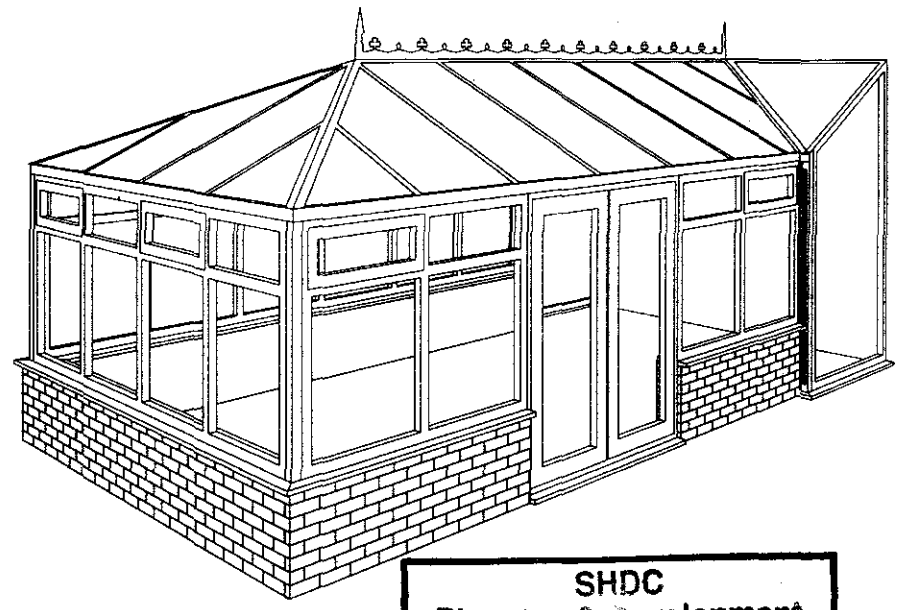

SHDC
Planning & Development
11 FEB 2002
Ref 0150/02

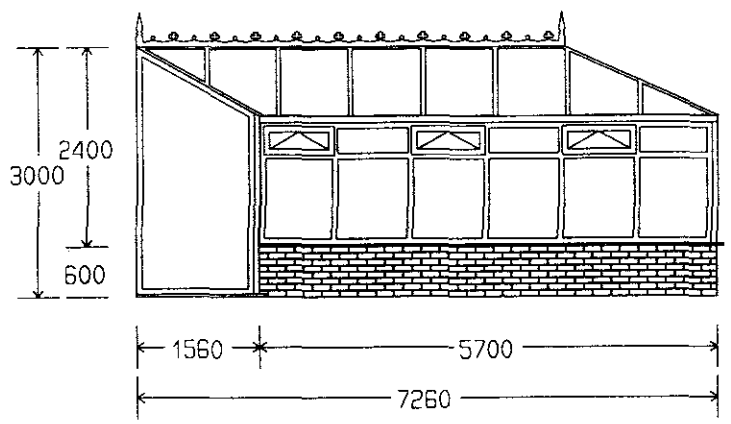

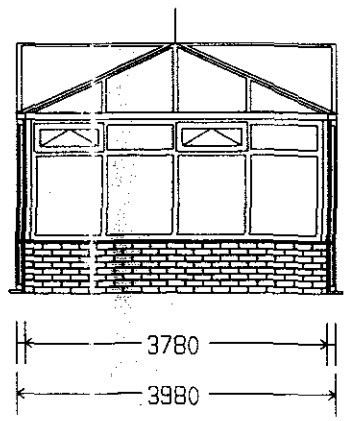

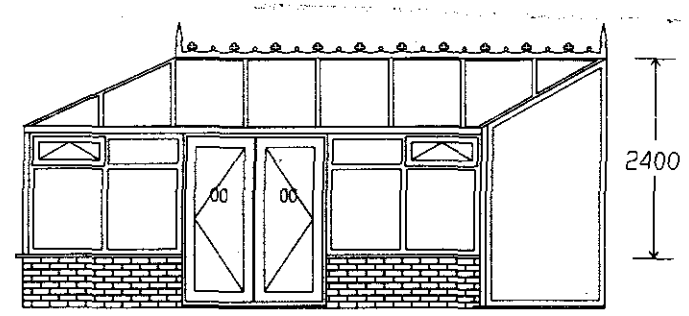

ULTRAFRAME
Europes Leading Conservatory Systems Manufacturers
Enterprise Works, Salthill Road, Clitheroe, Lancashire, BB7 1PE
Telephone: (01200) 452270 Fax: (01200) 443737

REF. No. : 353683
NAME : ULTRA WINDOWS & CONSERVATORIES
ADDRESS :

TELEPHONE :

VICTORIAN CONSERVATORY

THIS DRAWING IS NOT FOR MANUFACTURING PURPOSES. TO BE USED FOR PRESENTATION PURPOSES ONLY.

DRAWN: BERNARD FULLALOVE
DATE : 6th of FEBRUARY 2002
SCALE : 1: 86

DRG. No. :

Ultraframe is a trading name of Ultraframe (UK) Ltd