


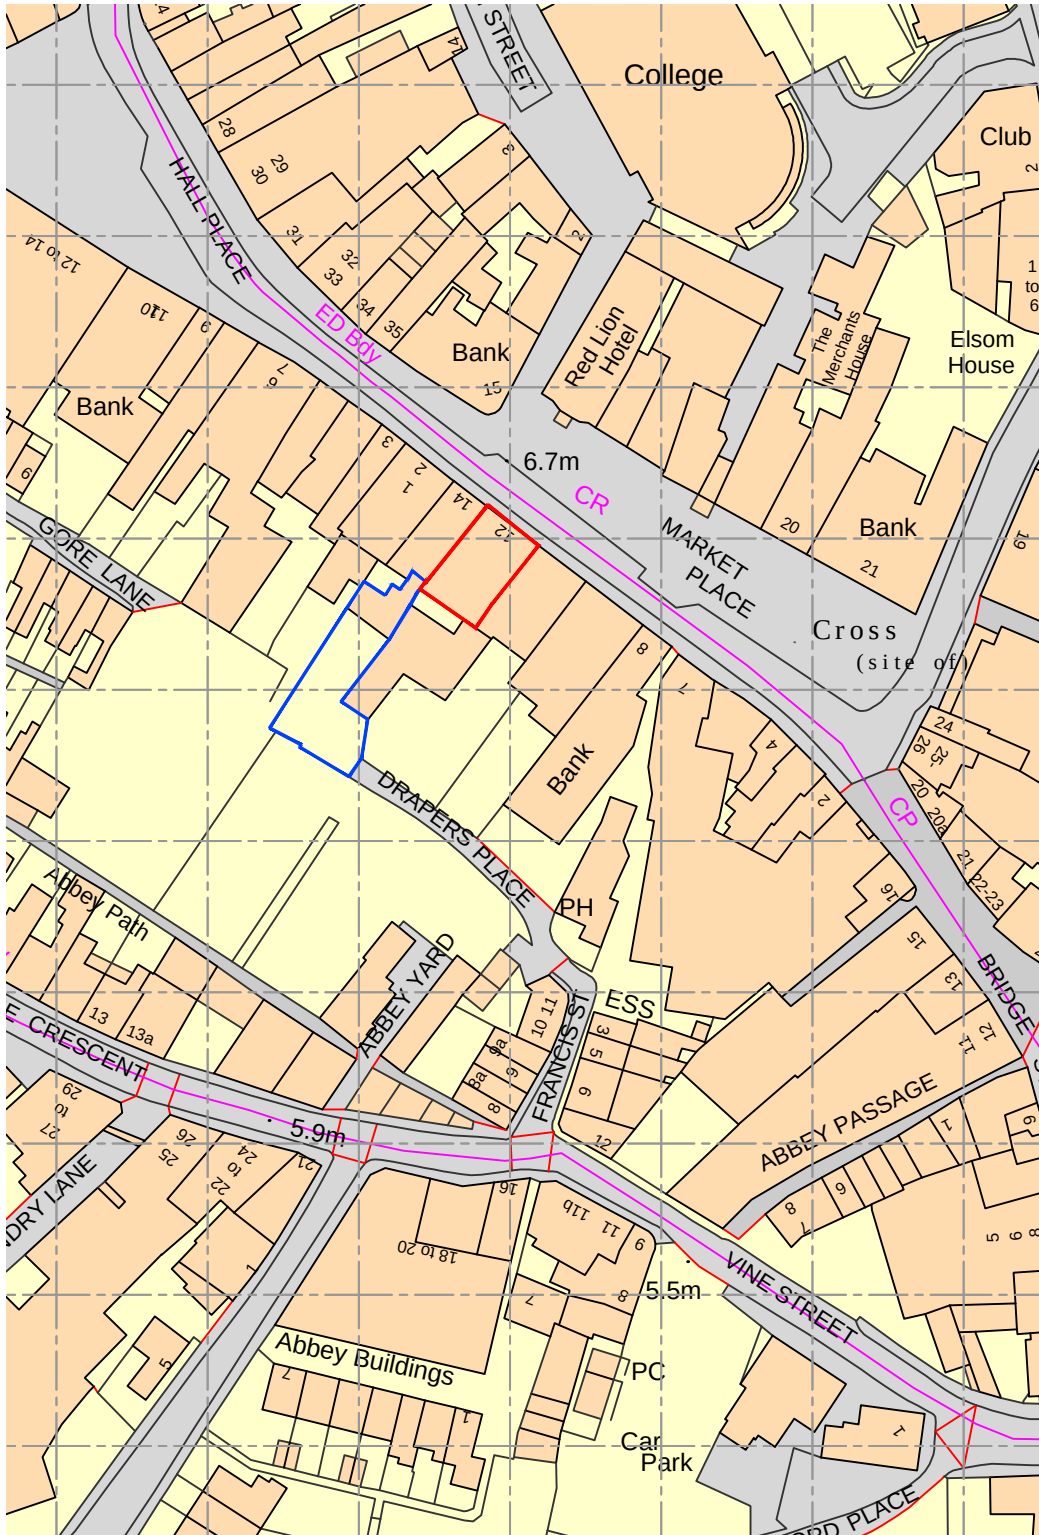



Ordnance Survey, (c) Crown Copyright 2016. All rights reserved. Licence number 100022432

Site Location Plan

1:1250


SCALE 1 : 1250

SCALE 1 : 1

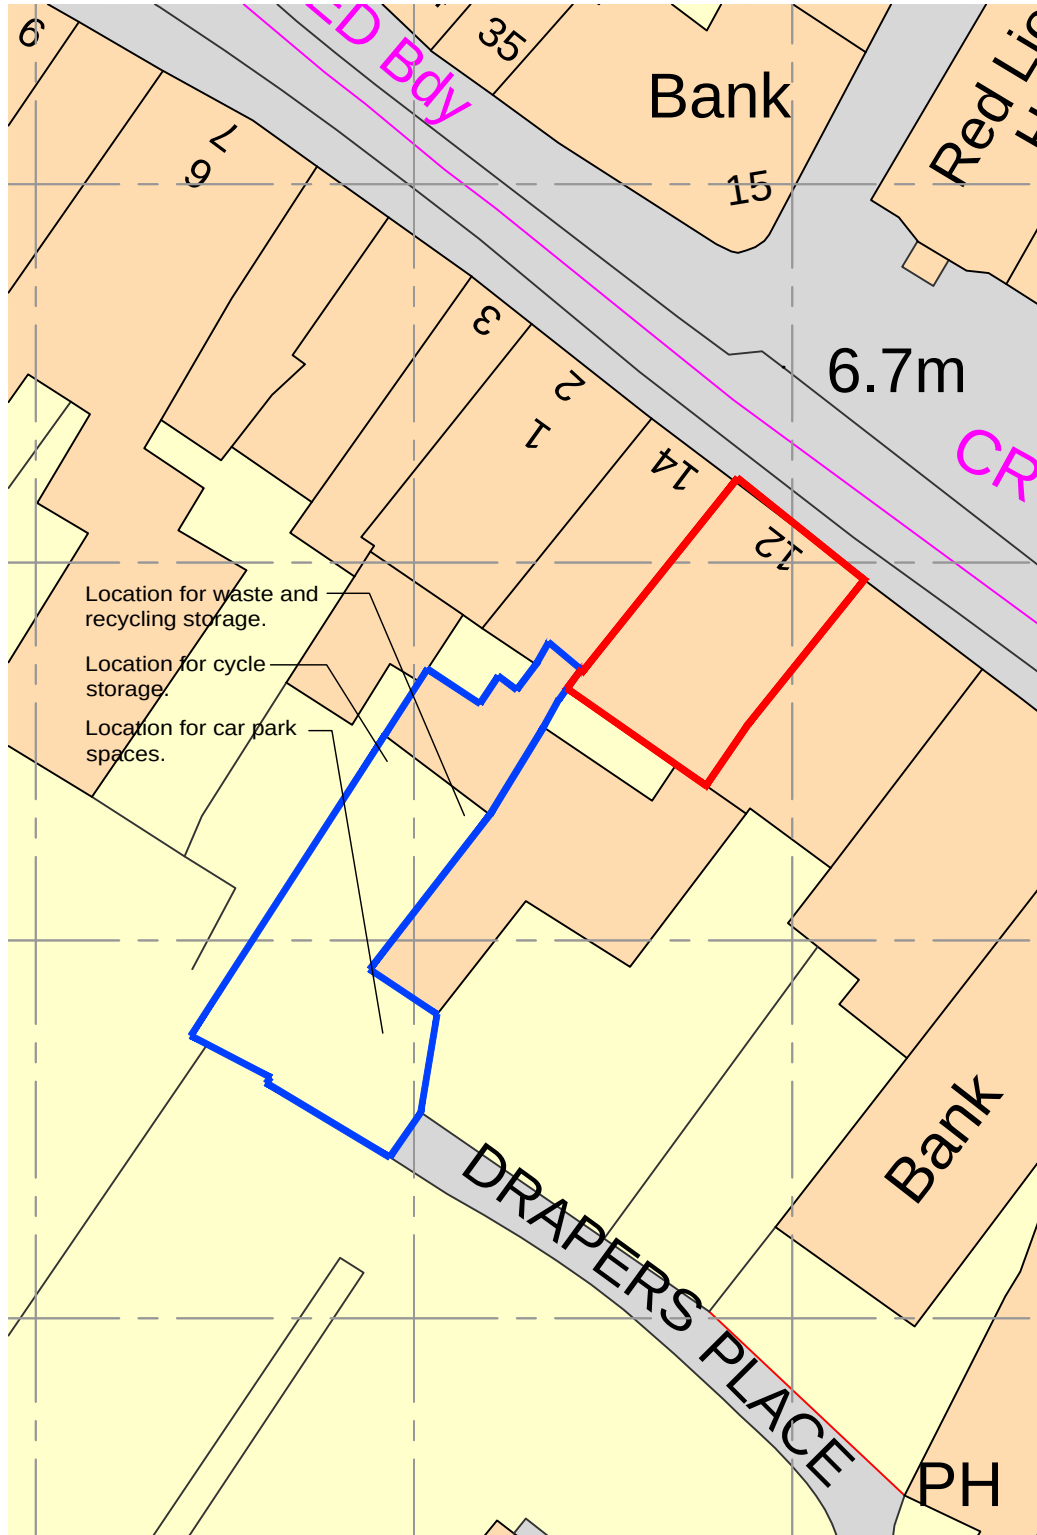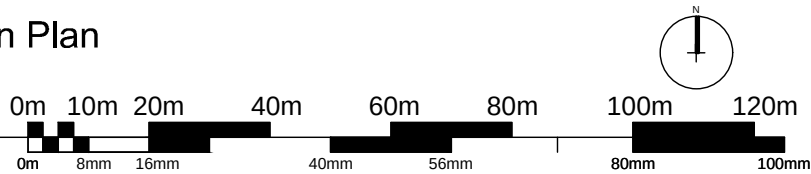

SCALE 1 : 500

SCALE 1 : 1

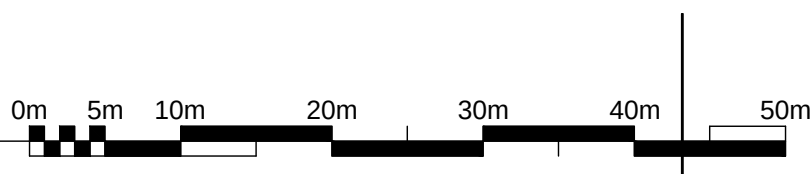

Client:

Mr N Revill

Project:

**Proposed conversion and alterations to
12 Market Place, Spalding, Lincolnshire
PE11 1SL**

Drawing No.:

A1051 - 01

Rev:

Date:

24.03.2016

Scale:

as shown @ A3

Drawn by:

LS

Checked by:

AJO

DO NOT SCALE THIS DRAWING. THE CONTRACTOR IS DEEMED TO HAVE CHECKED ALL DIMENSIONS ON SITE AND REPORT ANY DISCREPANCIES TO OGLESBY & LIMB LTD.
THE CONTENTS OF THIS DRAWING ARE COVERED BY COPYRIGHT AND REMAIN THE PROPERTY OF OGLESBY & LIMB LTD. WRITTEN APPROVAL MUST BE OBTAINED FROM OGLESBY & LIMB LTD PRIOR TO DUPLICATION OR REPRODUCTION OF THIS DRAWING OR ITS CONTENTS.
ANY DIMENSIONS NOT SHOWN ARE TO BE CHECKED AND AGREED WITH OGLESBY & LIMB LTD.

Drawing Title:

**Site Location & Block Plan
as existing**

GENERAL ISSUE

Oglesby & Limb Ltd
Chartered Architect

Suites 4 & 5 Market Chambers
12 Market Place, Spalding
PE11 1SL

T: 01775 761196

e-mail: design@o-ltd.co.uk

