




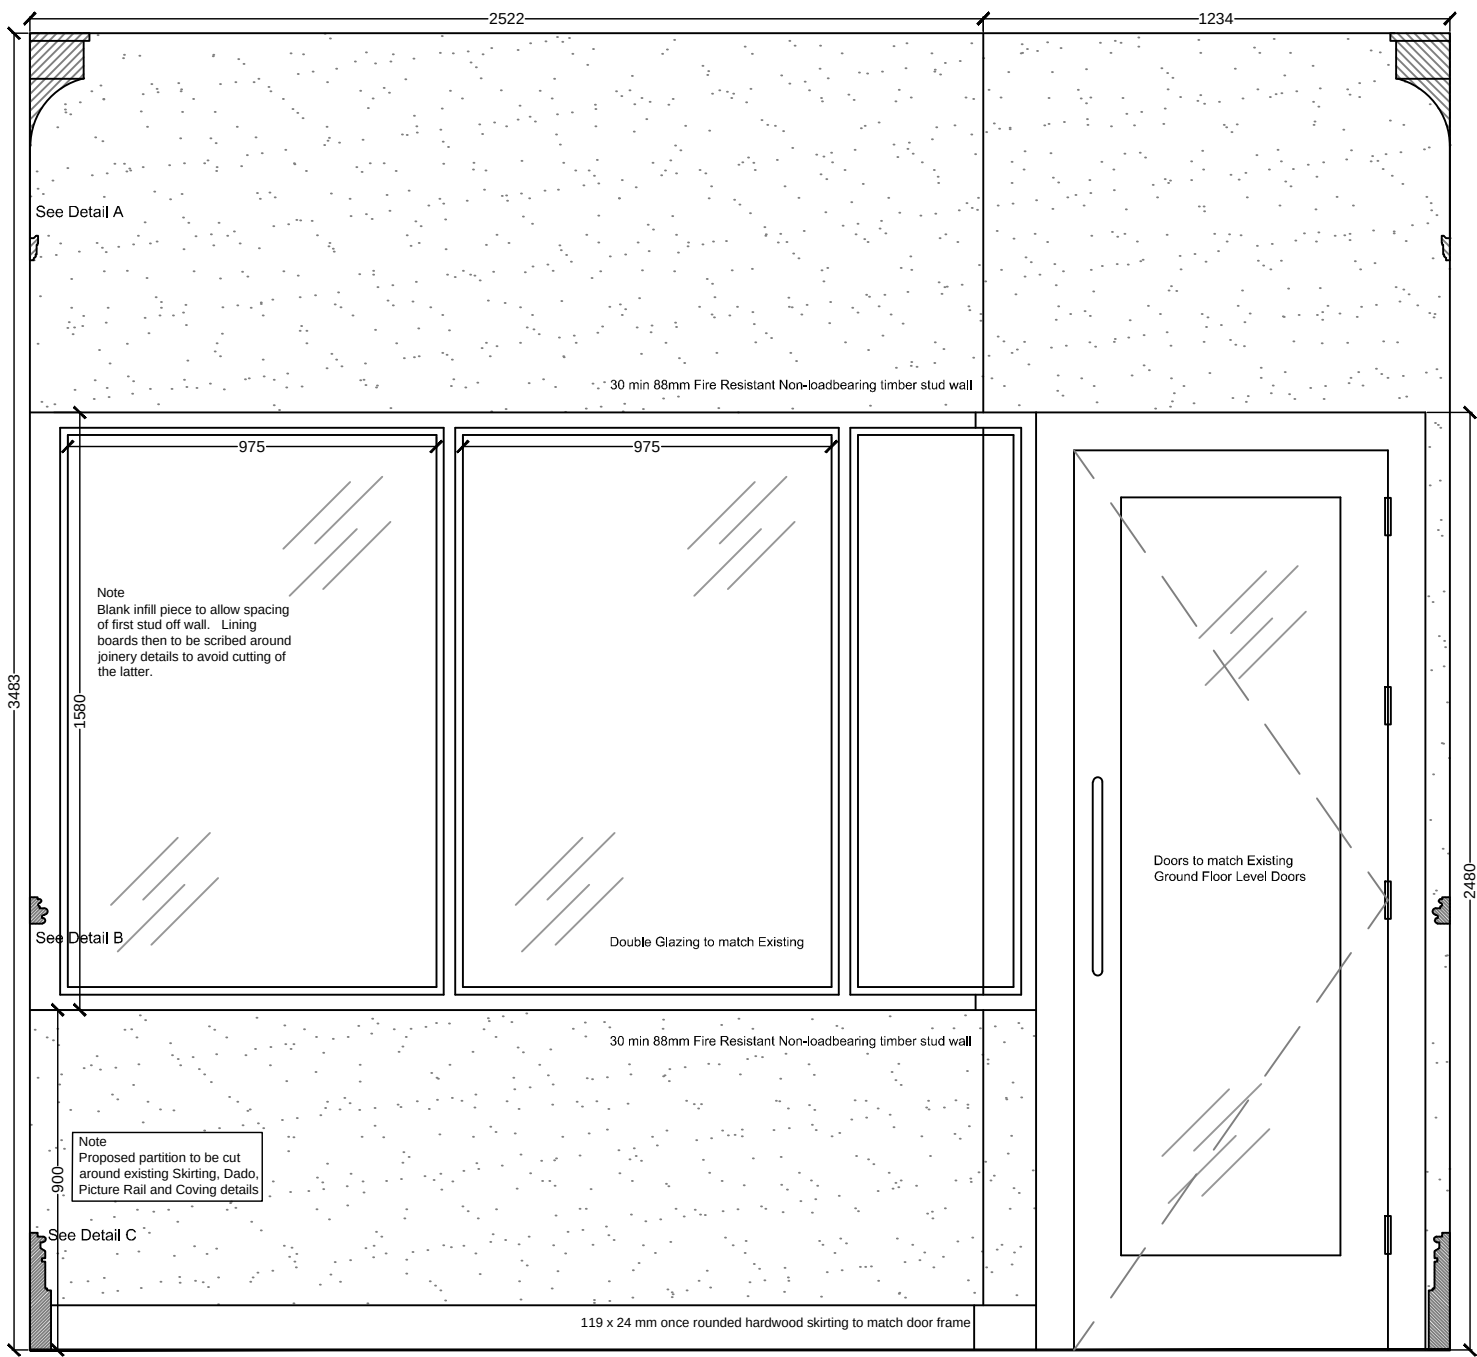


Elevation of part glazed screen as proposed
Scale 1 : 20
SCALE 1 : 20
SCALE 1 : 1

Section of wall face showing existing joinery
Scale 1 : 20

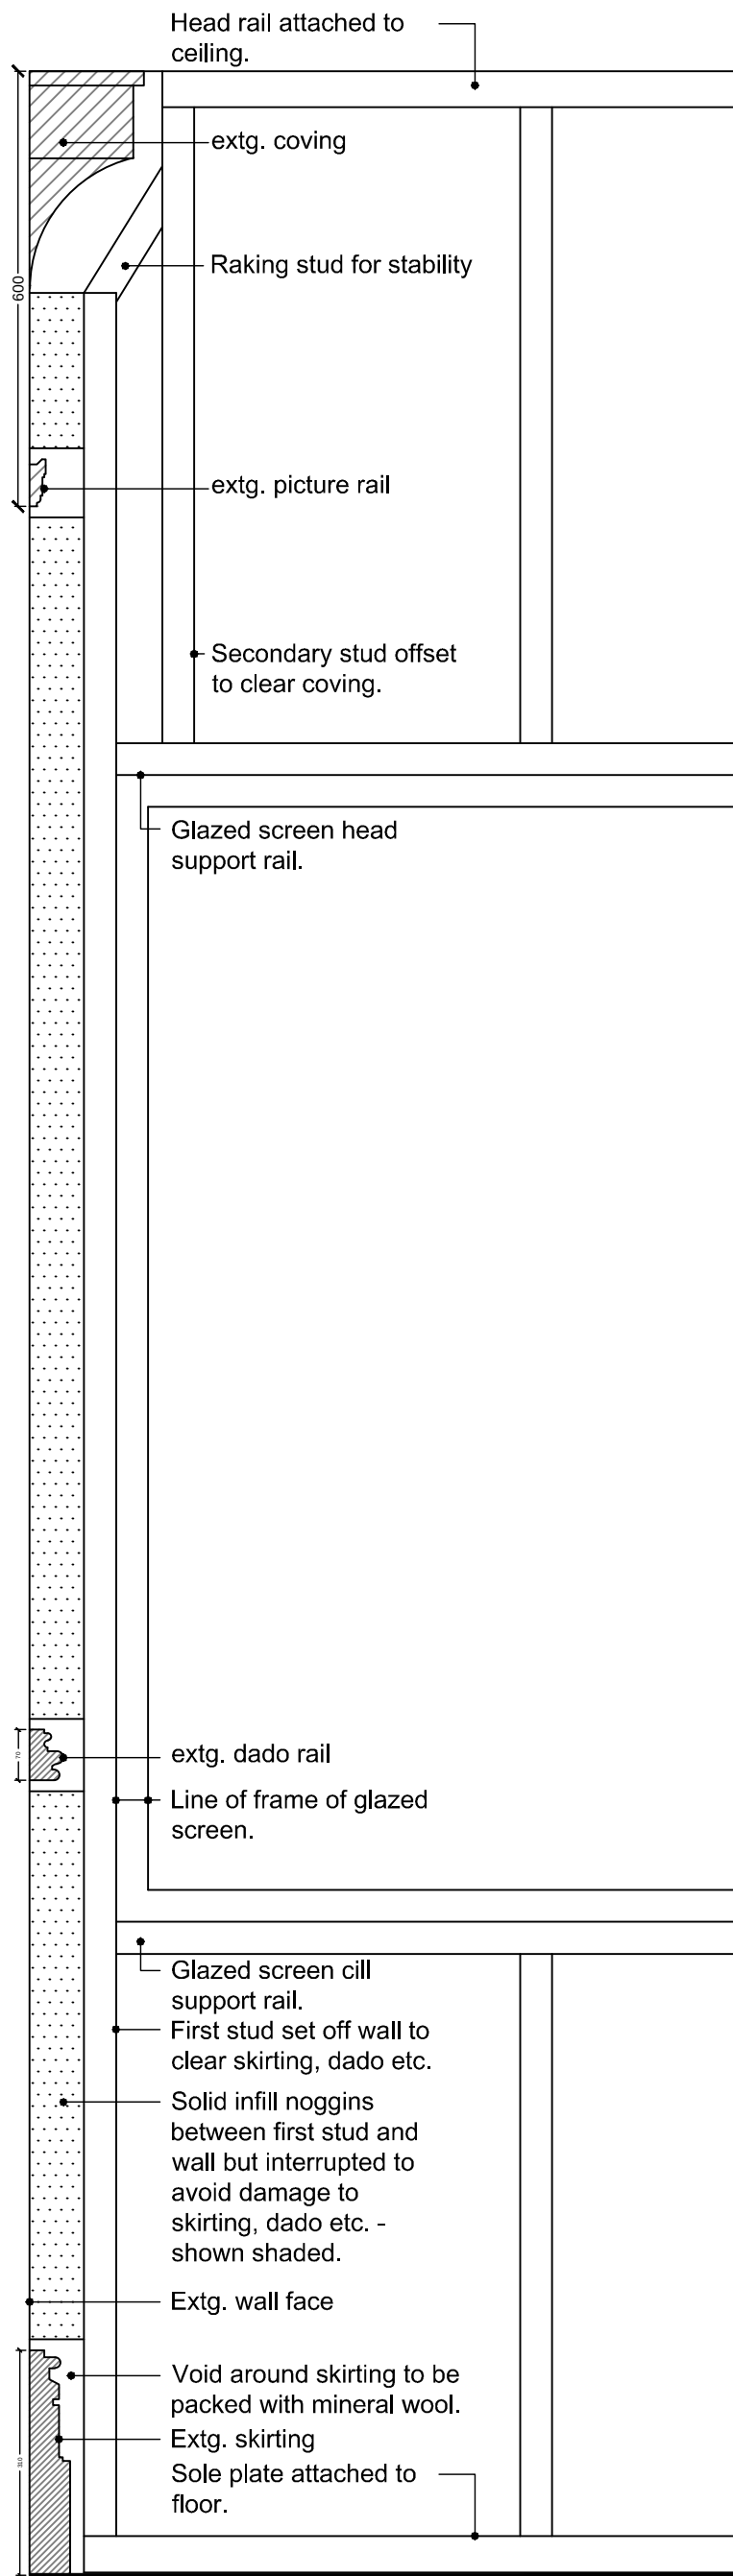

Section of wall face showing offset of studwork to minimize impact on existing joinery
Scale 1 : 10
SCALE 1 : 10
SCALE 1 : 1

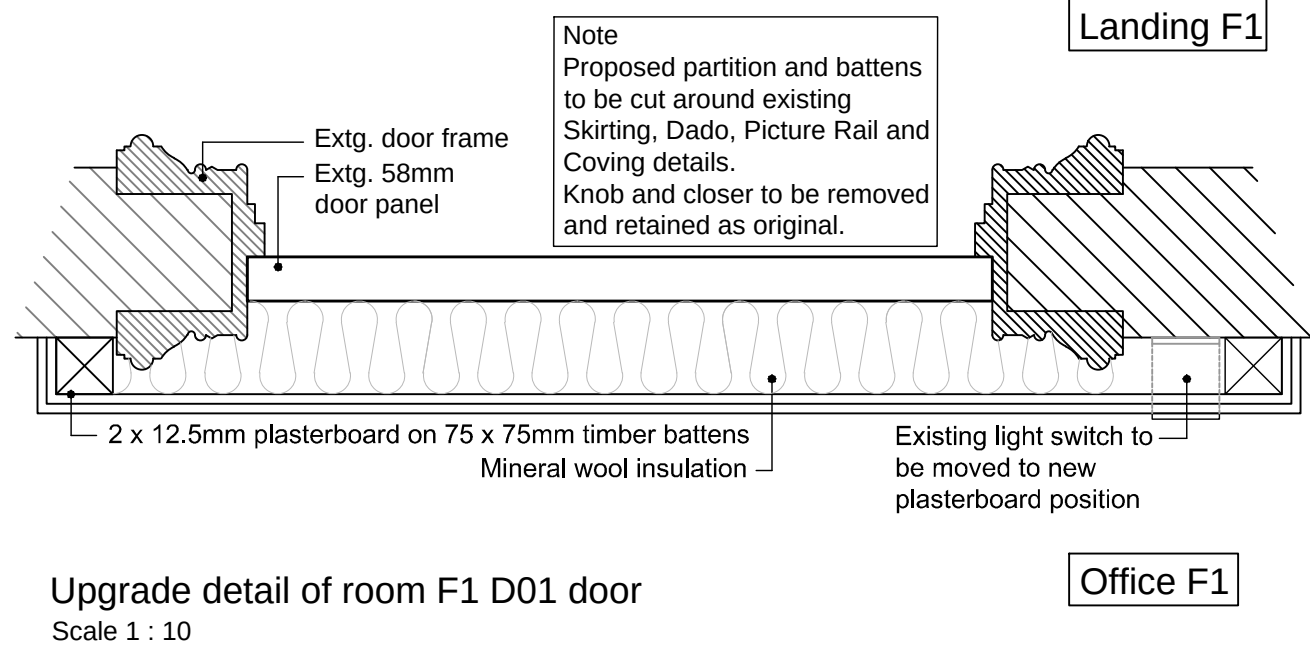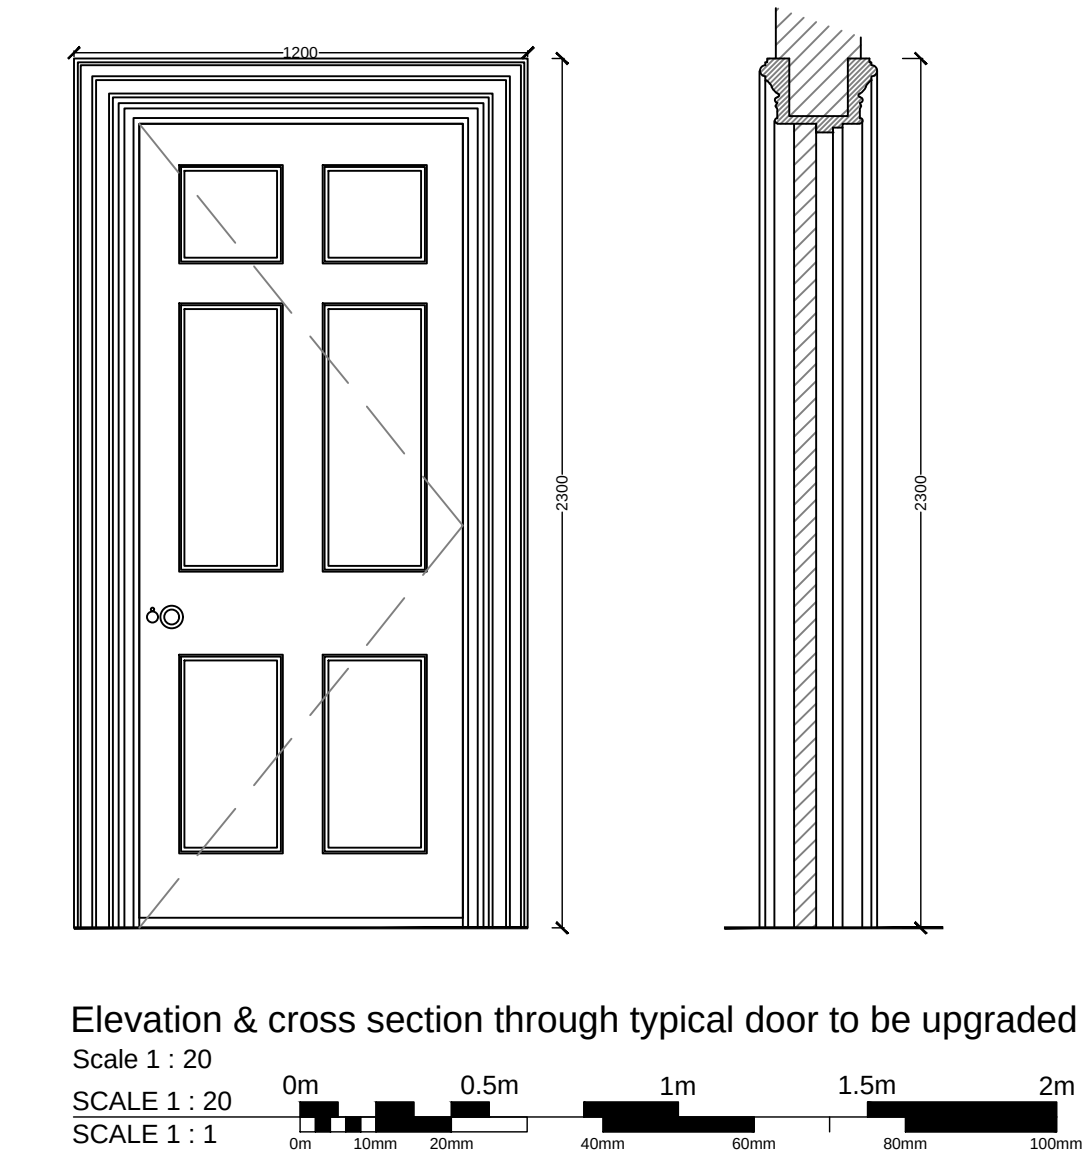

Upgrade detail of room F1 D01 door
Scale 1 : 10

DO NOT SCALE THIS DRAWING. THE CONTRACTOR IS DEEMED TO HAVE CHECKED ALL DIMENSIONS ON SITE AND REPORT ANY DISCREPANCIES TO OGLESBY & LIMB LTD. THE CONTENTS OF THIS DRAWING ARE COVERED BY COPYRIGHT AND REMAIN THE PROPERTY OF OGLESBY & LIMB LTD. WRITTEN APPROVAL MUST BE OBTAINED FROM OGLESBY & LIMB LTD PRIOR TO DUPLICATION OR REPRODUCTION OF THIS DRAWING OR ITS CONTENTS. ANY DIMENSIONS NOT SHOWN ARE TO BE CHECKED AND AGREED WITH OGLESBY & LIMB LTD.

X	XX.XX.XX	XX	XXX
Ref.	Date	Description	Initial

Oglesby & Limb Ltd

Chartered Architect

Suites 4 & 5, Market Chambers
12 Market Place, Spalding, Lincs
PE11 1SL

Tel: 01775 761196

e-mail: design@o-l-ltd.co.uk

O&L

Client:

Mr N Revill

Project:

**Proposed conversion & alterations to
12 Market Place
Spalding
Lincolnshire
PE11 1SL**

Drawing Title:

General details as proposed

PLANNING APPLICATION ISSUE

Date:	24.03.16	Scale:	as shown @ A1
Drawn by:	LS	Checked by:	AJO

Drawing Number:

A1051 - 11

Rev: