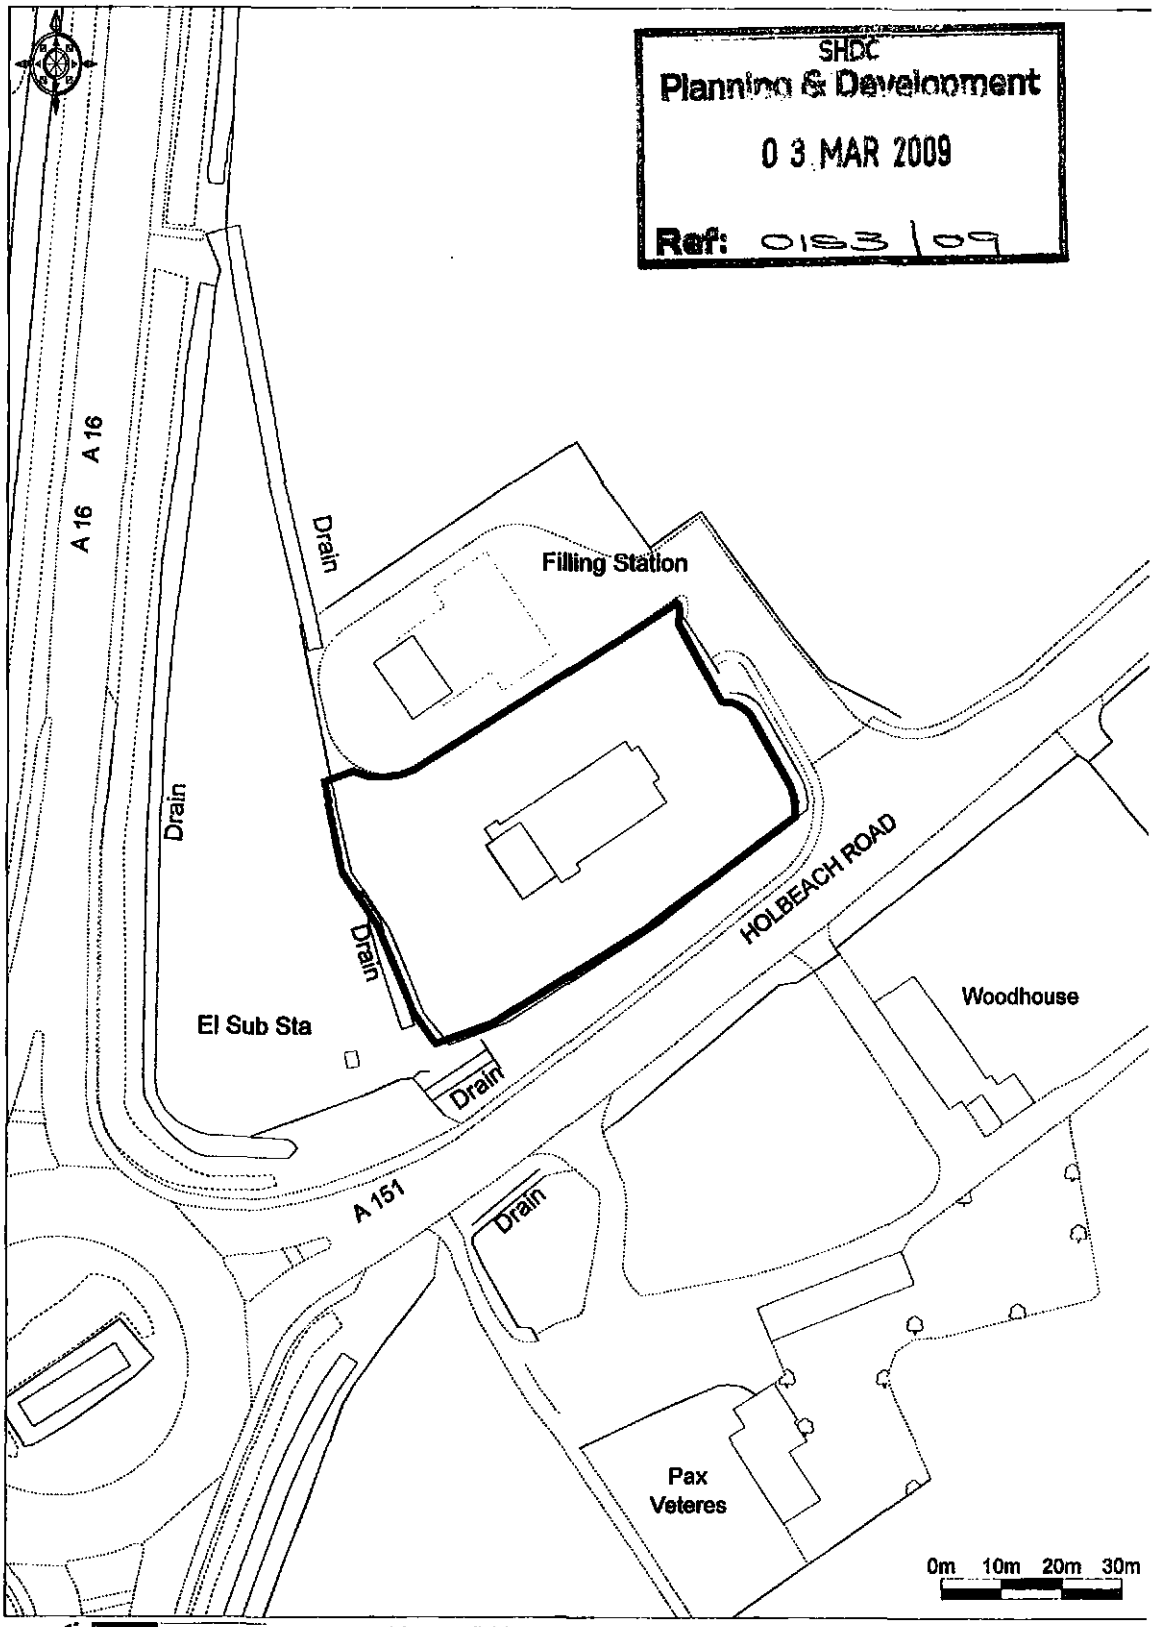


Ordnance Survey © Crown Copyright 2009. All rights reserved. Licence number 100020449. Plotted Scale - 1:1250

SAVHD01 - Site Location Plan
McDonald's Restaurant, Spalding