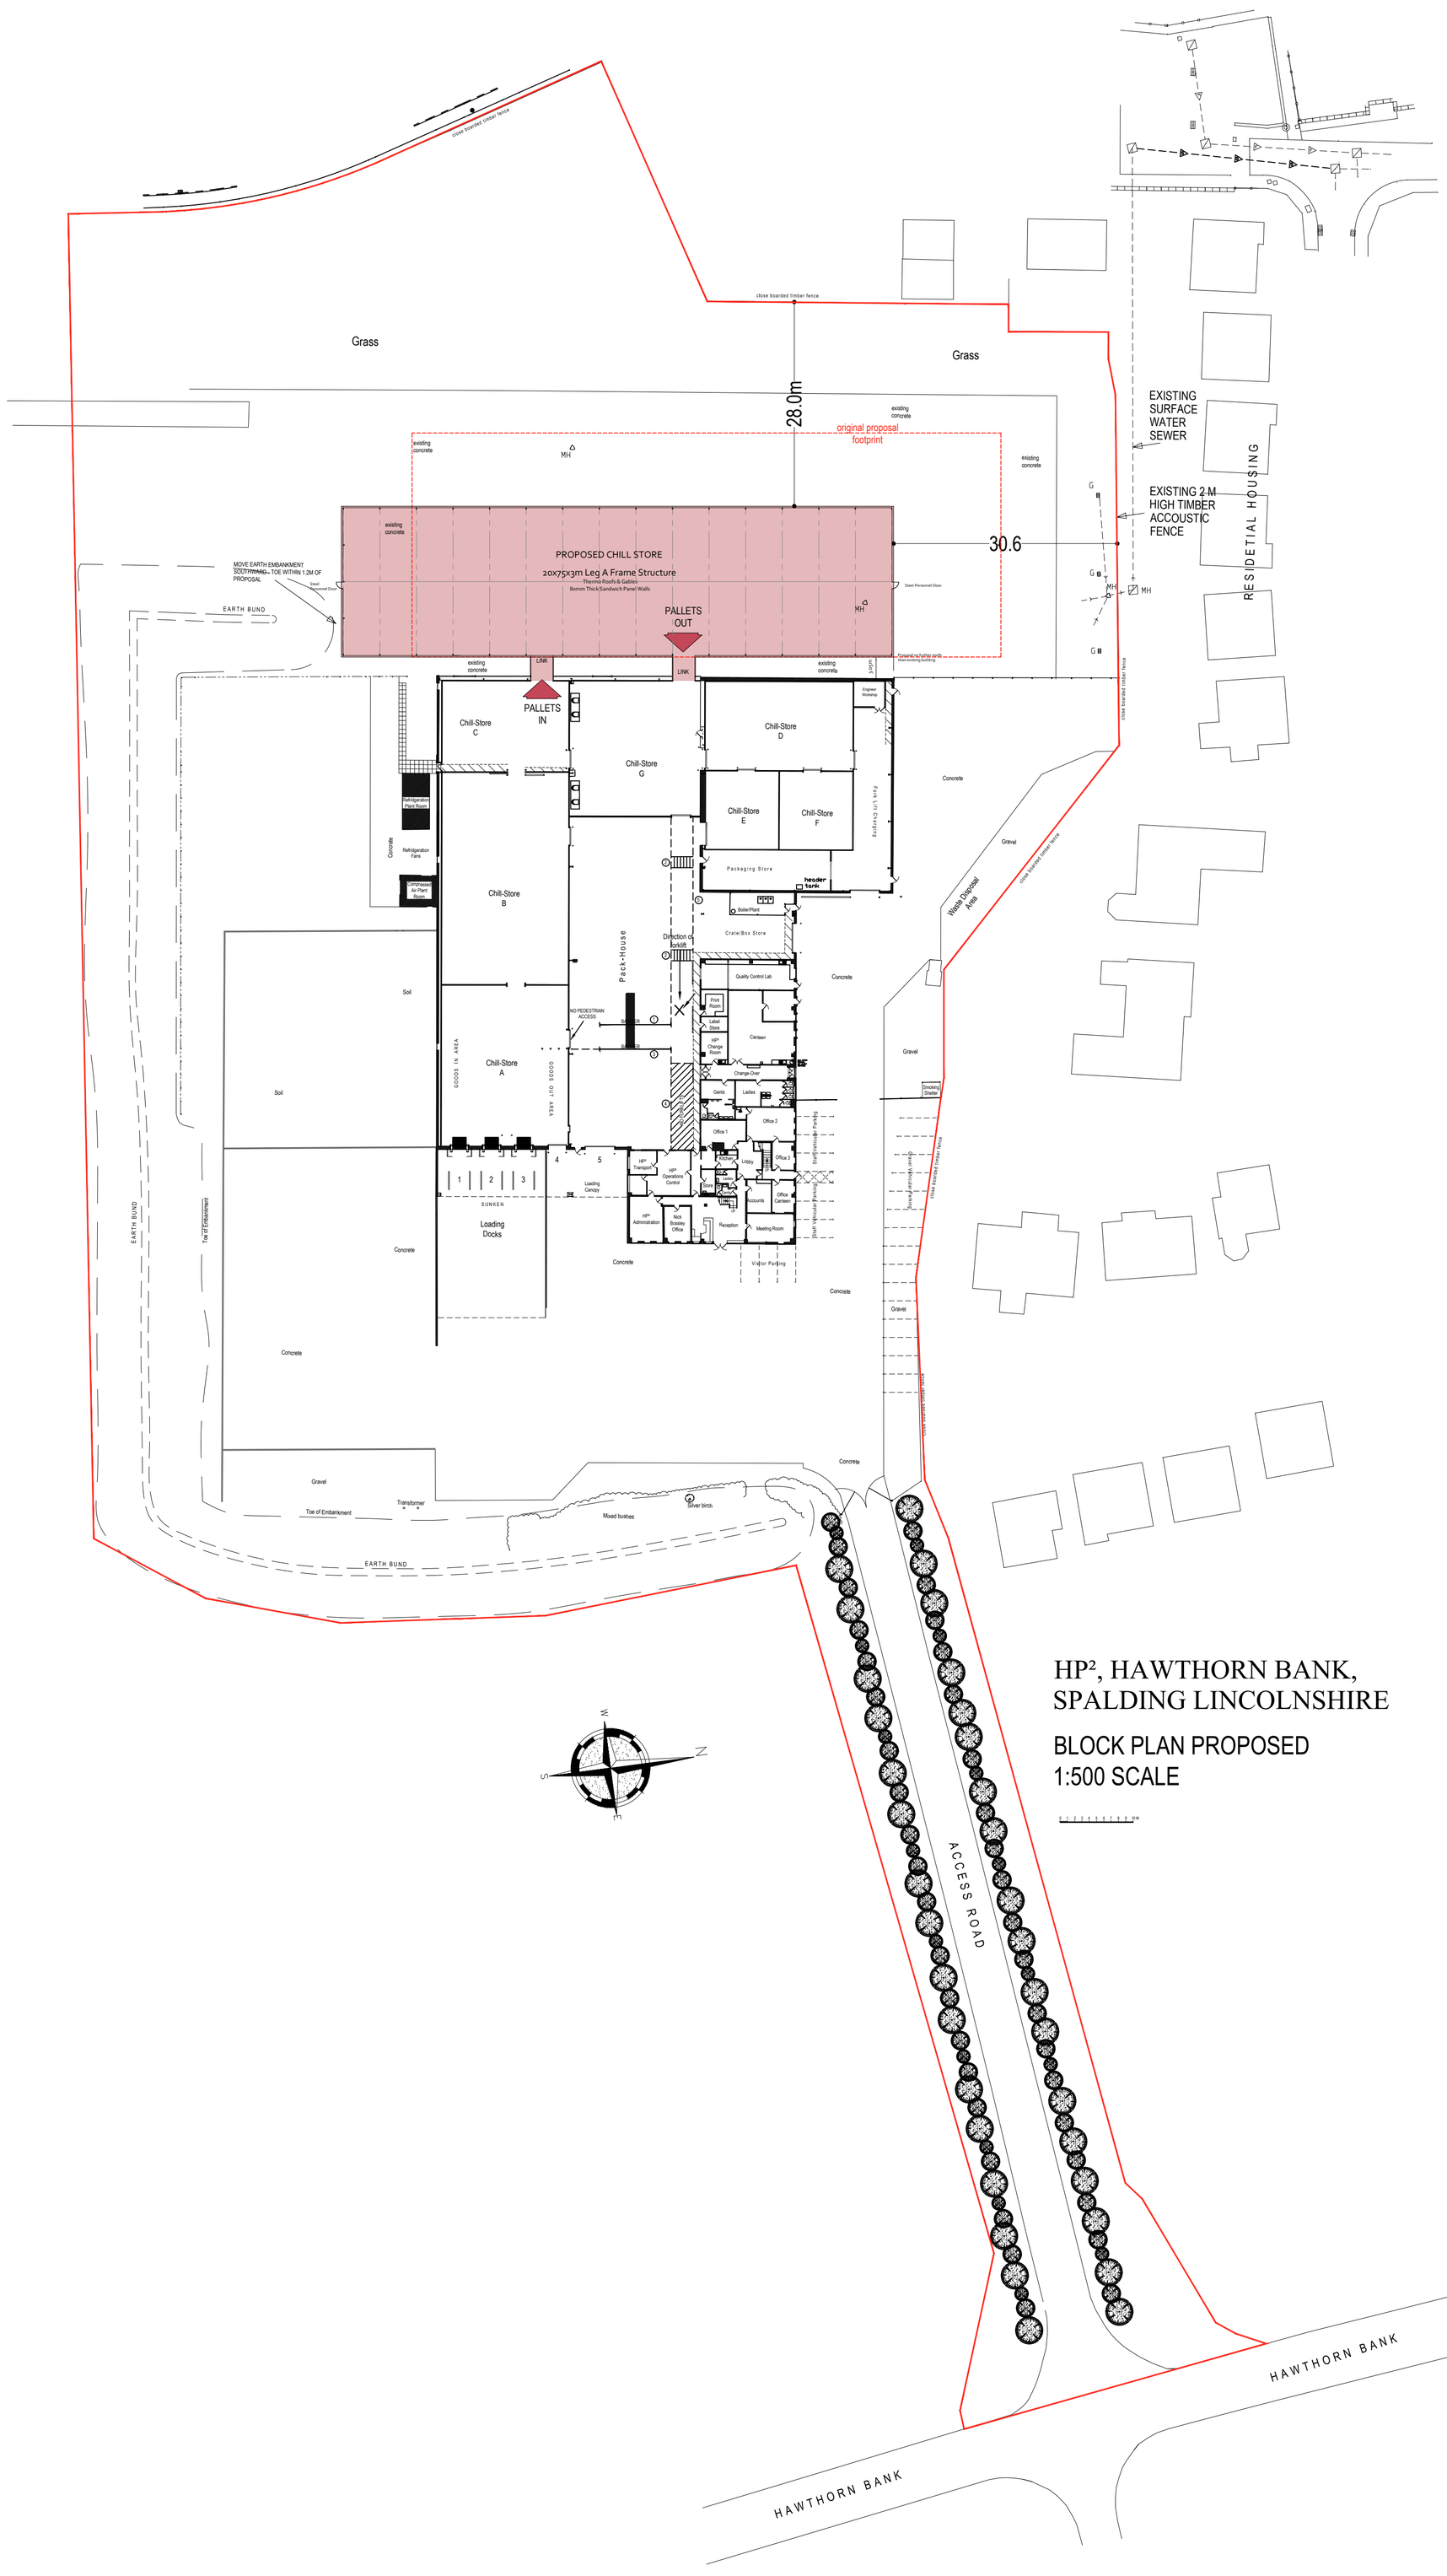

HP², HAWTHORN BANK, SPALDING LINCOLNSHIRE

BLOCK PLAN PROPOSED
1:500 SCALE

DRAWING NO. HP/BPP/02a