



PROPOSED WEST


20x75x3m Leg A Frame Structure
Thermo Roofs & Gables
80mm Thick Sandwich Panel Walls

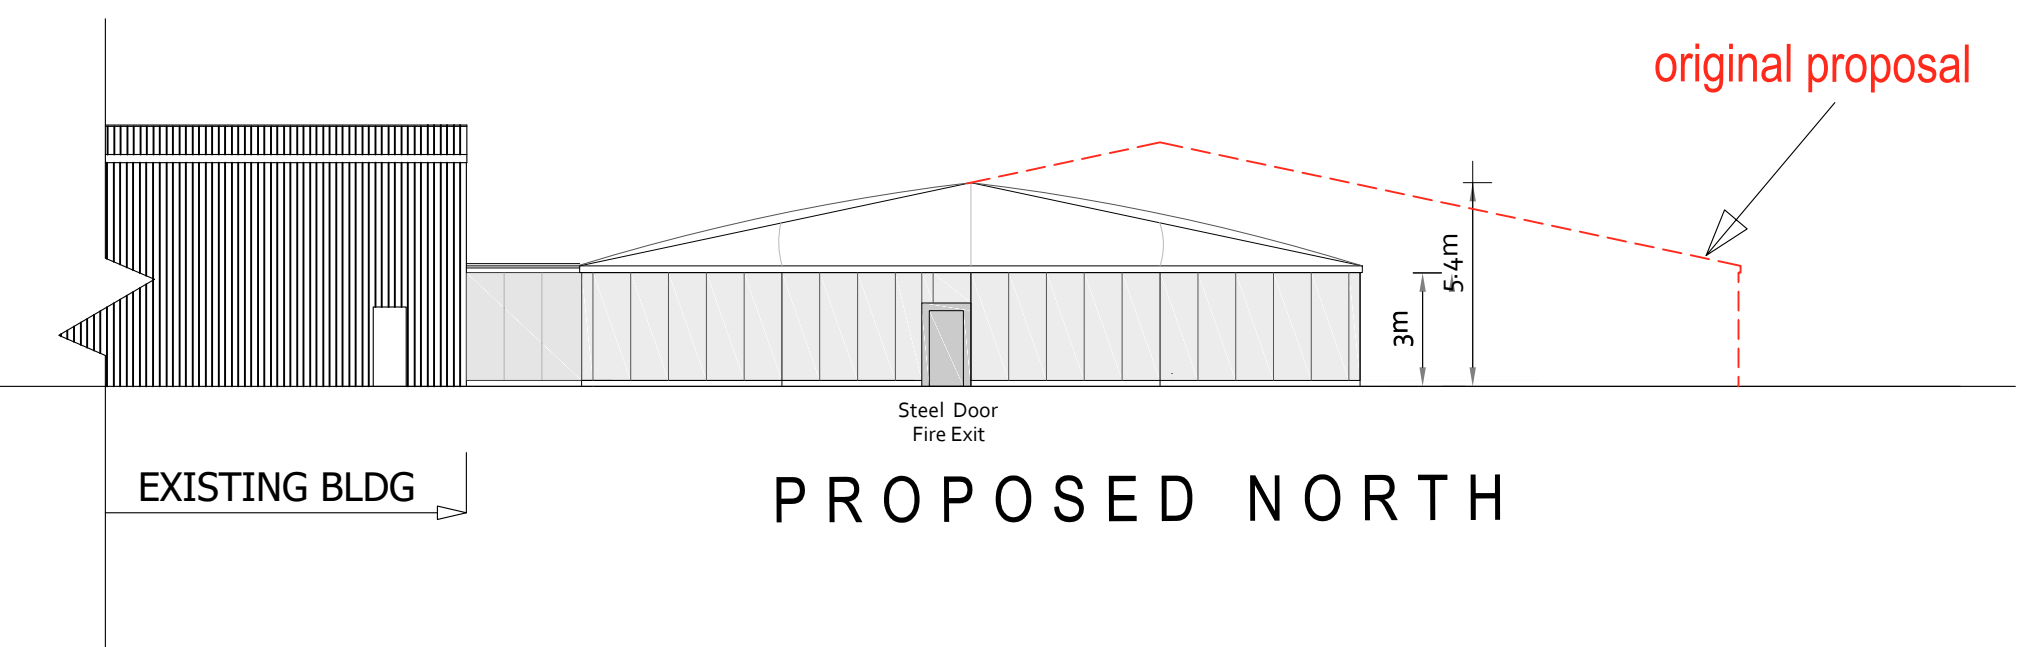

PROPOSED NORTH

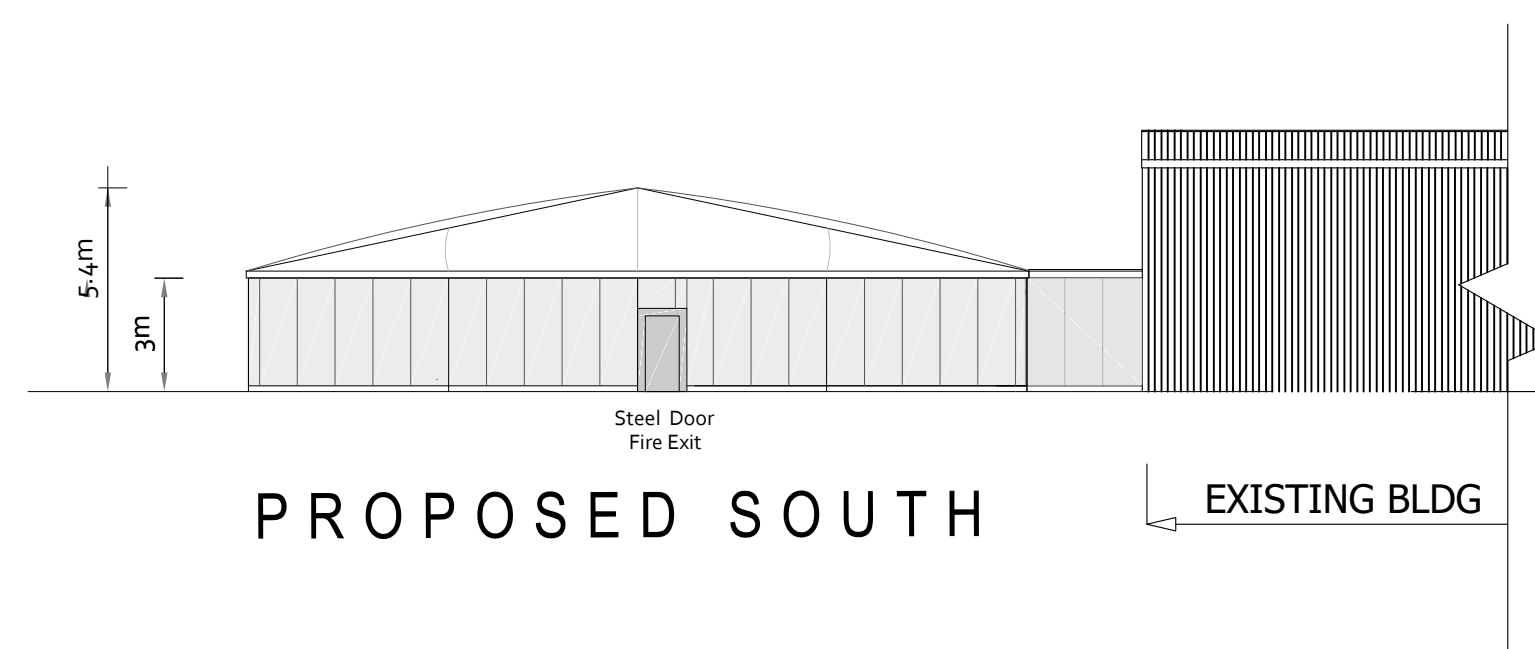

PROPOSED SOUTH

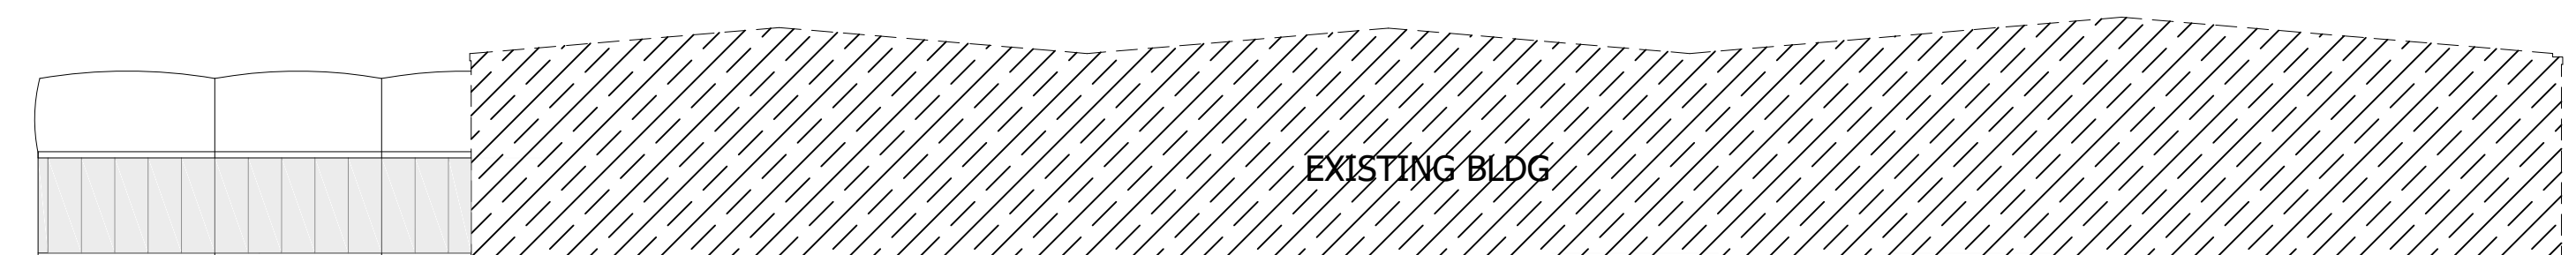

PROPOSED EAST

Hawthorn Produce Handling & Packaging Ltd
Temporary Building - Proposed Elevations
SCALE 1: 200 @a1

DRAWING NO. HP/E/04a