


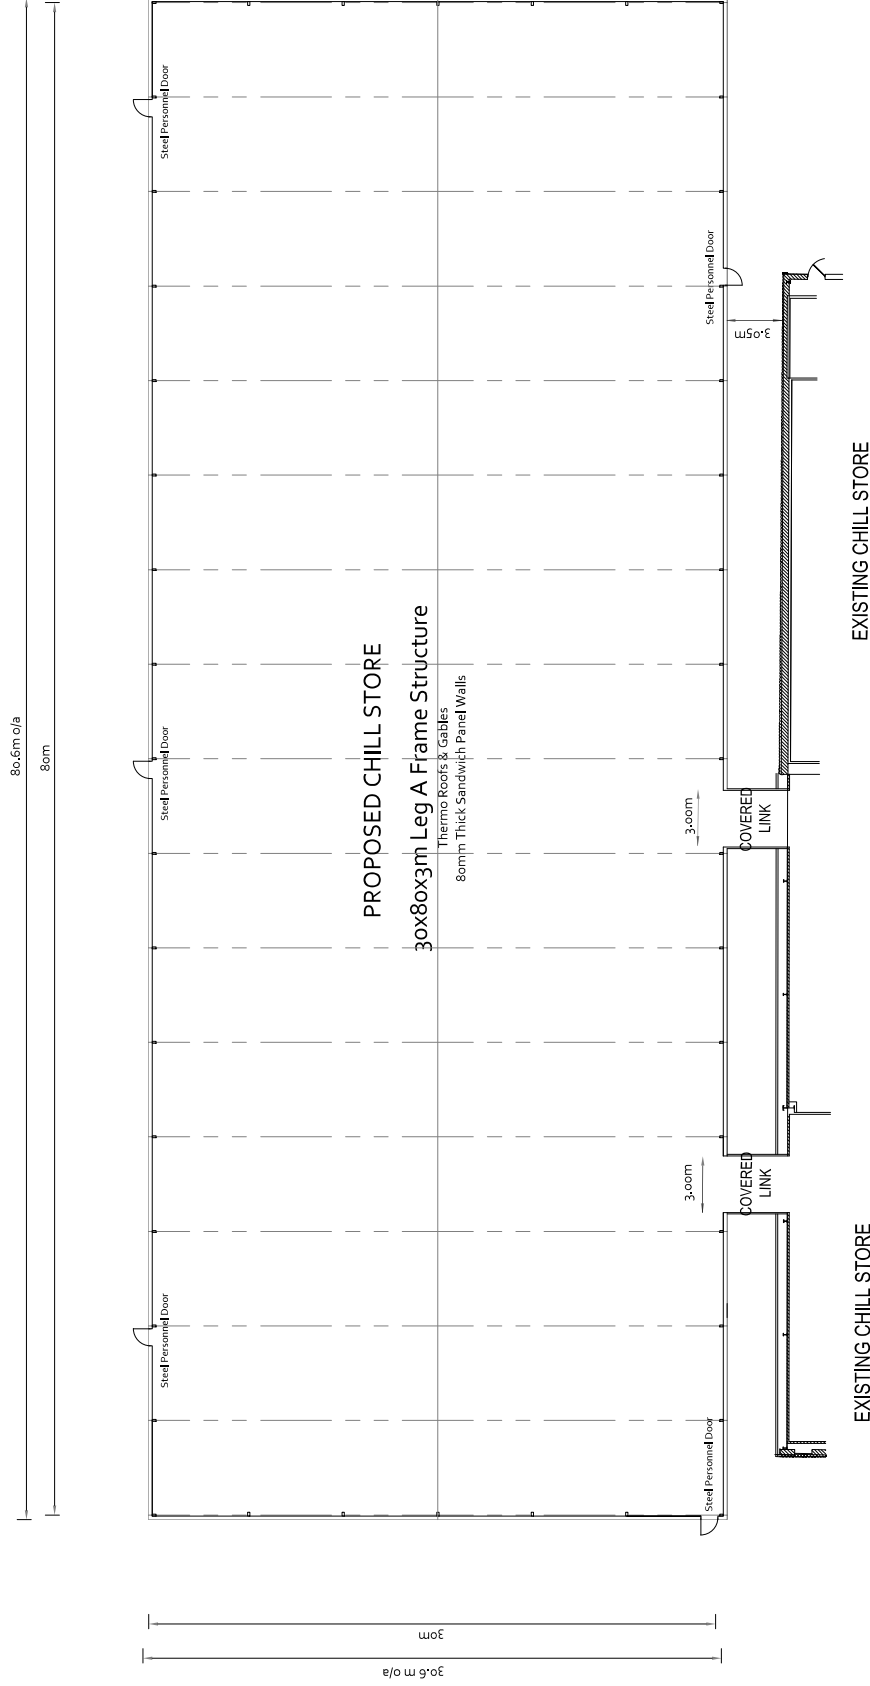

PLAN LAYOUT
SCALE 1:200 @ a2