


Plot centre co-ordinates: 524644,321857
Download file:
Project name: 30445167 MRS K
HARTLEY



NATIONAL
MAP CENTRE

BLOCK PLAN

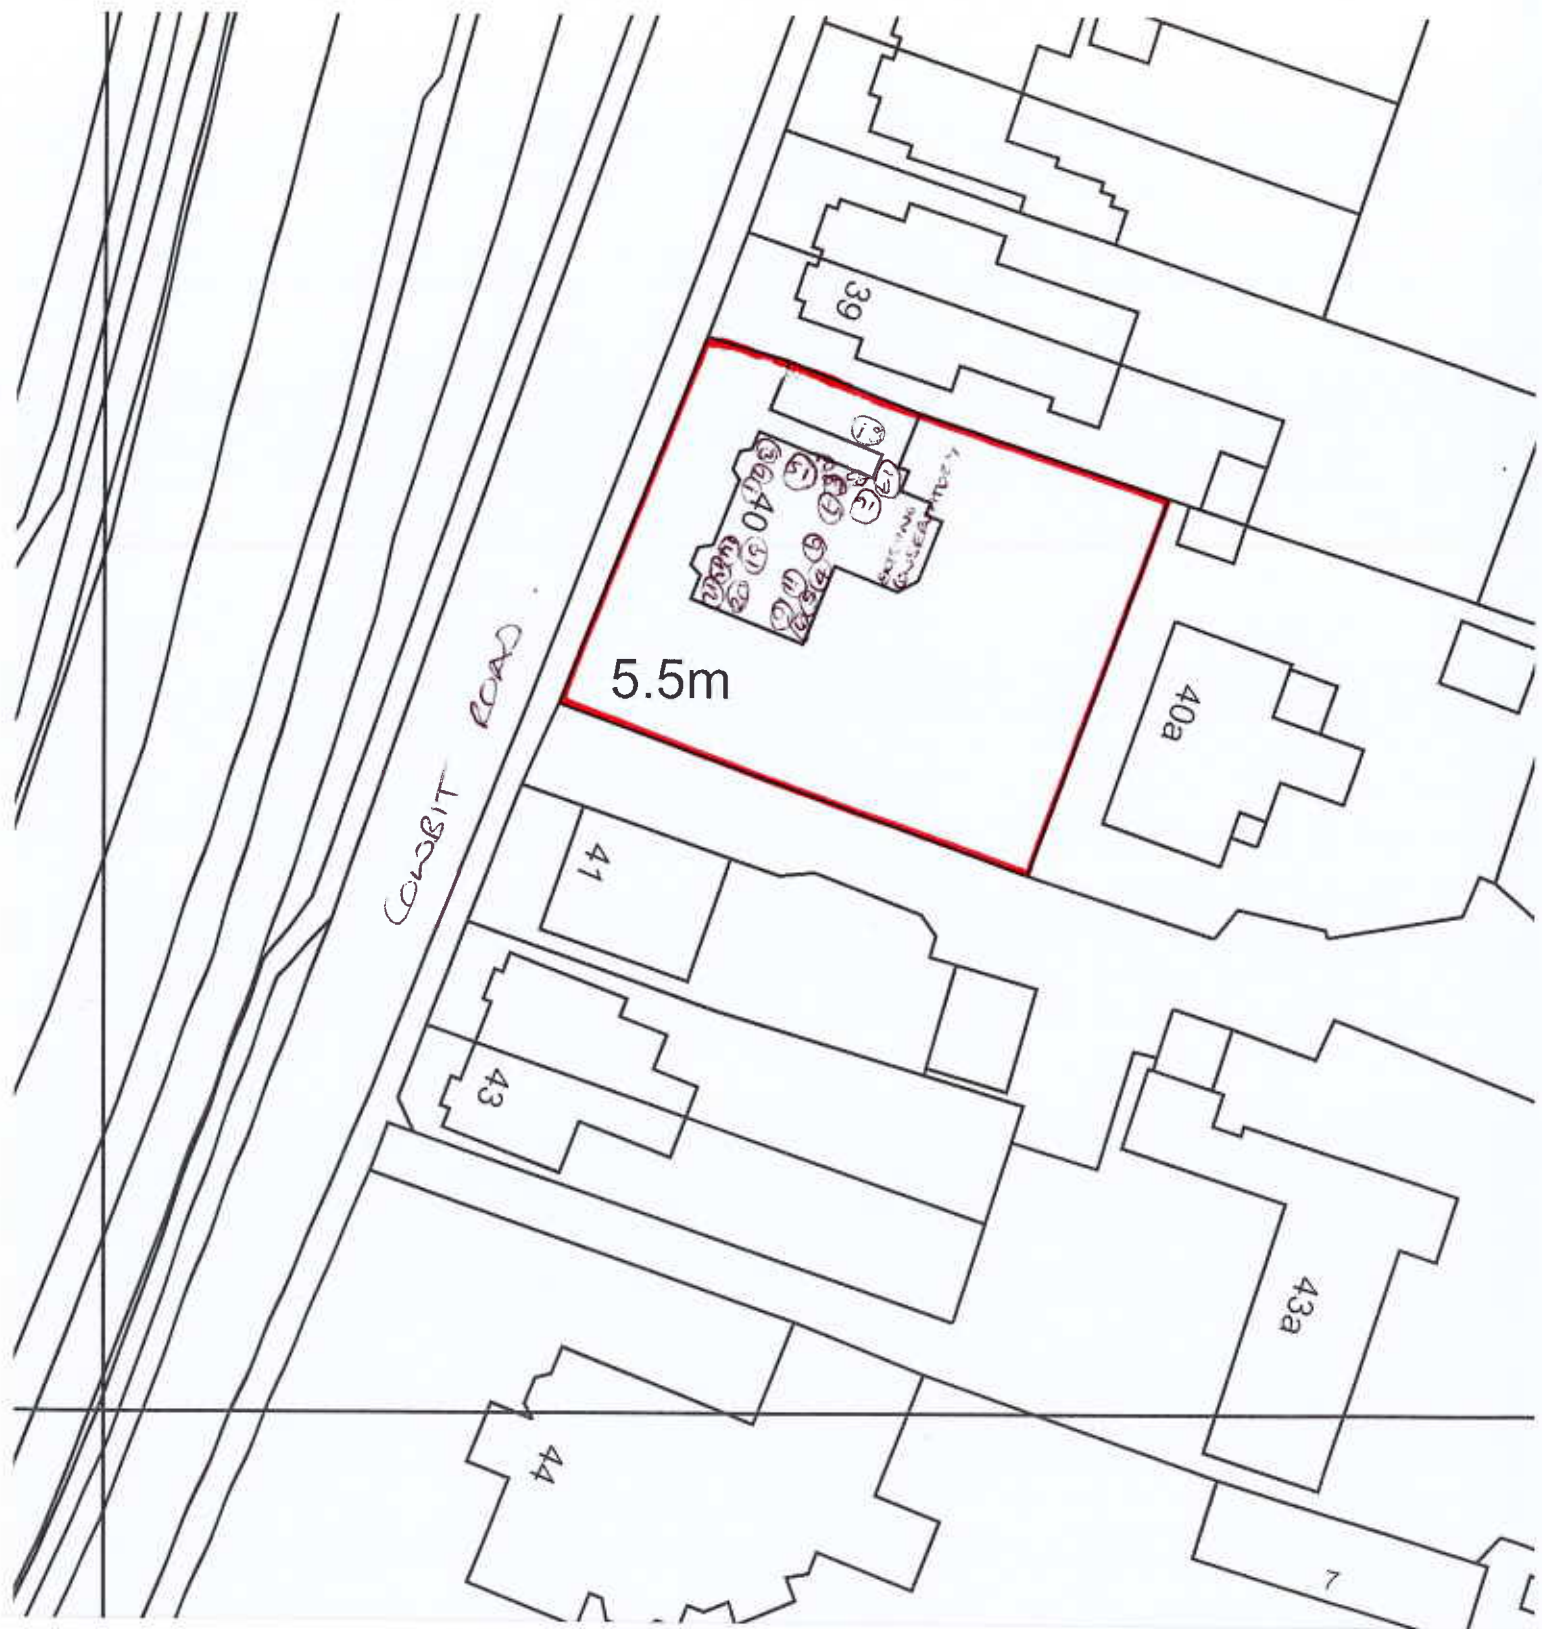

Os Licence number 100046950

Our Reference 30445167.

SCALE 1:500
0 20
METRES

Site Address

40 COWBIT ROAD

SPALDING

LINCOLNSHIRE PE11 2RG