EXTERNAL MATERIALS	
ROOF	Plastic coated composite steel cladding - GOOSEWING GREY (10A05)
WALLS	Single skin plastic coated steel cladding - VANDYKE BROWN (08B29)
TRIMS	GOOSEWING GREY (10A05)

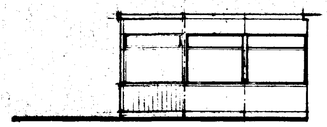

FRONT

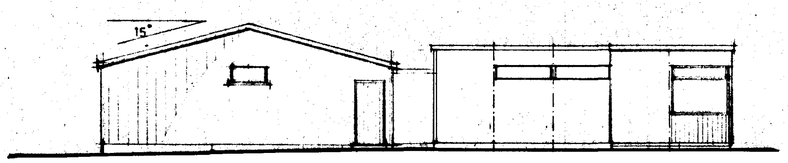

SIDE

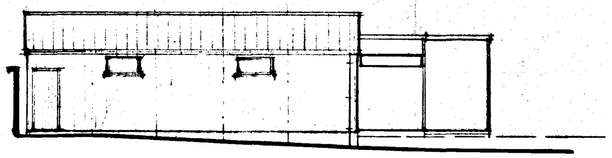

REAR

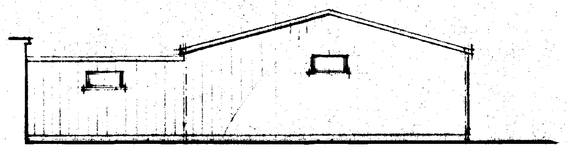

SIDE

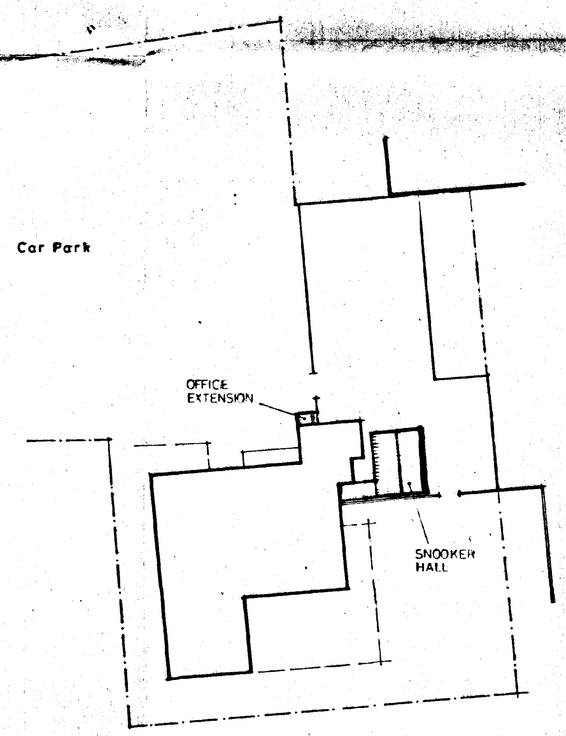

SITE PLAN

1 : 500

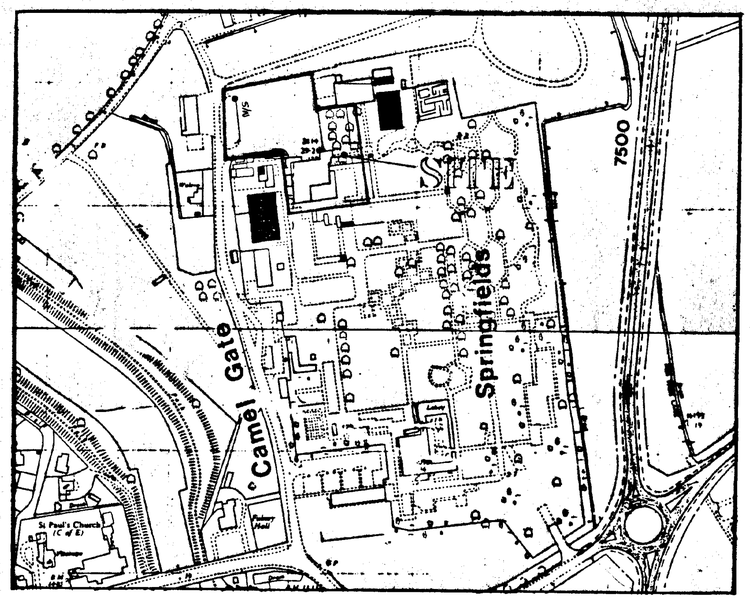

LOCATION PLAN

1 : 2500

SOUTH HOLLAND DC HOUSING & PLANNING
18 FEB 1999
Ref: 0153/99

REV	REMARKS	DATE

ALL WELDS mm C.F.W. U.N.O.

PAINT:

SOUTH LINCS LTD CONSTRUCTION
Bars Bridge
Bourne Road
West Pinchbeck
Spalding
Lincs. PE11 3NQ
Tel. 01775 640555
Fax. 01775 640679

CLIENT:

SPRINGFIELDS RESTAURANT LTD
CAMEL GATE
SPALDING

TITLE:

SNOOKER HALL & OFFICE EXTENSION

DRAWN: *GRM*	CHECKED:
SCALE: *1/100* (UNLESS OTHERWISE STATED)	DATE: *FEB 1999*
DRAWING No. *SLC-SRL.02*	REV.

Summit D.S. (UK) 97867

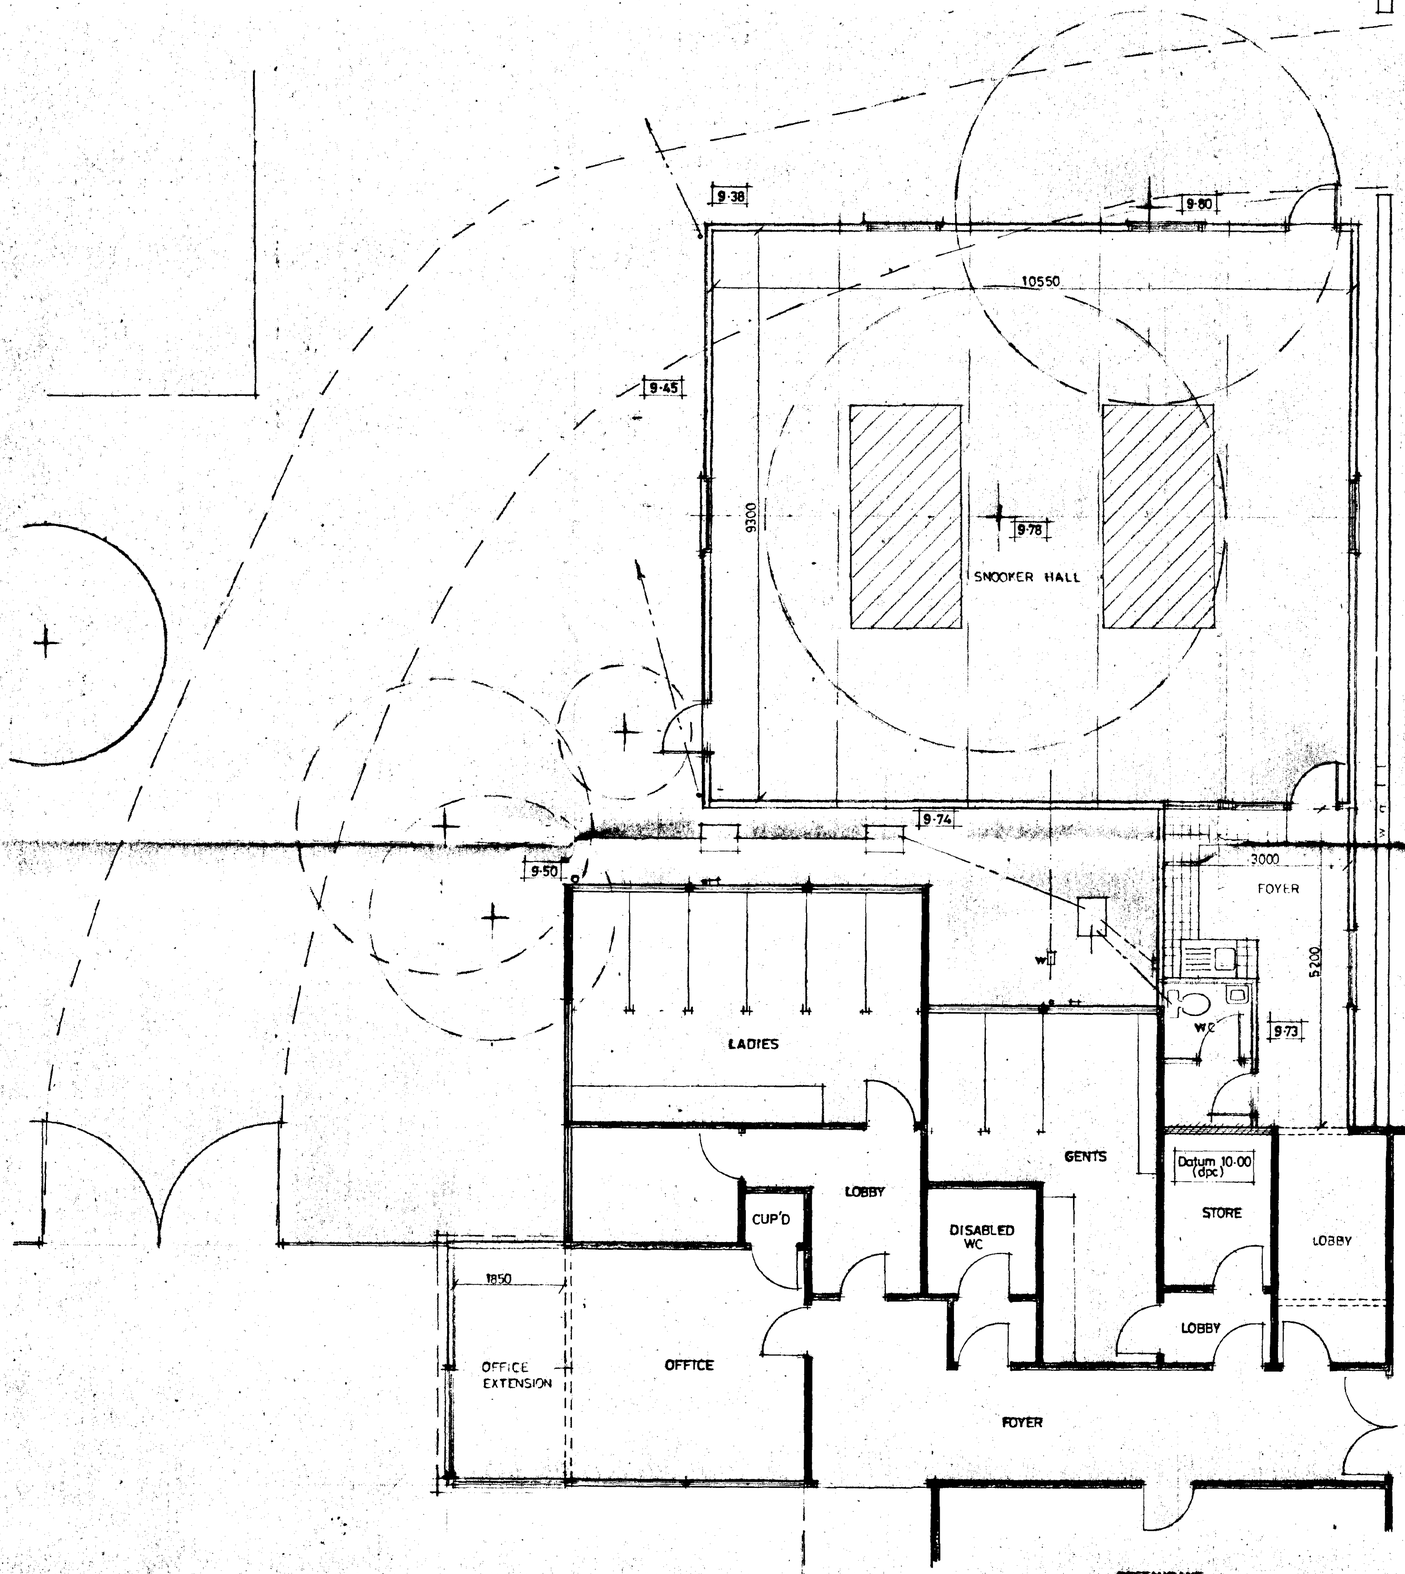

PLAN

9·78 — LEVELS RELATED TO METRES ABOVE ASSUMED DATUM

— TREES TO BE REMOVED

BUILDING CONTROL PLAN

SOUTH HOLLAND DC
HOUSING & PLANNING
18 FEB 1999
Ref: 0153/99

REV	REMARKS	DATE

ALL WELDS mm C.F.W. U.N.O.

PAINT:

SOUTH LINCS LTD CONSTRUCTION

Bars Bridge
Bourne Road
West Pinchbeck
Spalding
Lincs. PE11 3NQ
Tel. 01775 640555
Fax. 01775 640679

CLIENT:

SPRINGFIELDS RESTAURANT LTD
CAMEL GATE
SPALDING

TITLE:

SNOOKER HALL & OFFICE EXTENSION

DRAWN: *GRM*	CHECKED:
SCALE: *1/50*	DATE: *FEB 1999*

DRAWING No. *SLC-SRL-01* REV.