



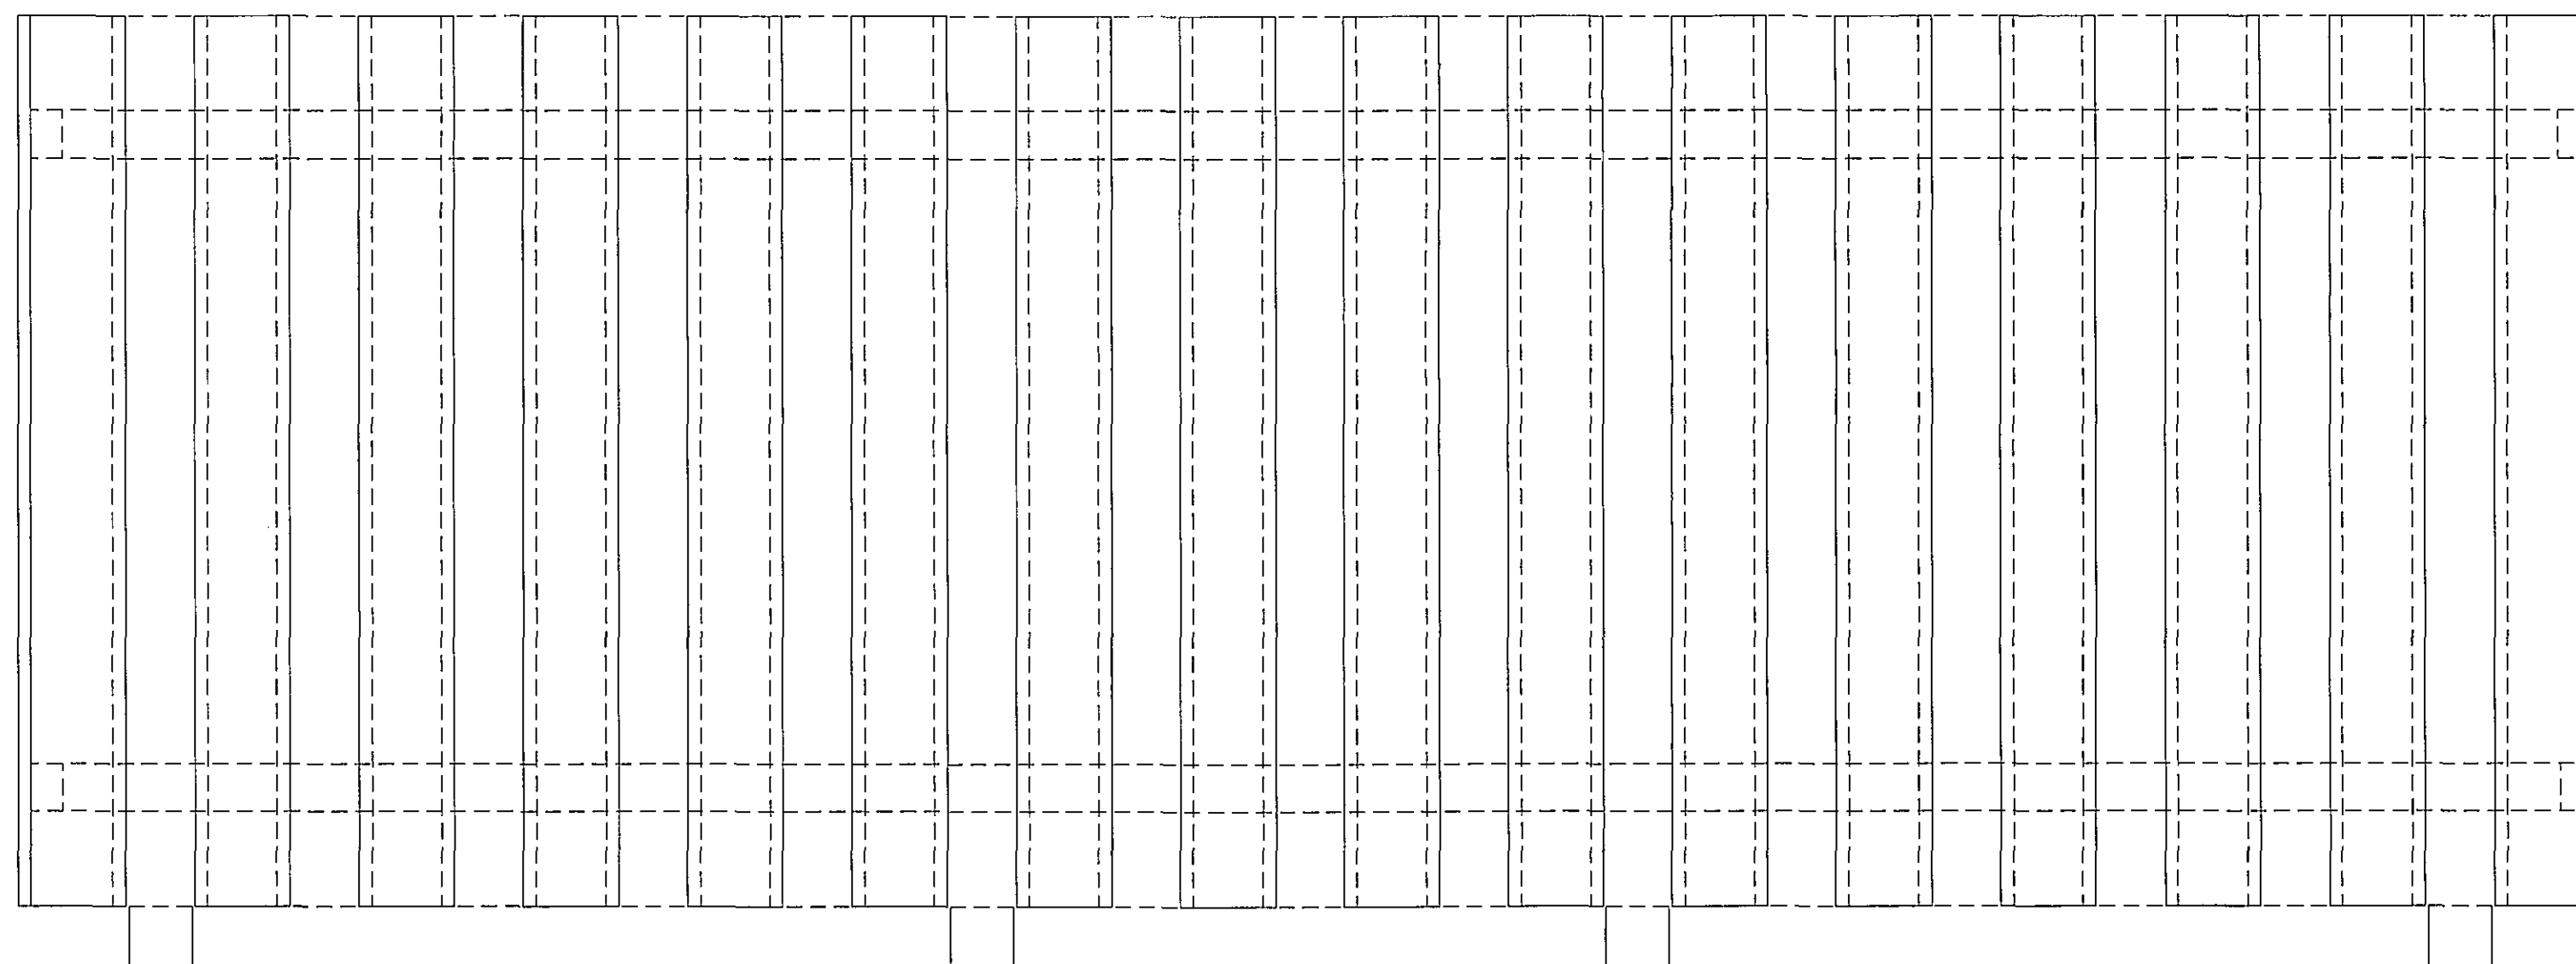

Elevation (1:10)

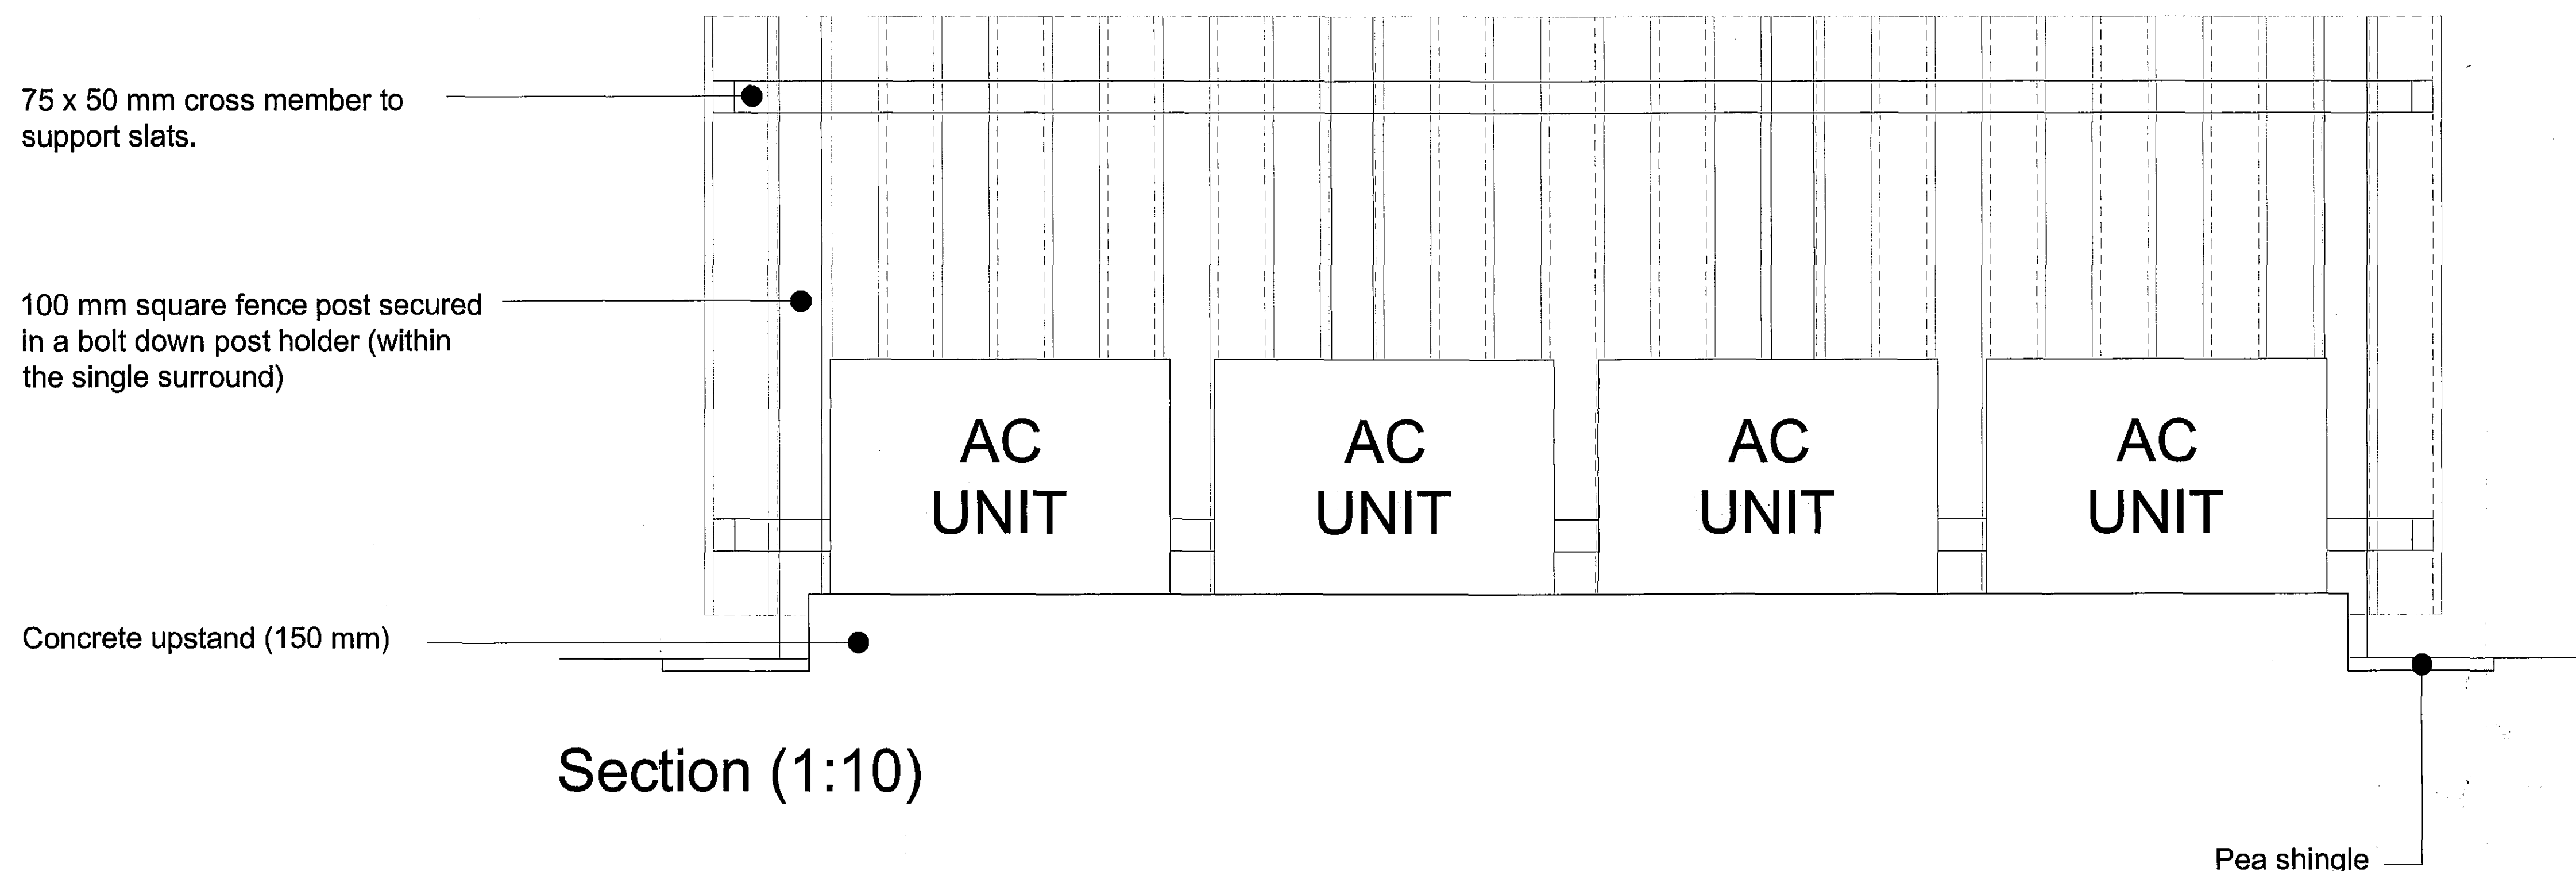

Section (1:10)

REVISION

INFORMATION

A X I S
ARCHITECTURE

TALBOT CHAMBERS 2 NORTH CHURCH STREET SHEFFIELD S1 2DH
TEL 0114 2490844 FAX 0114 2490966 www.axis-architecture.com

SPALDING

8 Market Place

HSBC

Corporate Real Estate

SCALE	A3 ISSUE:	DATE	DRAWN	CHECKED
1:10 (1:2)	1:20 (NTS)	11.12.07	RS	

DRAWING NUMBER

25061 / ACH2

© COPYRIGHT EXISTS ON THE DESIGNS AND INFORMATION SHOWN ON THIS DRAWING
The Contractor must verify all dimensions on site before making shop drawings
or commencing work of any kind. No dimensions to be scaled from this drawing.