



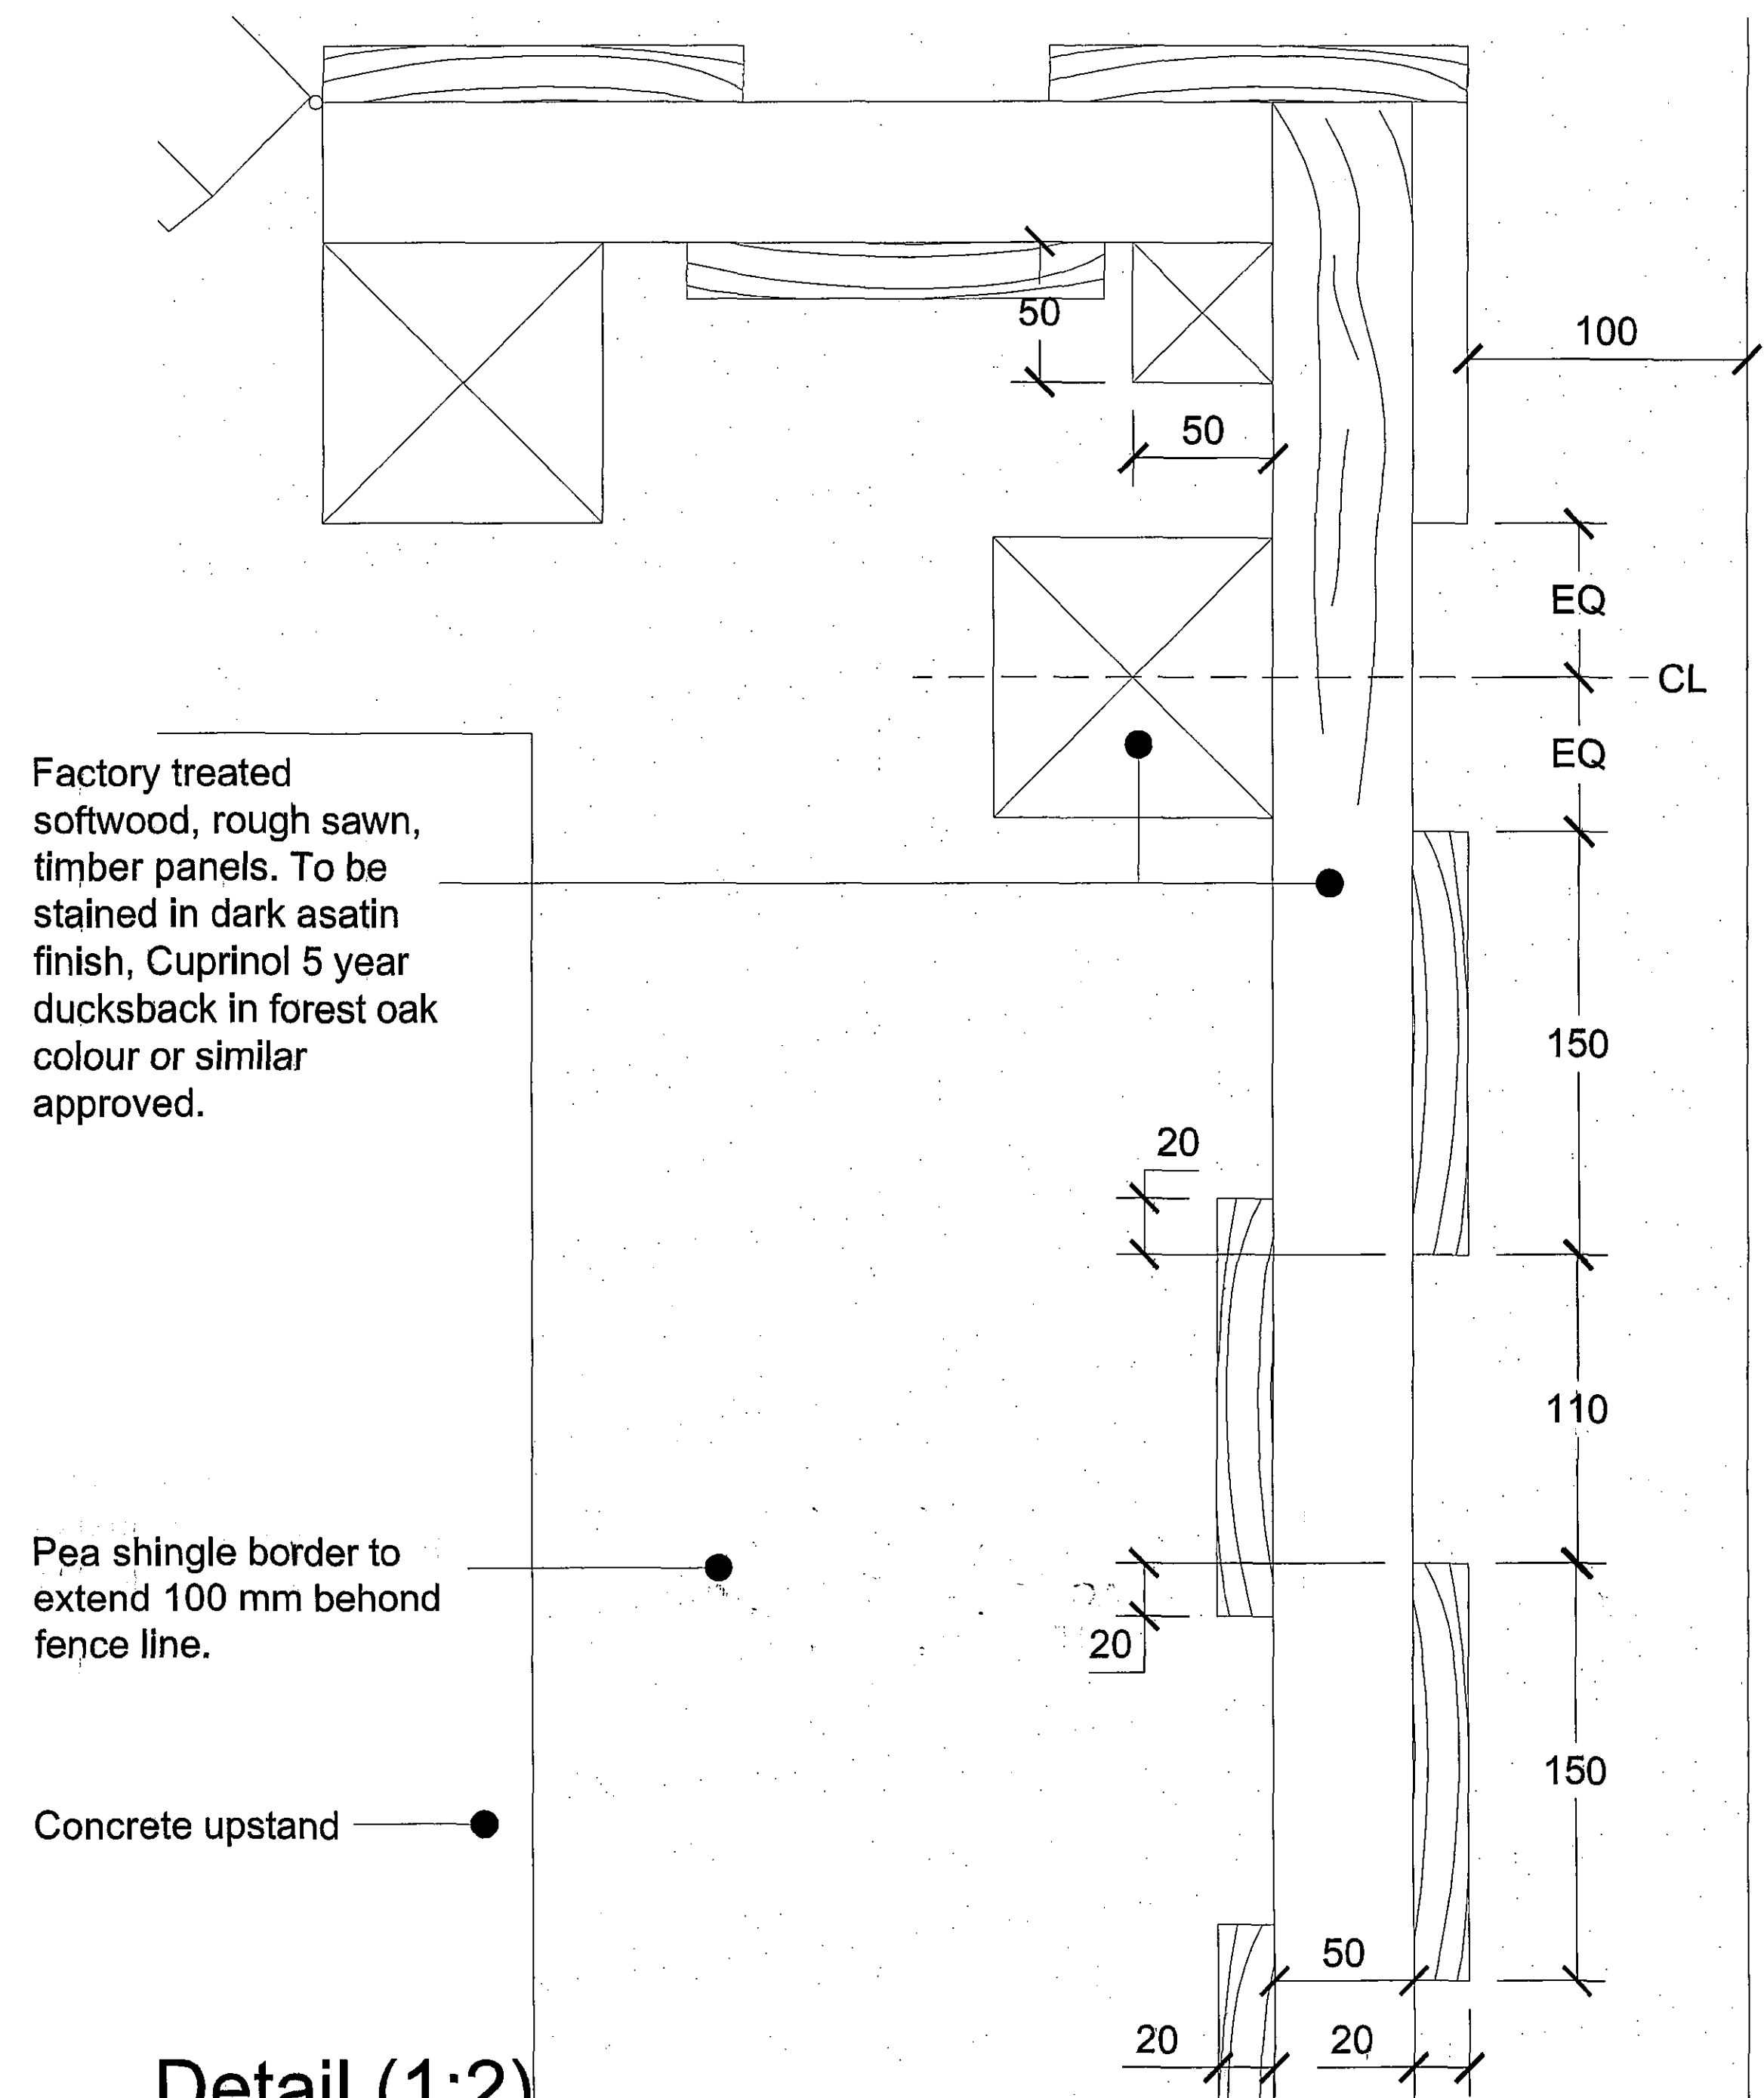


Detail (1:2)

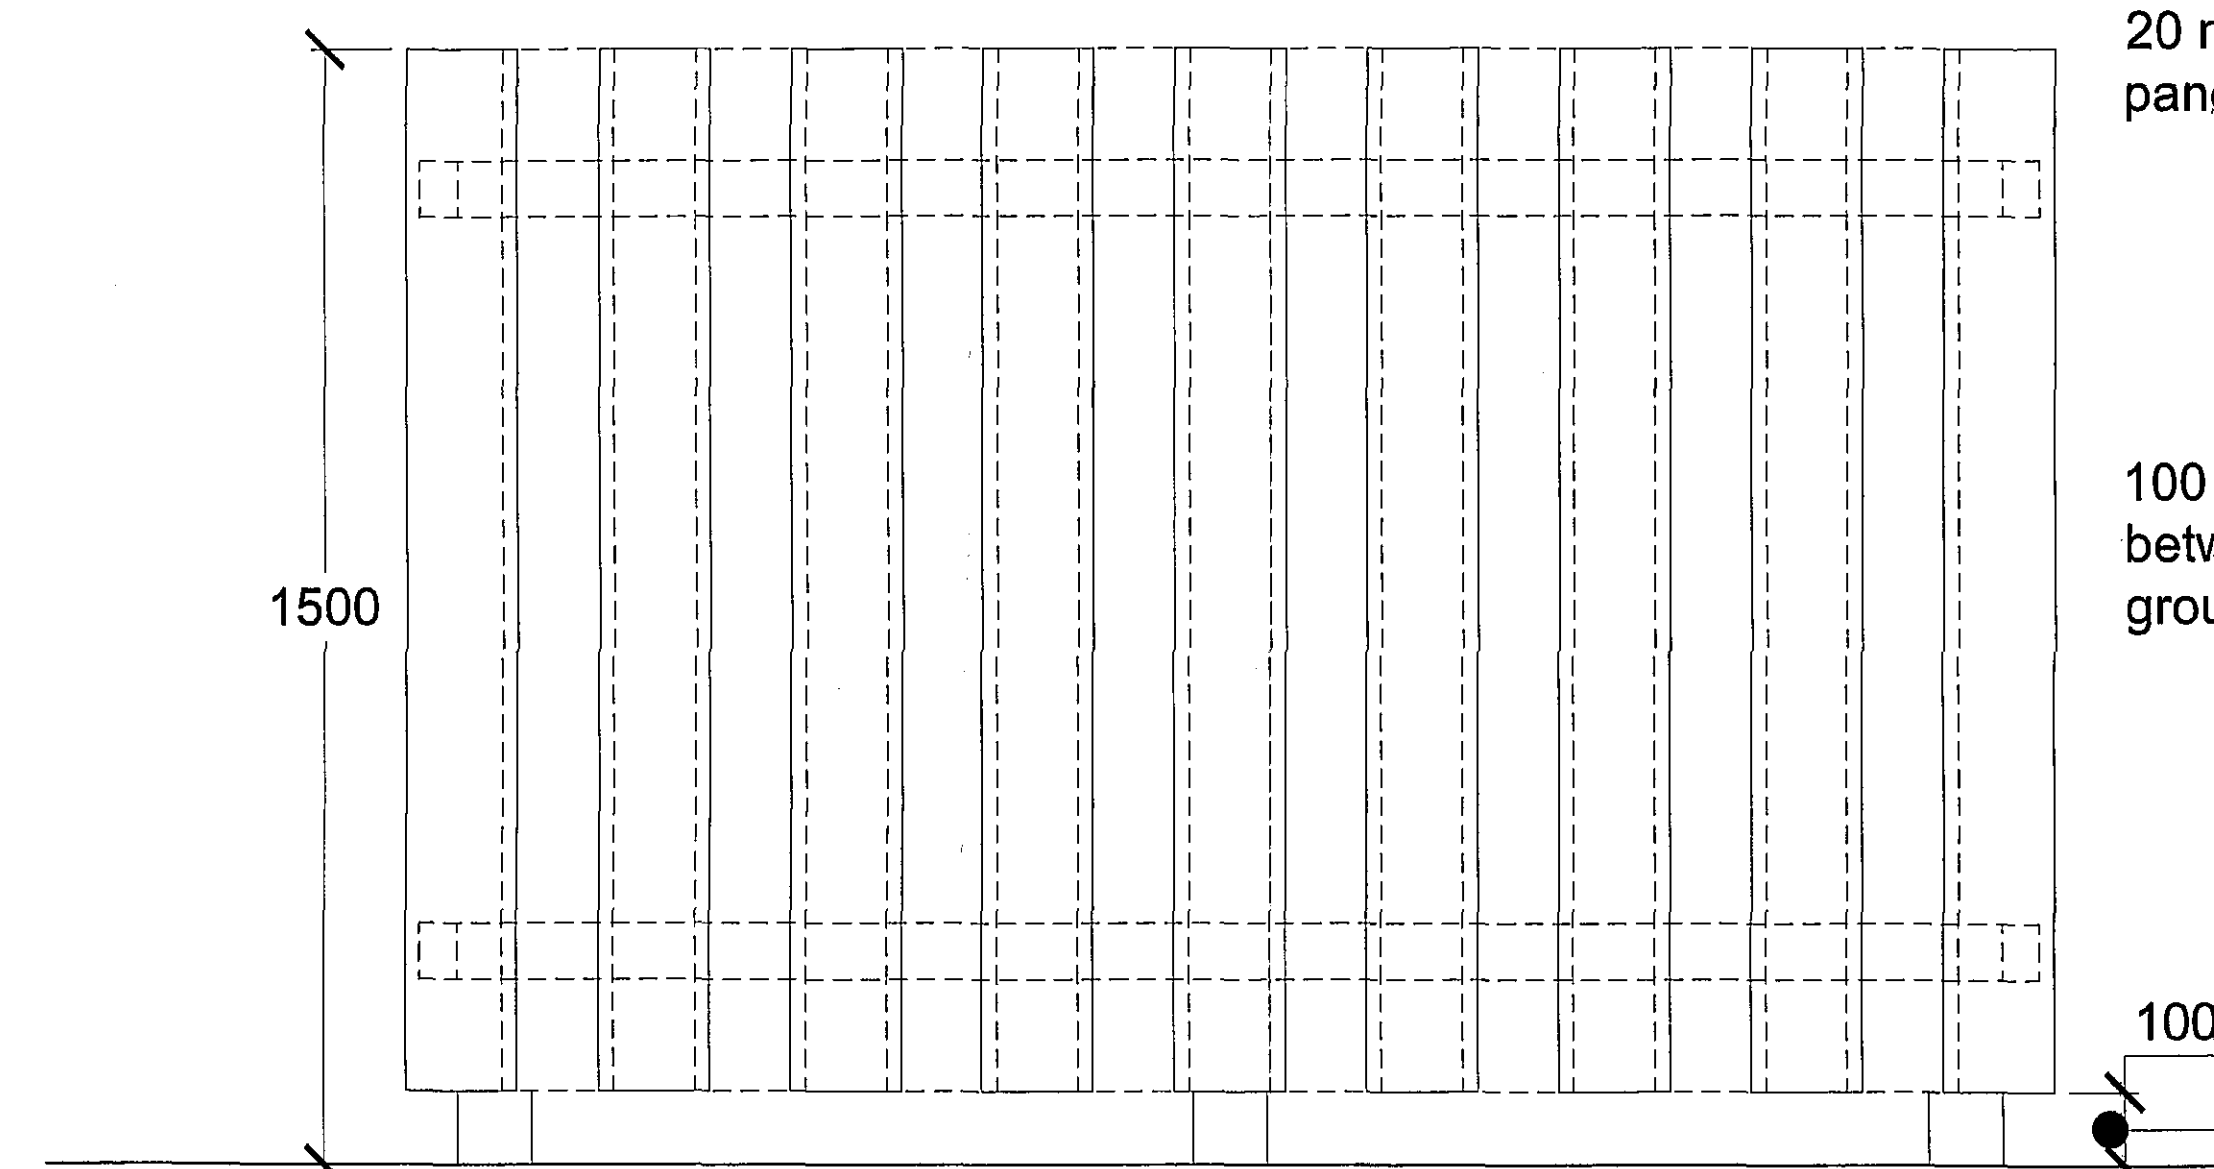

Elevation (1:10)

Dotted line indicates 20 mm overlap of panels behind.

100 mm Gap between timber and ground level.

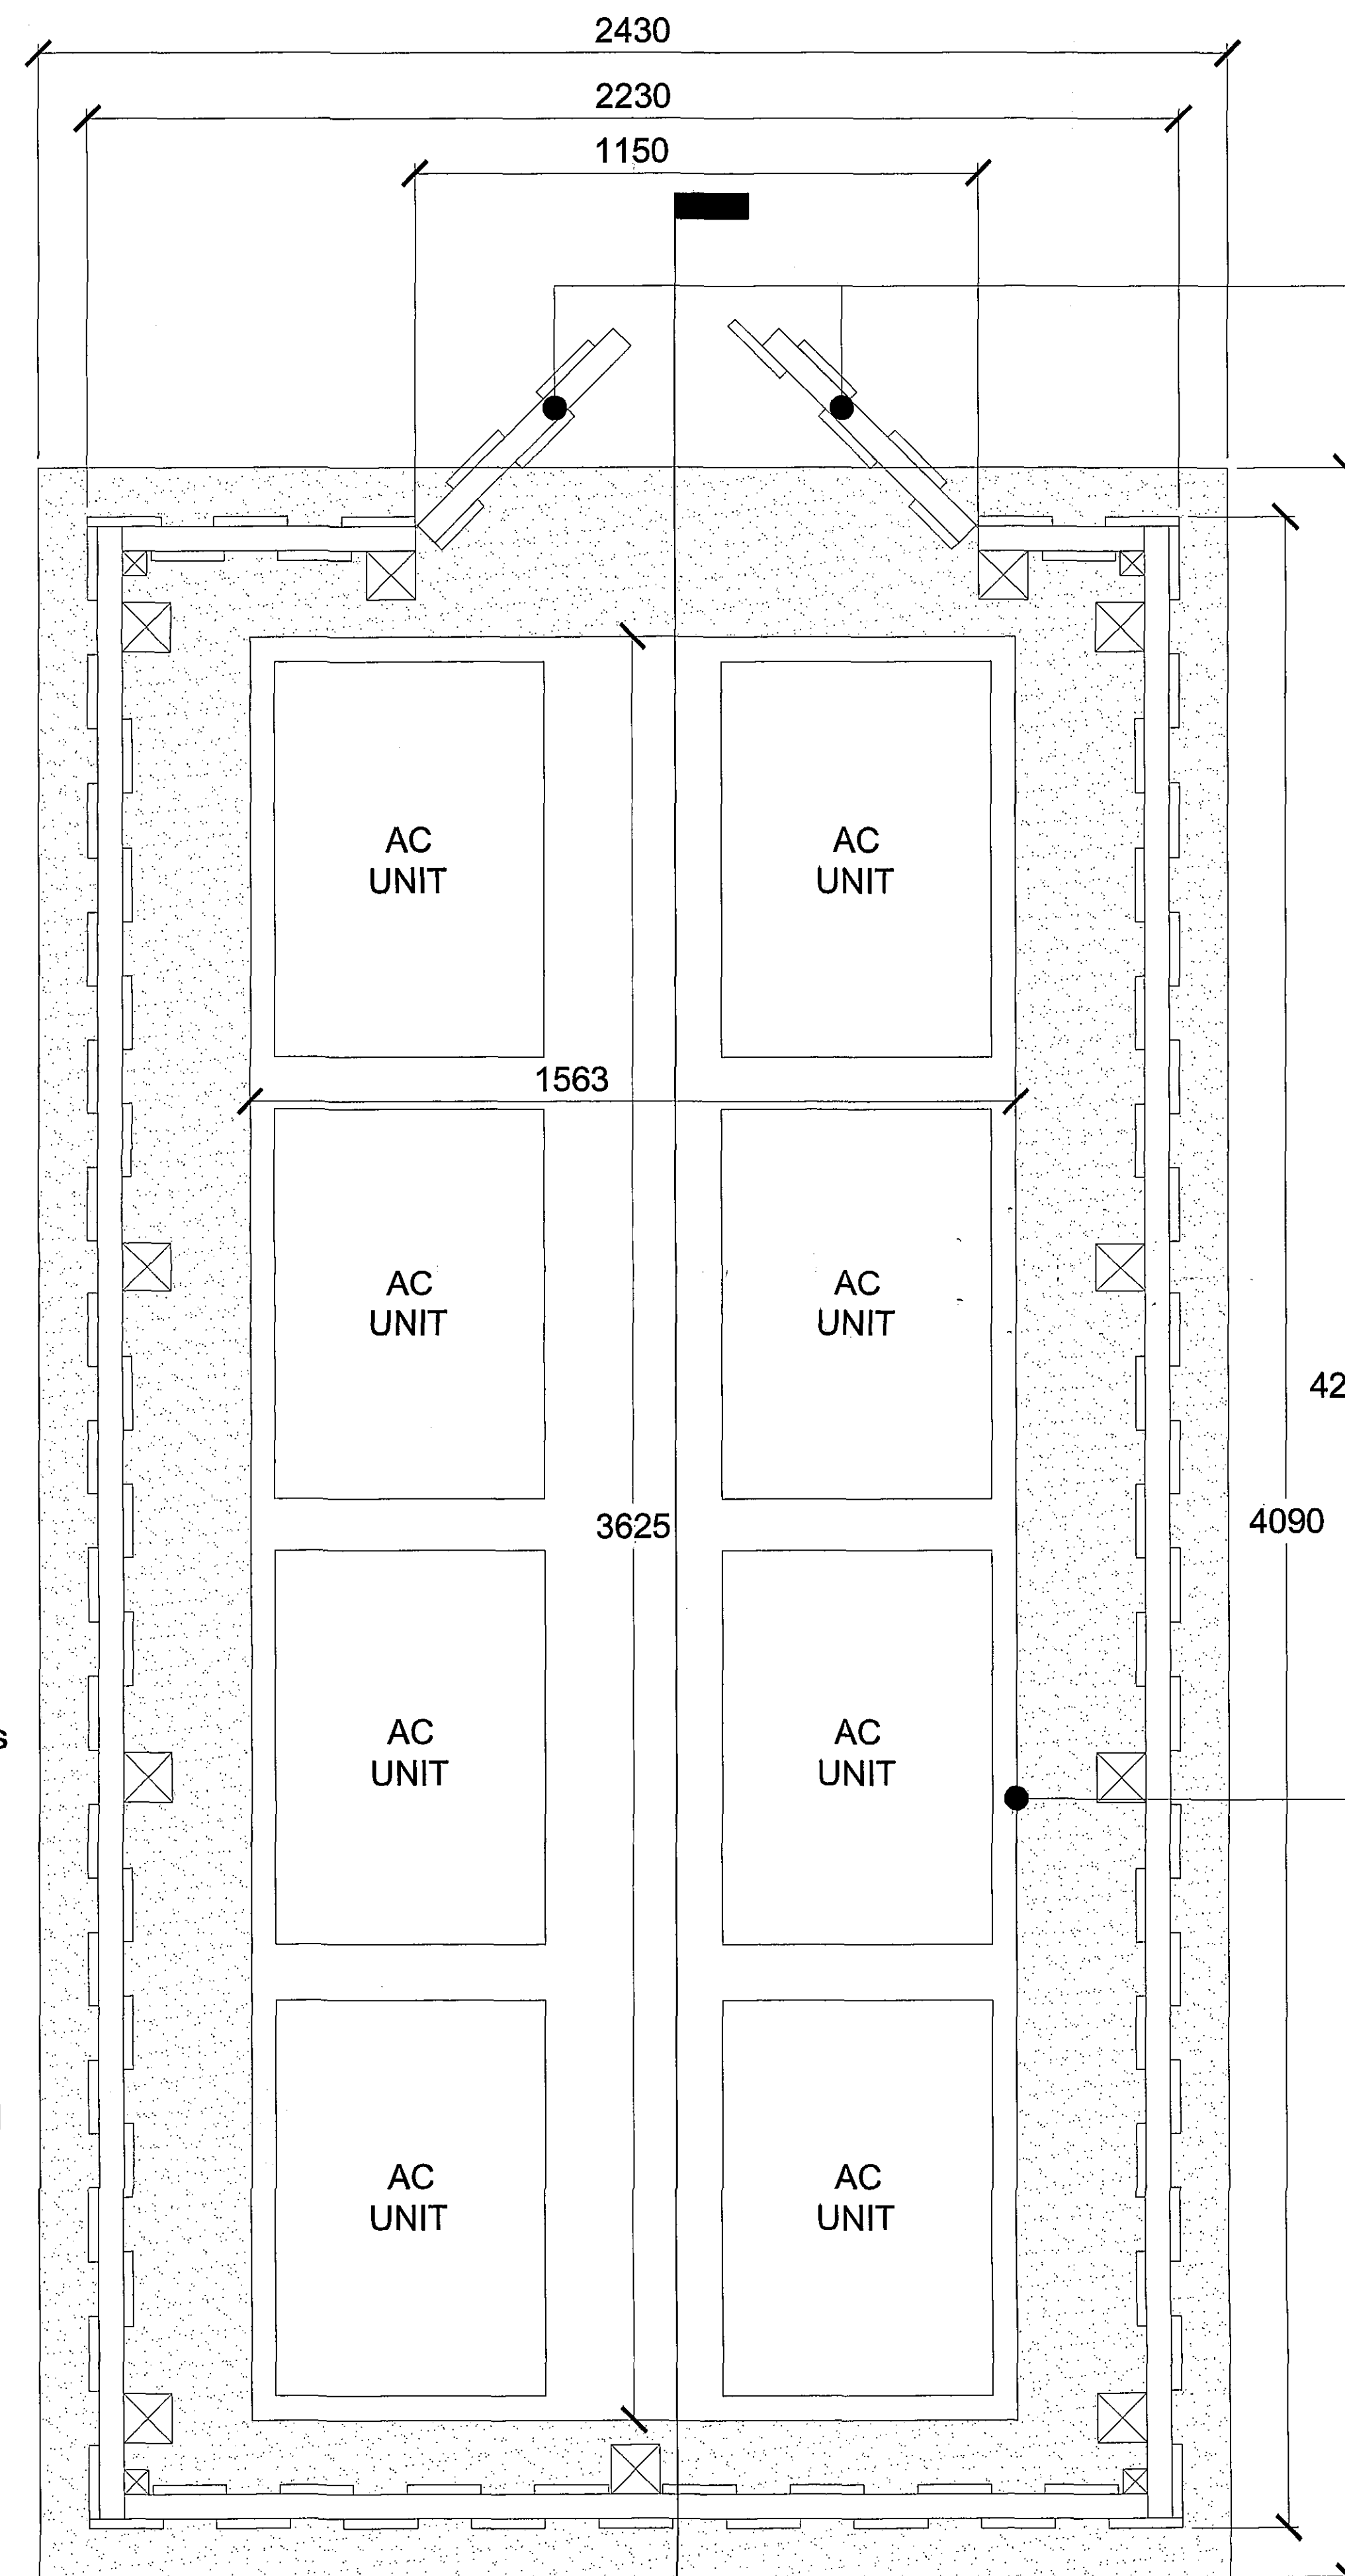


Plan (1:10)

See 25061 / ACH2 for section

2No. 580 mm approx. gates to form lockable entrance to pen. Gates to continue offset pattern as shown. Pad lock to be used to secure the gates, key to be held by HSBC Spalding - all details to be held in the O and M manuals

AC units assumed to be 800w x 550d x 550h)

Concrete upstand

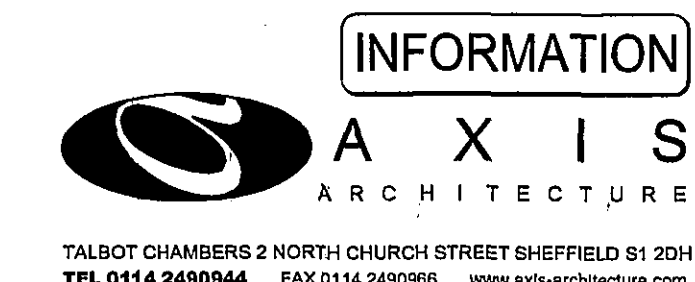

SPALDING

8 Market Place

HSBC

Corporate Real Estate

SCALE	A3 ISSUE	DATE	DRAWN	CHECKED
1:10 (1:2)	1:20 (NTS)	11.12.07	RS	

25061 / ACH1

© COPYRIGHT EXISTS ON THE DESIGNS AND INFORMATION SHOWN ON THIS DRAWING. The Contractor must verify all dimensions on site before making shop drawings or commencing work of any kind. No dimensions to be scaled from this drawing.