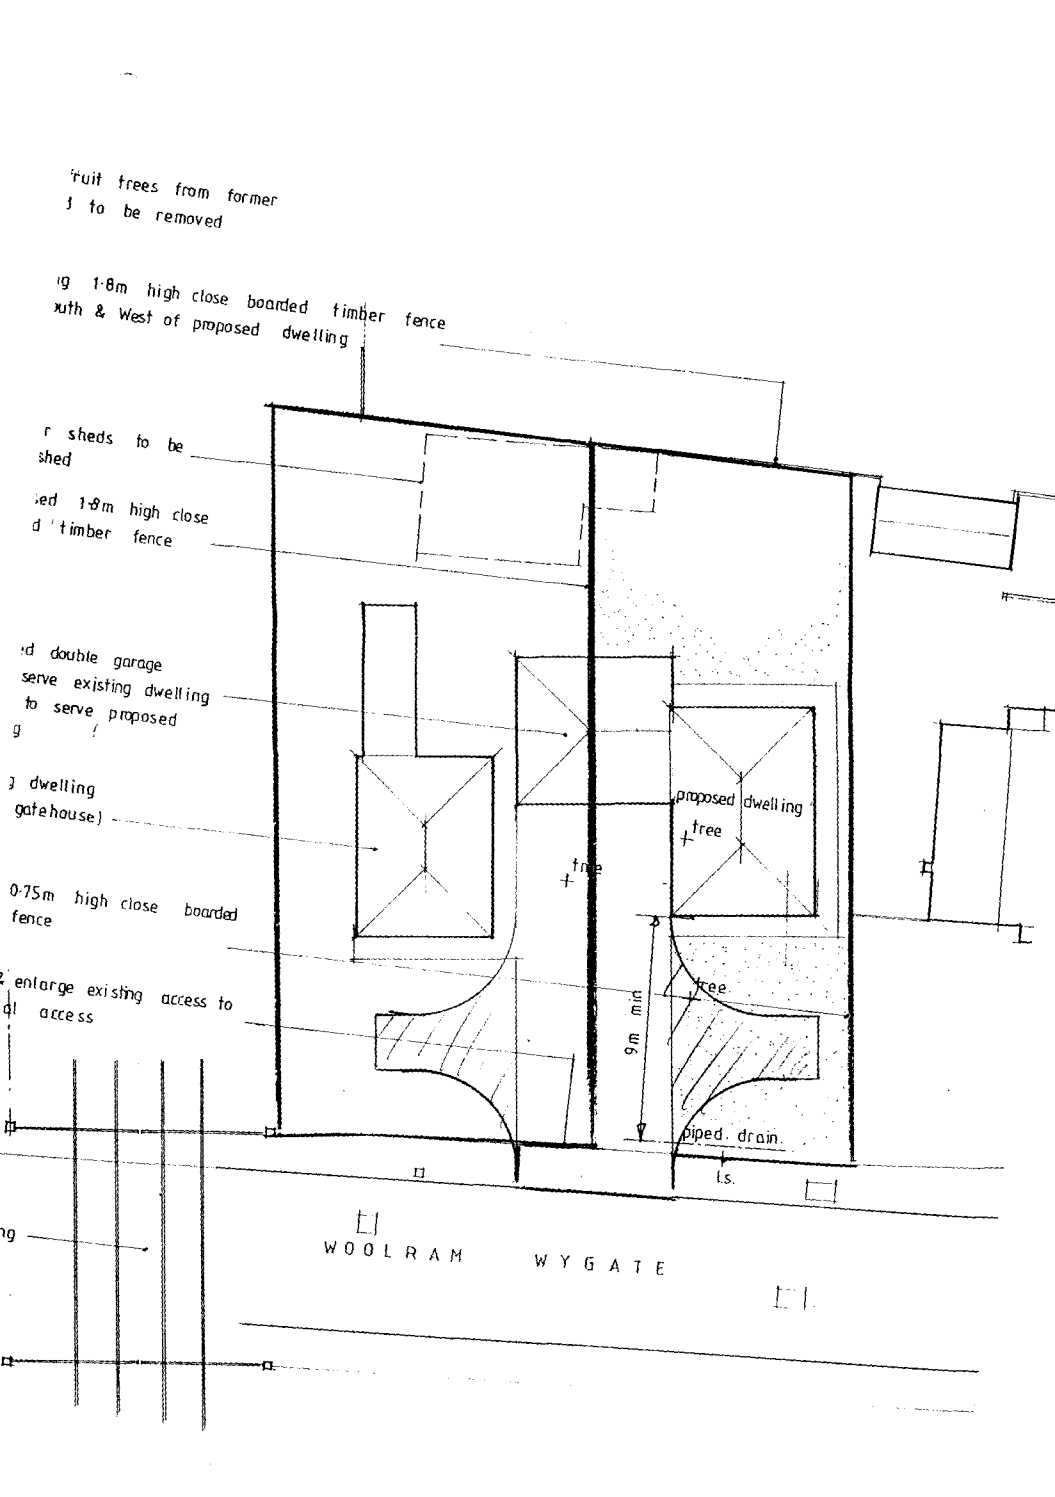

fruit trees from former
to be removed
1·8m high close boarded timber fence
South & West of proposed dwelling
sheds to be
shed
1·8m high close
timber fence
double garage
serve existing dwelling
to serve proposed
dwelling
gatehouse)
0·75m high close boarded
fence
enlarge existing access to
access
proposed dwelling
tree
tree
tree
9m min
piped drain
l.s.
WOOLRAM
WYGATE