

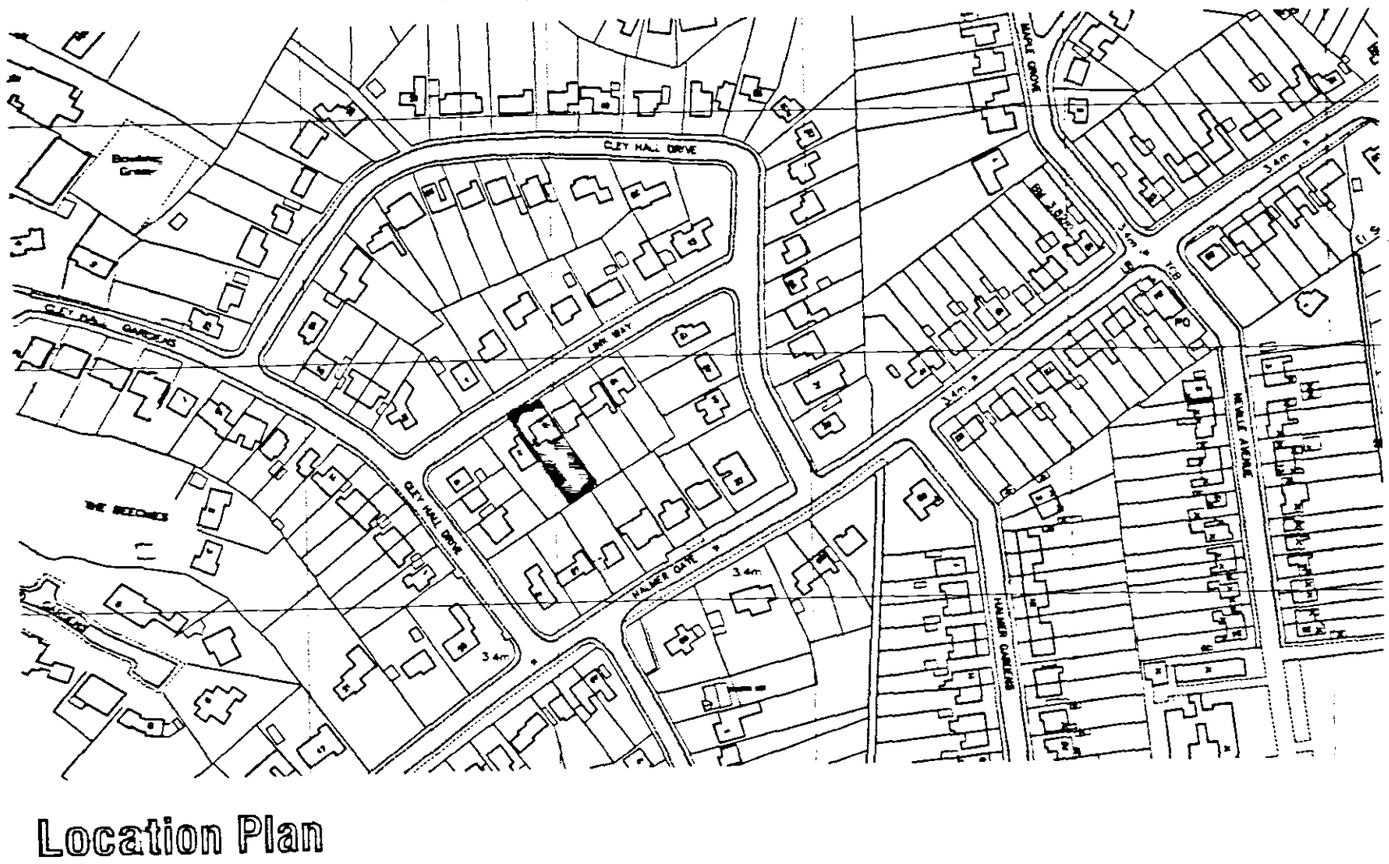


Location Plan
scale 1:2500

REPRODUCED FROM THE 1/2500 SCALE ORDNANCE SURVEY
MAP UNDER LICENSE BY PERMISSION OF THE CONTROLLER
OF HER MAJESTY'S STATIONERY OFFICE
CROWN COPYRIGHT RESERVED
PLAN FOR INDENTIFICATION PURPOSES ONLY

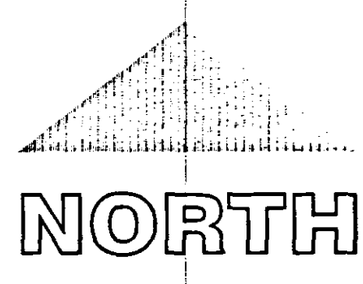

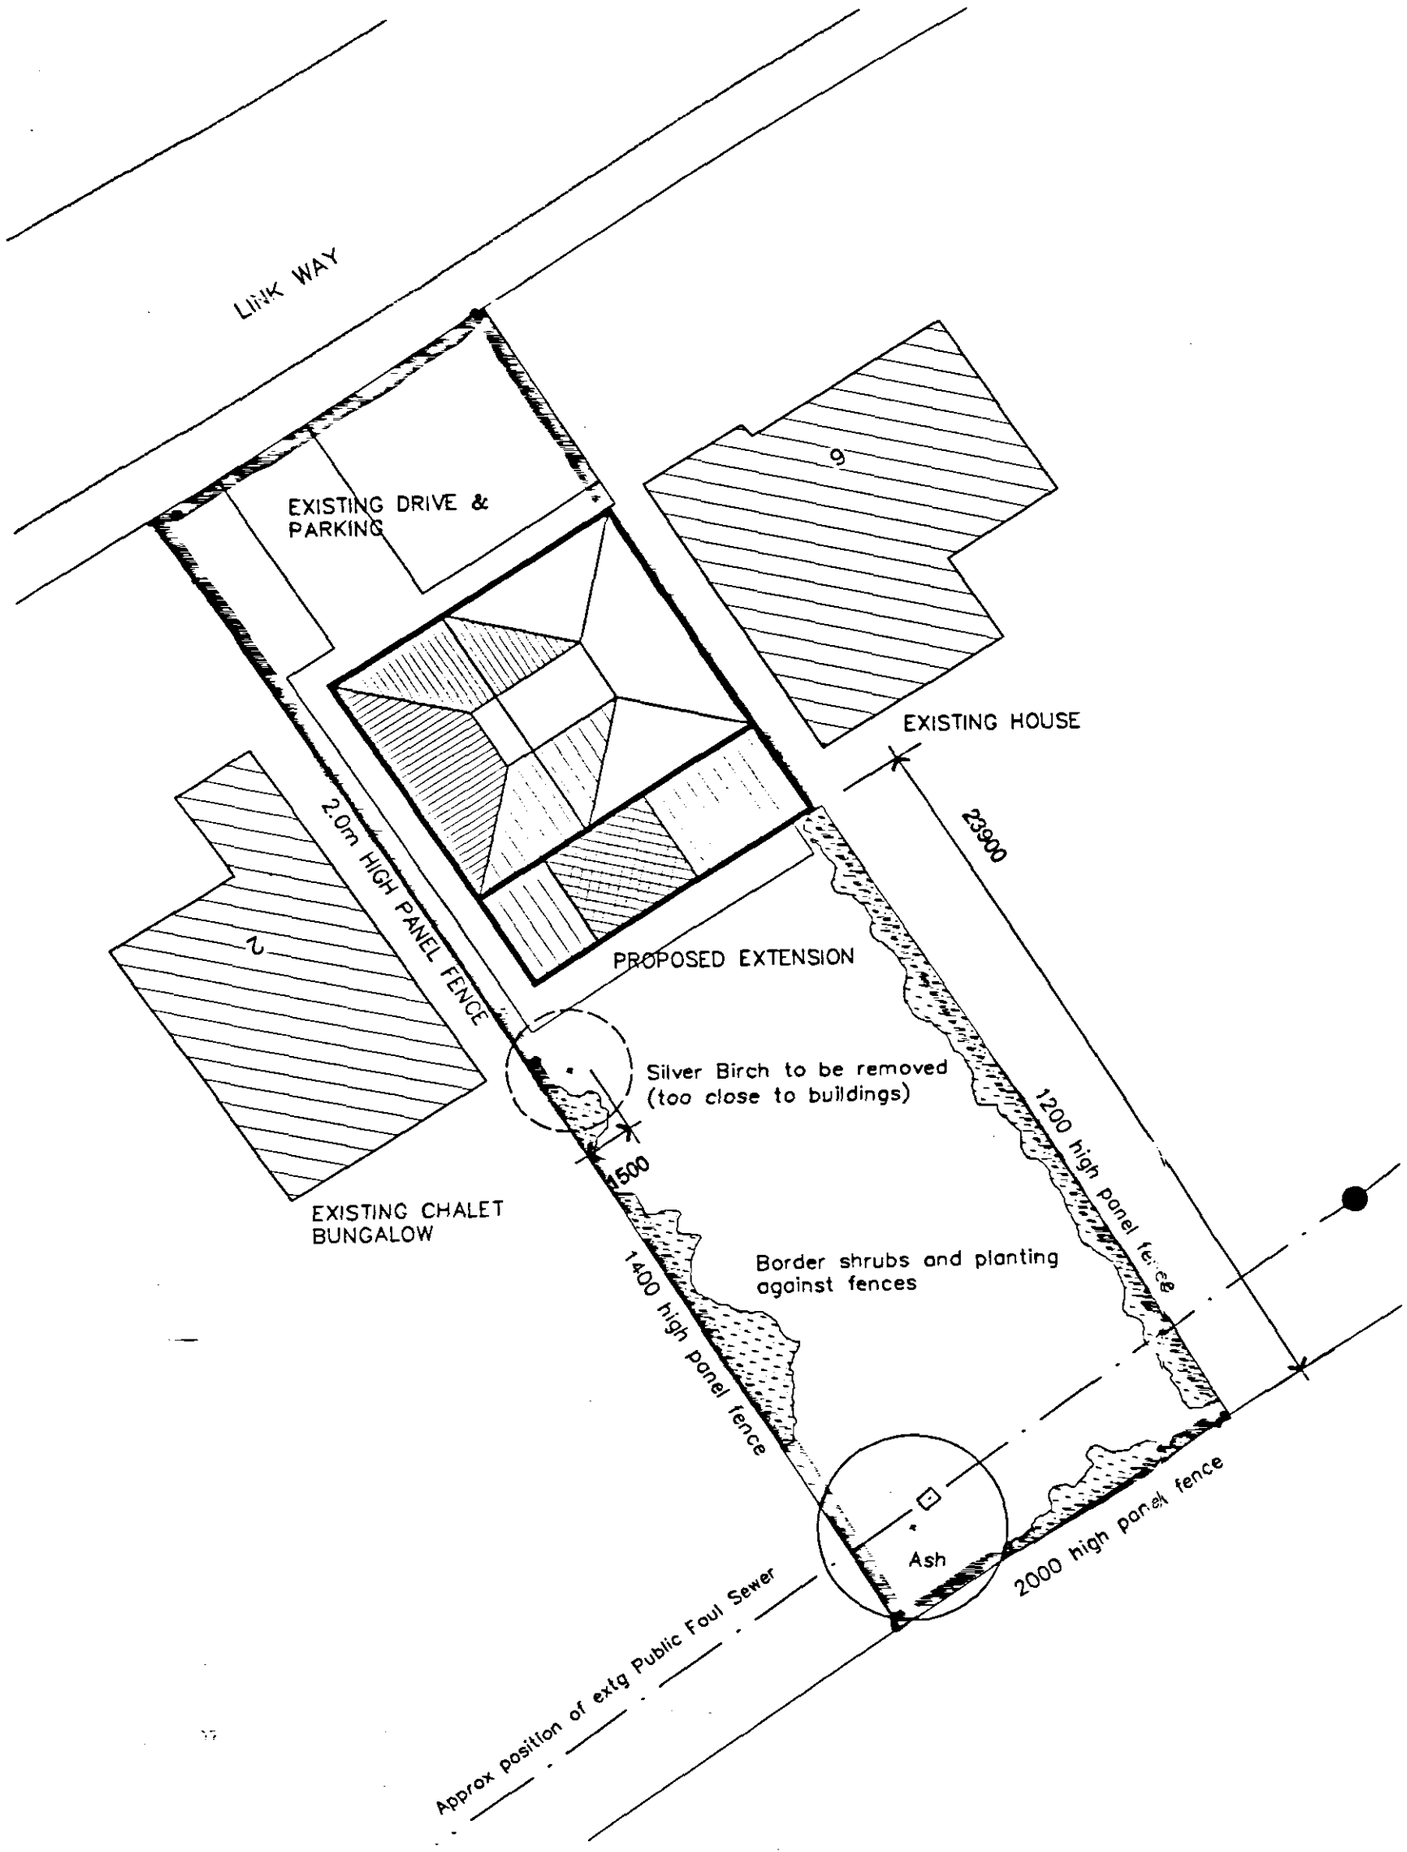

Block Plan
scale 1:200

SITE
PLANNING DEVELOPMENT
- 2 FEB 2007
Ref. 0155/07

AMENDMENTS

A

L. A. Building Design
Architectural and Surveying Practice
55 Hannam Boulevard
Spalding
Lincolnshire PE11 1LB
Telephone/Fax: Spalding (01775) 711437

Peter S Lithgow MCIOB MCIAT
Member of the Chartered Institute of Building and
Member of the Chartered Institute of Architectural Technologists

project
4 Link Way,
Spalding,
Lincolnshire.

PLANNING
PLAN

client
MR D C COBBE

drawing
Extension and Alterations to Dwelling
SITE AND BLOCK PLANS

date	scale(s)
January 2007	1:200 1:2500
drawn by	checked
Peter Lithgow	PSL
job no	drawing no
06/24	02