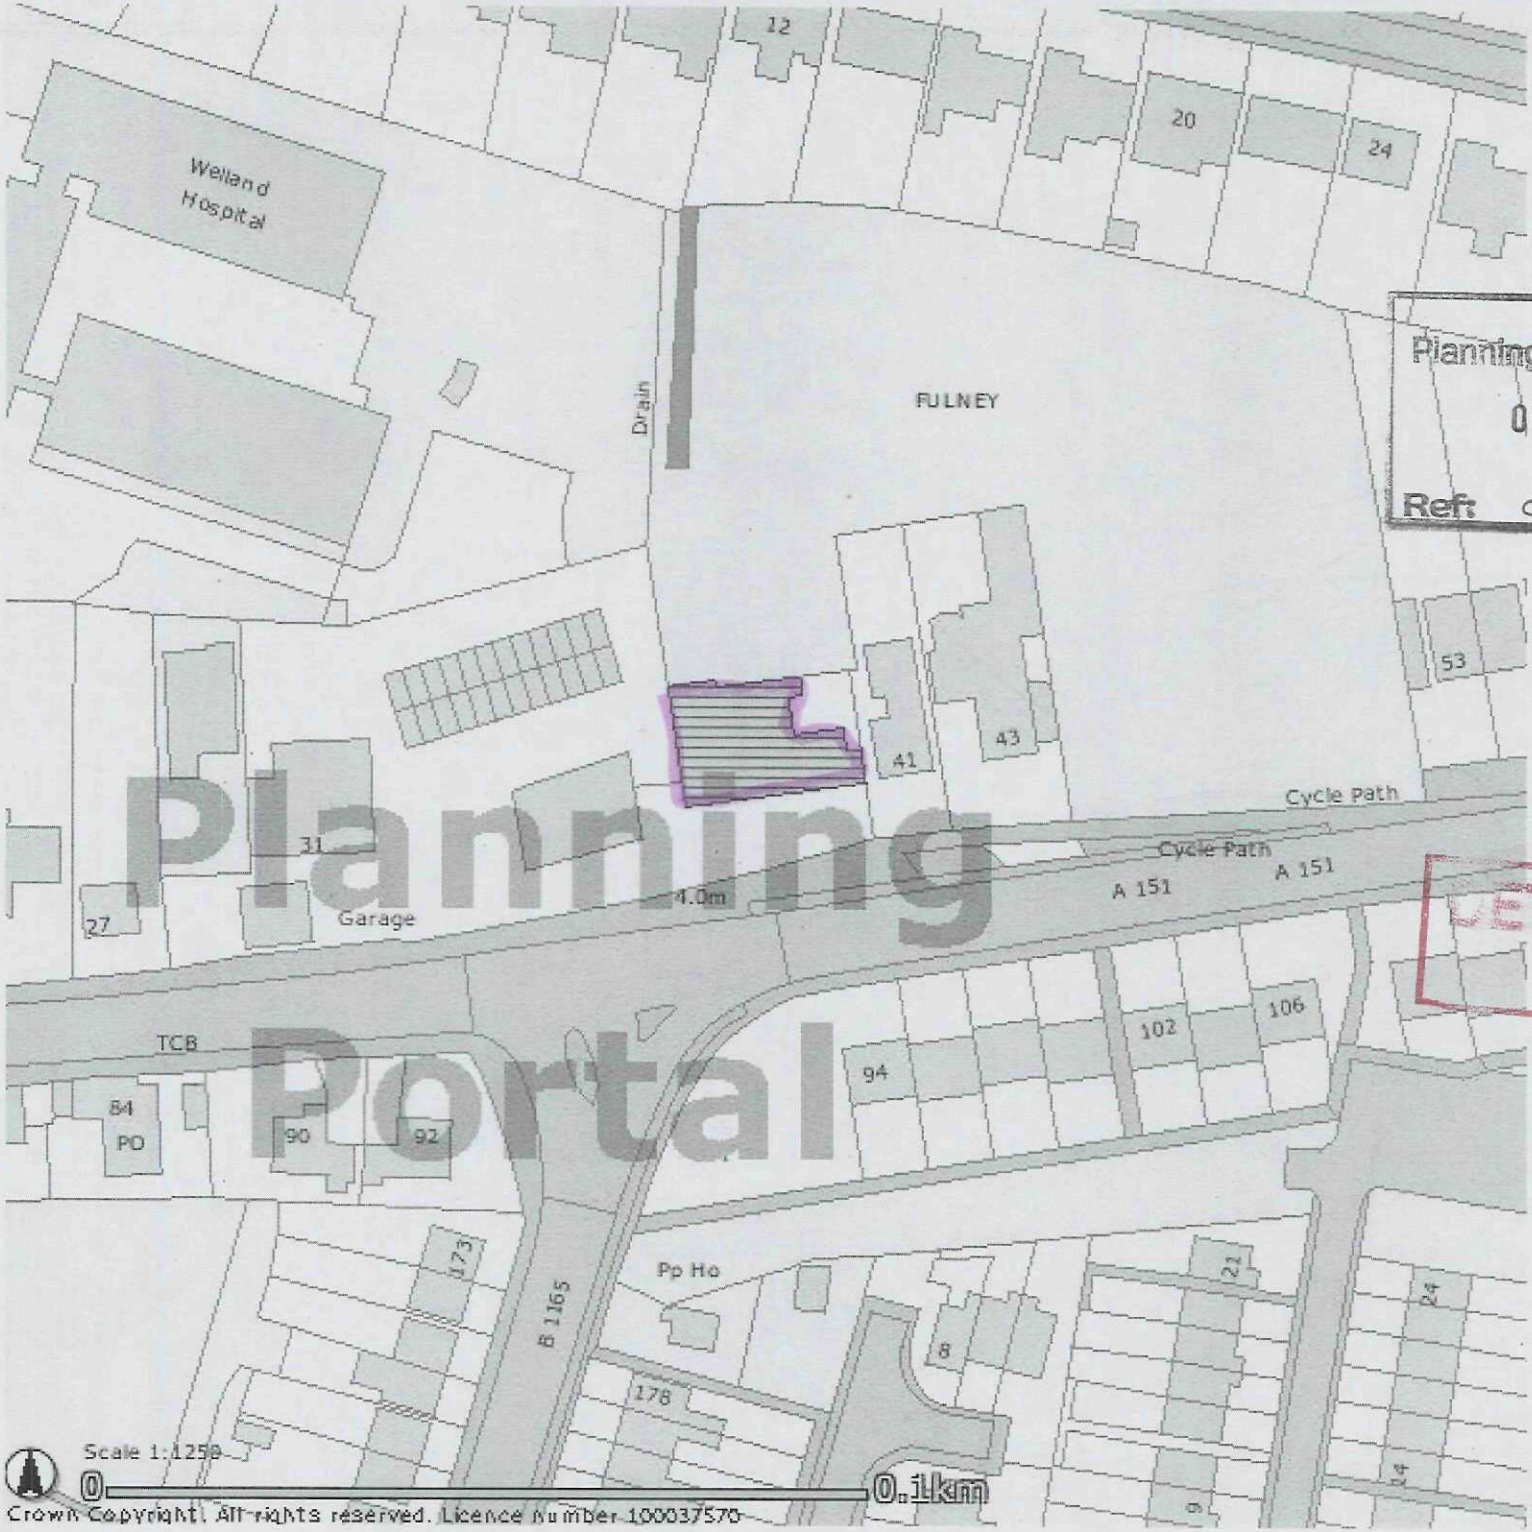


Crown Copyright. All rights reserved. Licence Number 100037570


SHDC
Planning & Development
03 MAR 2009
Ref: 0155/09

FILE COPY

PLETE PLANNED
PLAN

Planning Portal

With light case

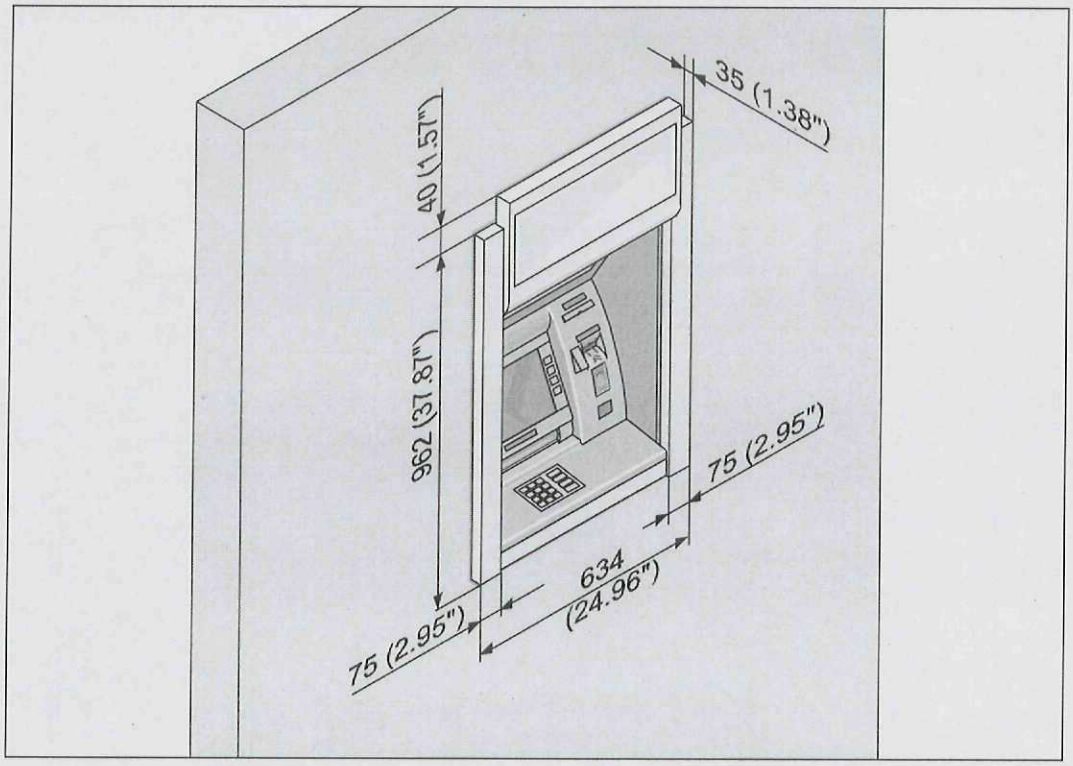


FILE COPY

SHDC
Planning & Development
0 3 MAR 2009
Ref: 0155/09

DETERMINED PLAN

FILE COPY

SHDC
Planning & Development
0 3 MAR 2009
Ref: 0155/09

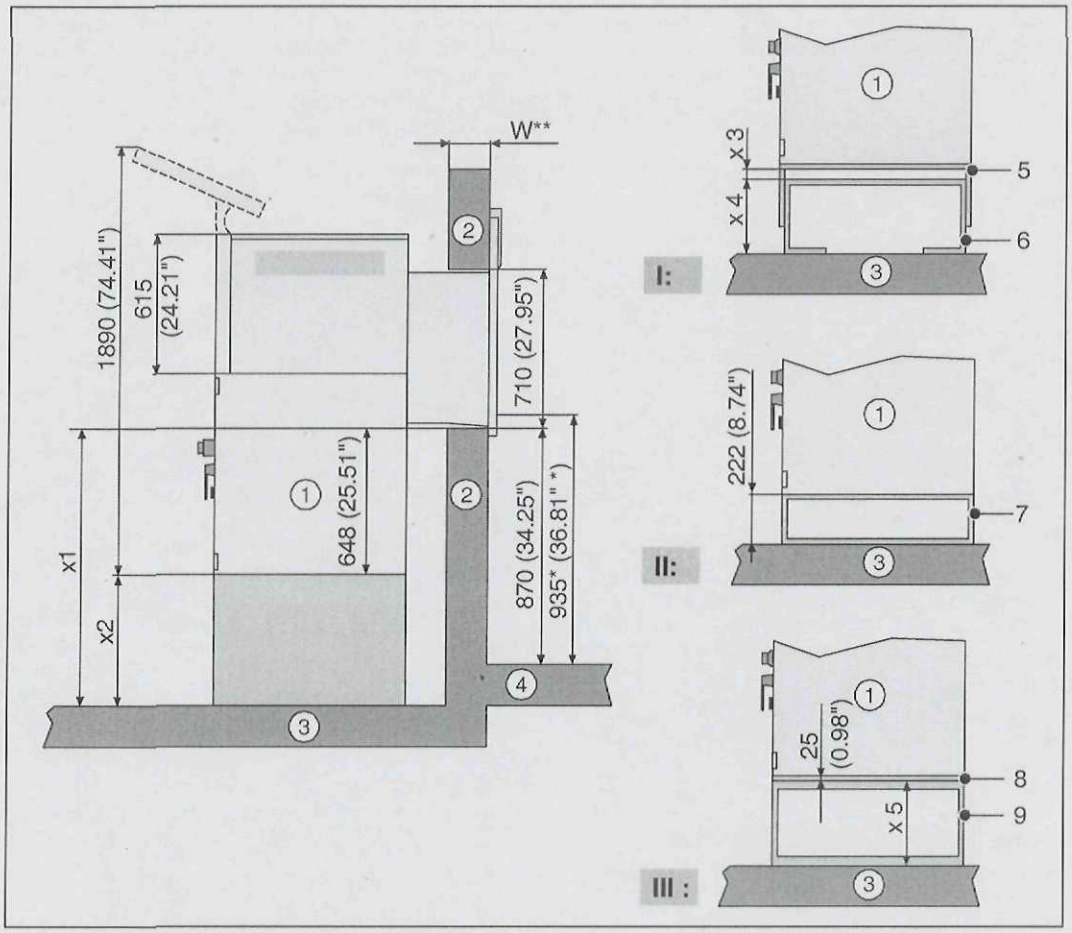

1 Device
2 Wall
3 Floor inside
4 Floor outside
5 Installation rack, upper part
6 Installation rack, lower part
7 Installation frame 222 mm (8.74")
8 Installation frame 25 mm (0.98")
9 Concrete base provided by customer
X1 Height of wall opening ($X1_{wall}$)
X2 Adjustable height ($X2_{height}$)
X3 Adjustable height of installation rack ($X3_{variable}$)
X4 Rack height ($X4_{rack}$)
X5 Height of base ($X5_{base}$)


* Height of customer panel keypad

W ** Wall thickness for 35 mm (1.38") tunnel width: max. 360 mm (14.17")
Wall thickness for 60 mm (2.36") tunnel width: max. 335 mm (13.19")

DETERMINED
PLAN

FILE COPY

Device with light case

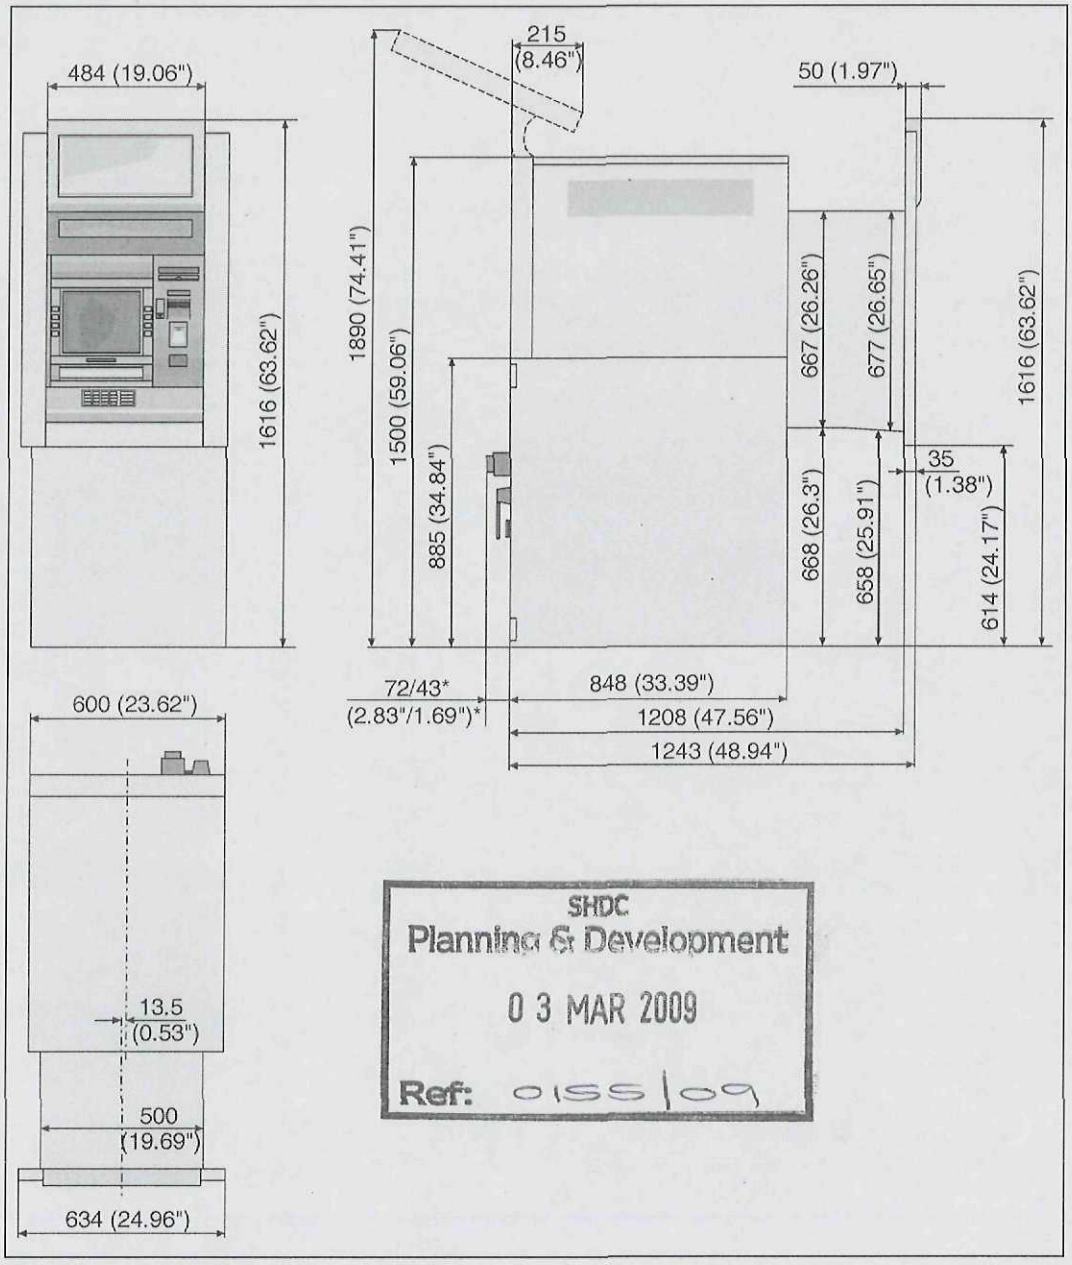

SHDC
Planning & Development
0 3 MAR 2009
Ref: 0155/09

* Standard lock: 43 mm (1.69")
Customer-specific lock: 72 mm (2.83")

DETERMINED PLAN



Site Location block Plan (1:500 @ A4)

Bank of Ireland ATM installation Roll-out Programme. Post Office, 37/39 Holbeach Road, Spalding, Lincolnshire. PE11 2HX.

4463 - 667