
Scale Bar 1:1250

50m 100m

10m 20m 30m 40m 60m 70m 80m 90m

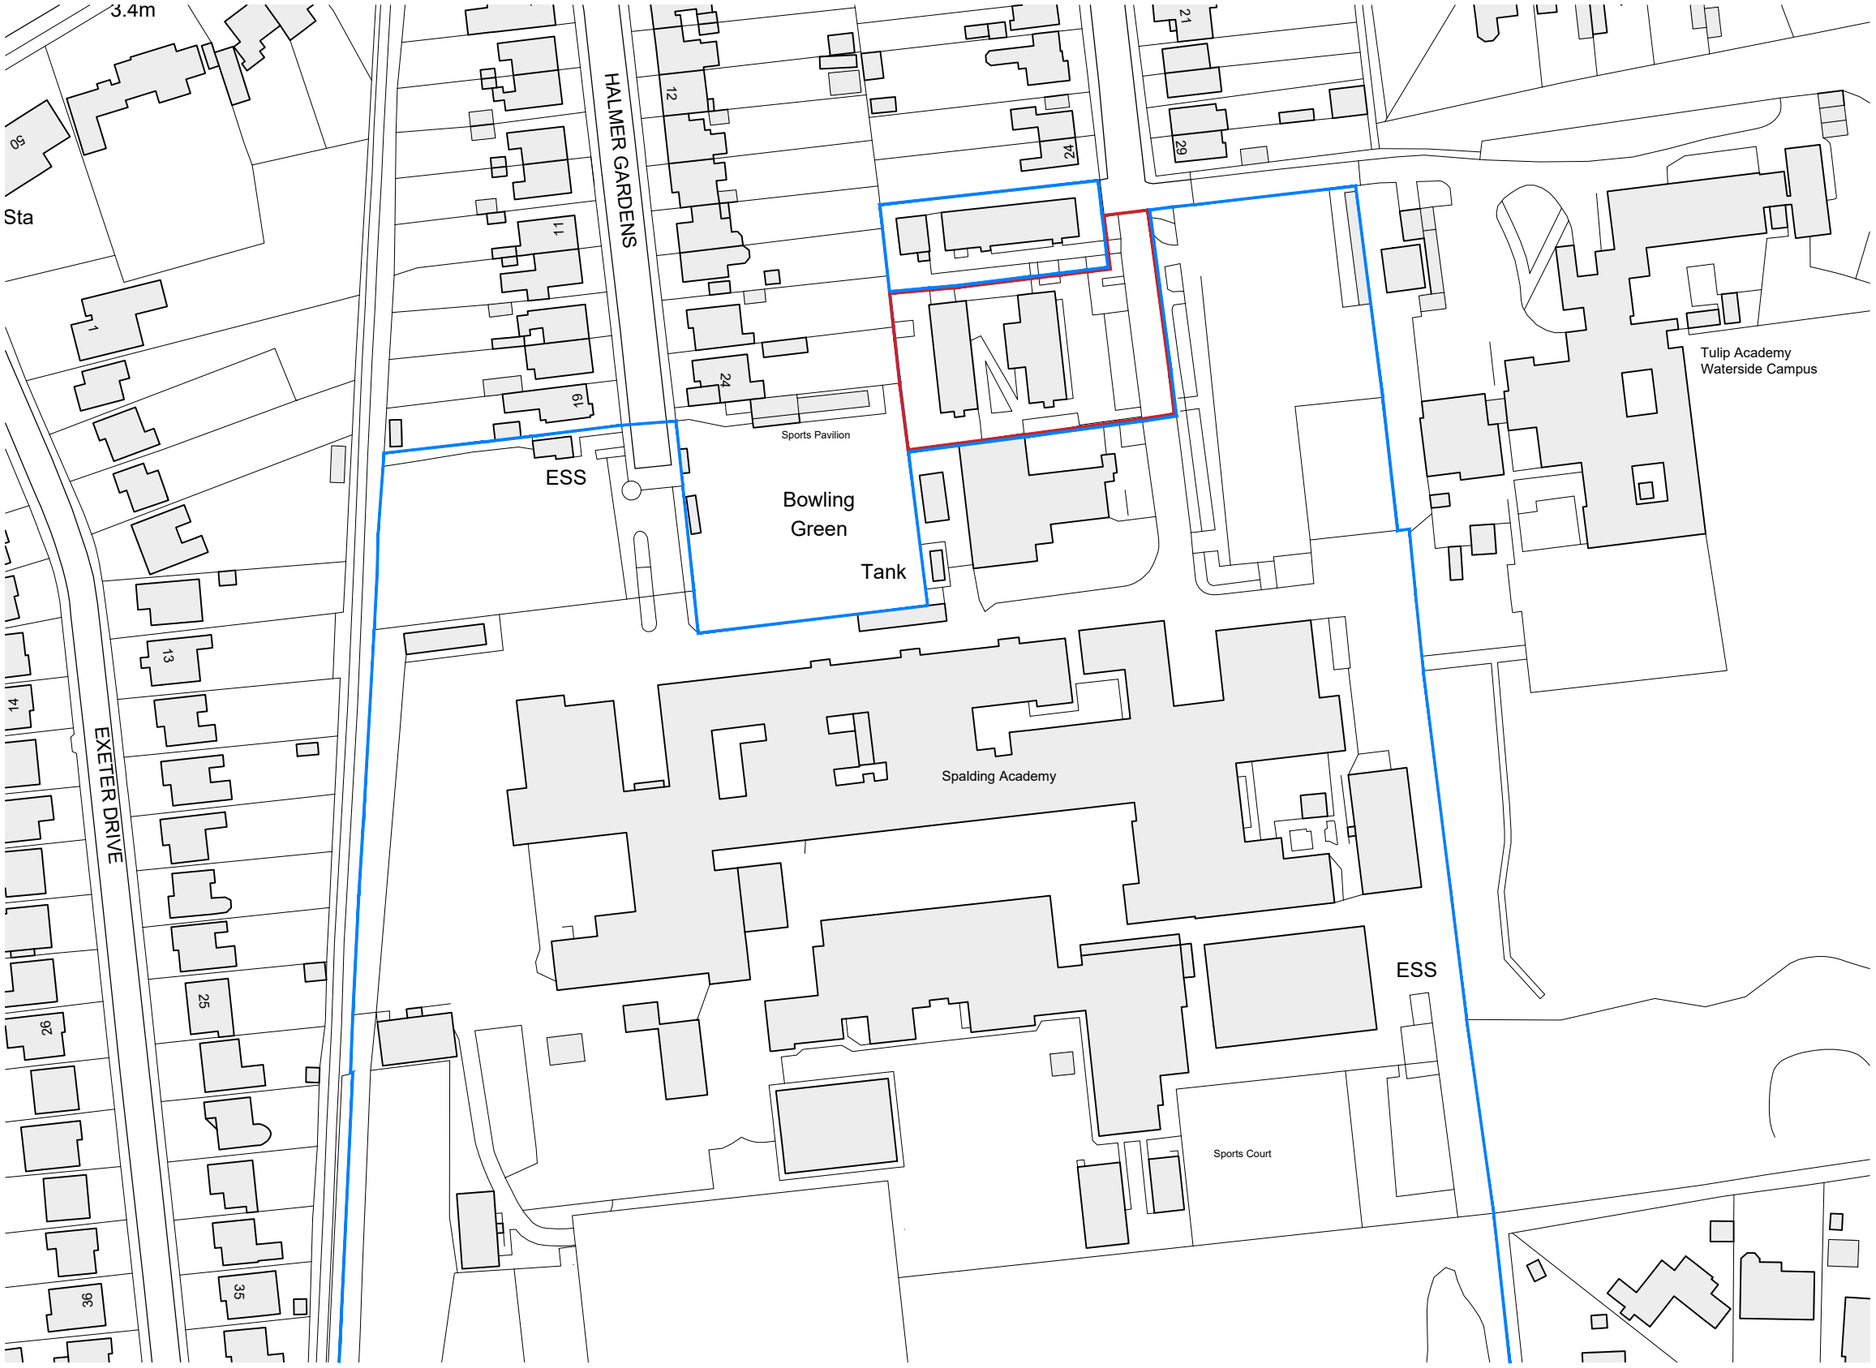

Existing Site Location Plan

Scale 1:1250

Note: Do not scale. Only use figured dimensions. All discrepancies to be notified to this office.

Rev	Description	Dr	Date

N

Boundary of Application Site

Boundary of land owned by applicant

STATUS
EXISTING

EVANS McDOWALL
ARCHITECTS
E27 Sparkhouse Studios, Rope Walk, Lincoln, LN6 7DQ
Tel: 01522 837280
Email: mail@emcdarchitects.com
Copyright Reserved

CLIENT
SPALDING ACADEMY

PROJECT
Modular Block at
Spalding Academy, PE11 2EJ

TITLE
Existing Site Location Plan

DRAWN BY	CHECKED BY	DATE
EK	EMA	Jan 2026

SCALE	PROJECT NUMBER
1:1250 @ A3	2603

DRAWING NUMBER	REV
EX001	00