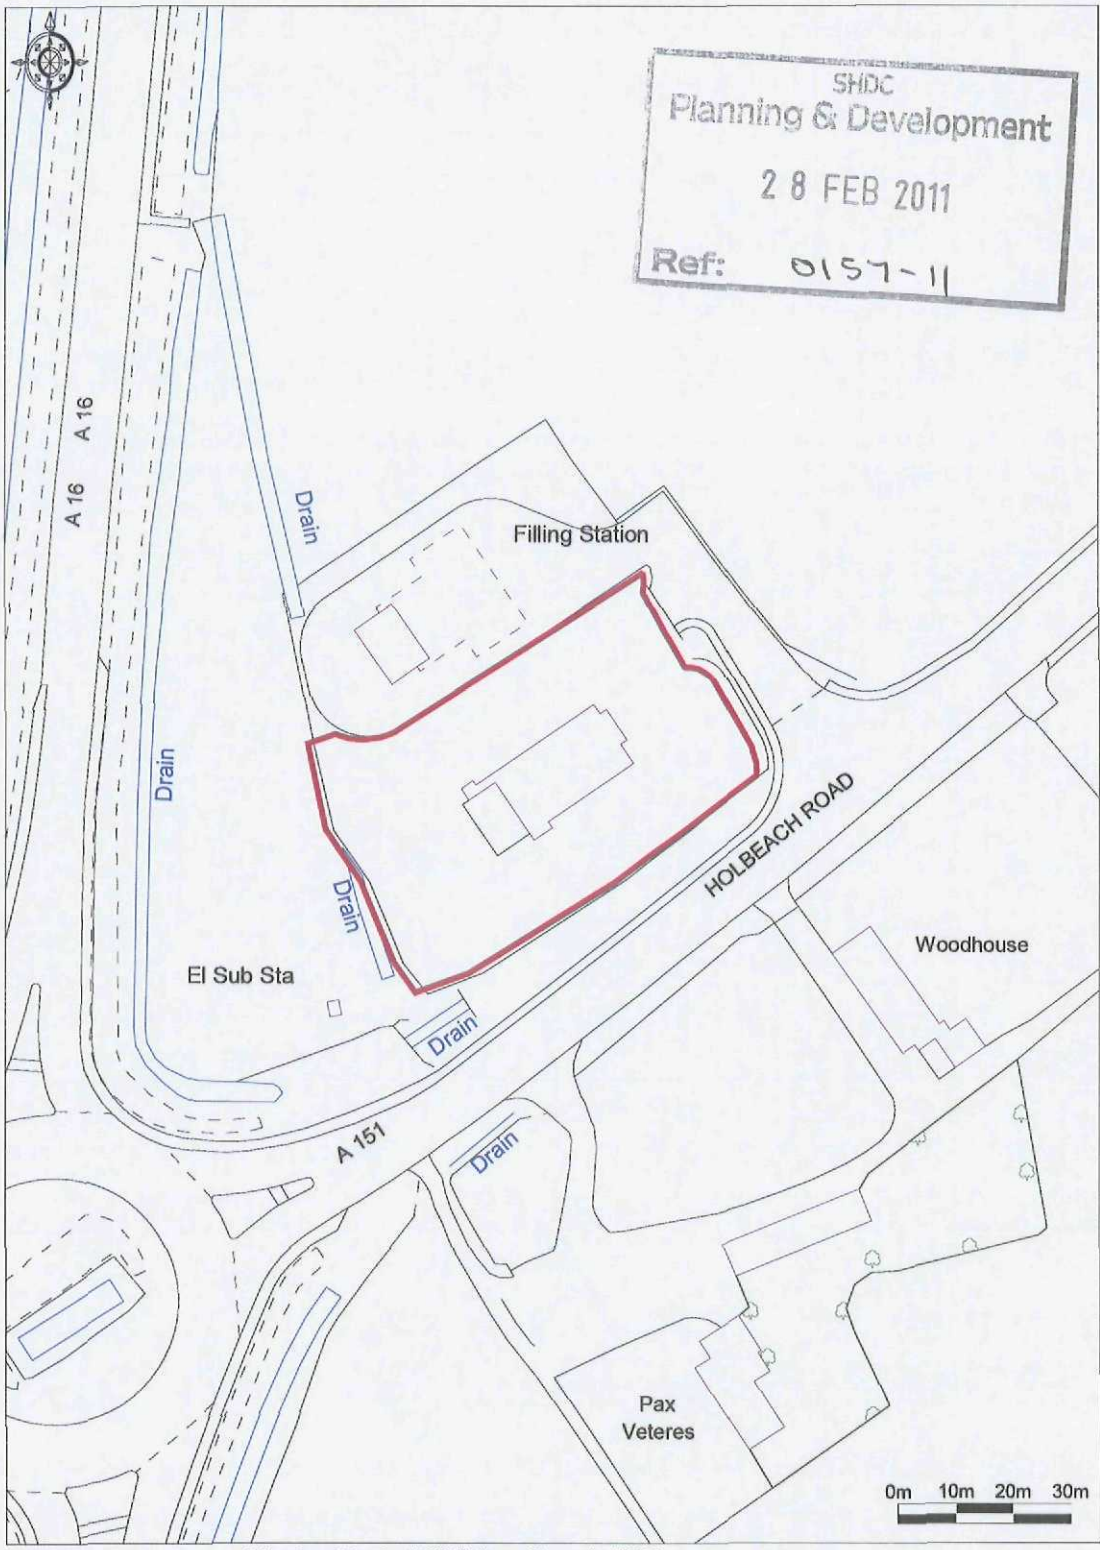


Ordnance Survey © Crown Copyright 2010. All rights reserved. Licence number 100020449
Getmapping plc 2010. Plotted Scale - 1:1250

Promap®

SAVHD01 - Site Location Plan
McDonald's Restaurant, Spalding