
Section 278 Setting Out		
Setting Out Point	Northing	Easting
SOP 1	524377.902	319765.978
SOP 2	524364.855	319771.910
SOP 3	524349.412	319768.670
SOP 4	524350.012	319779.667
SOP 5	524349.667	319783.423

KEY

Section 184 Works

Areas of Highway within the Section 184 Works

Areas of Footway within the Section 184 Works

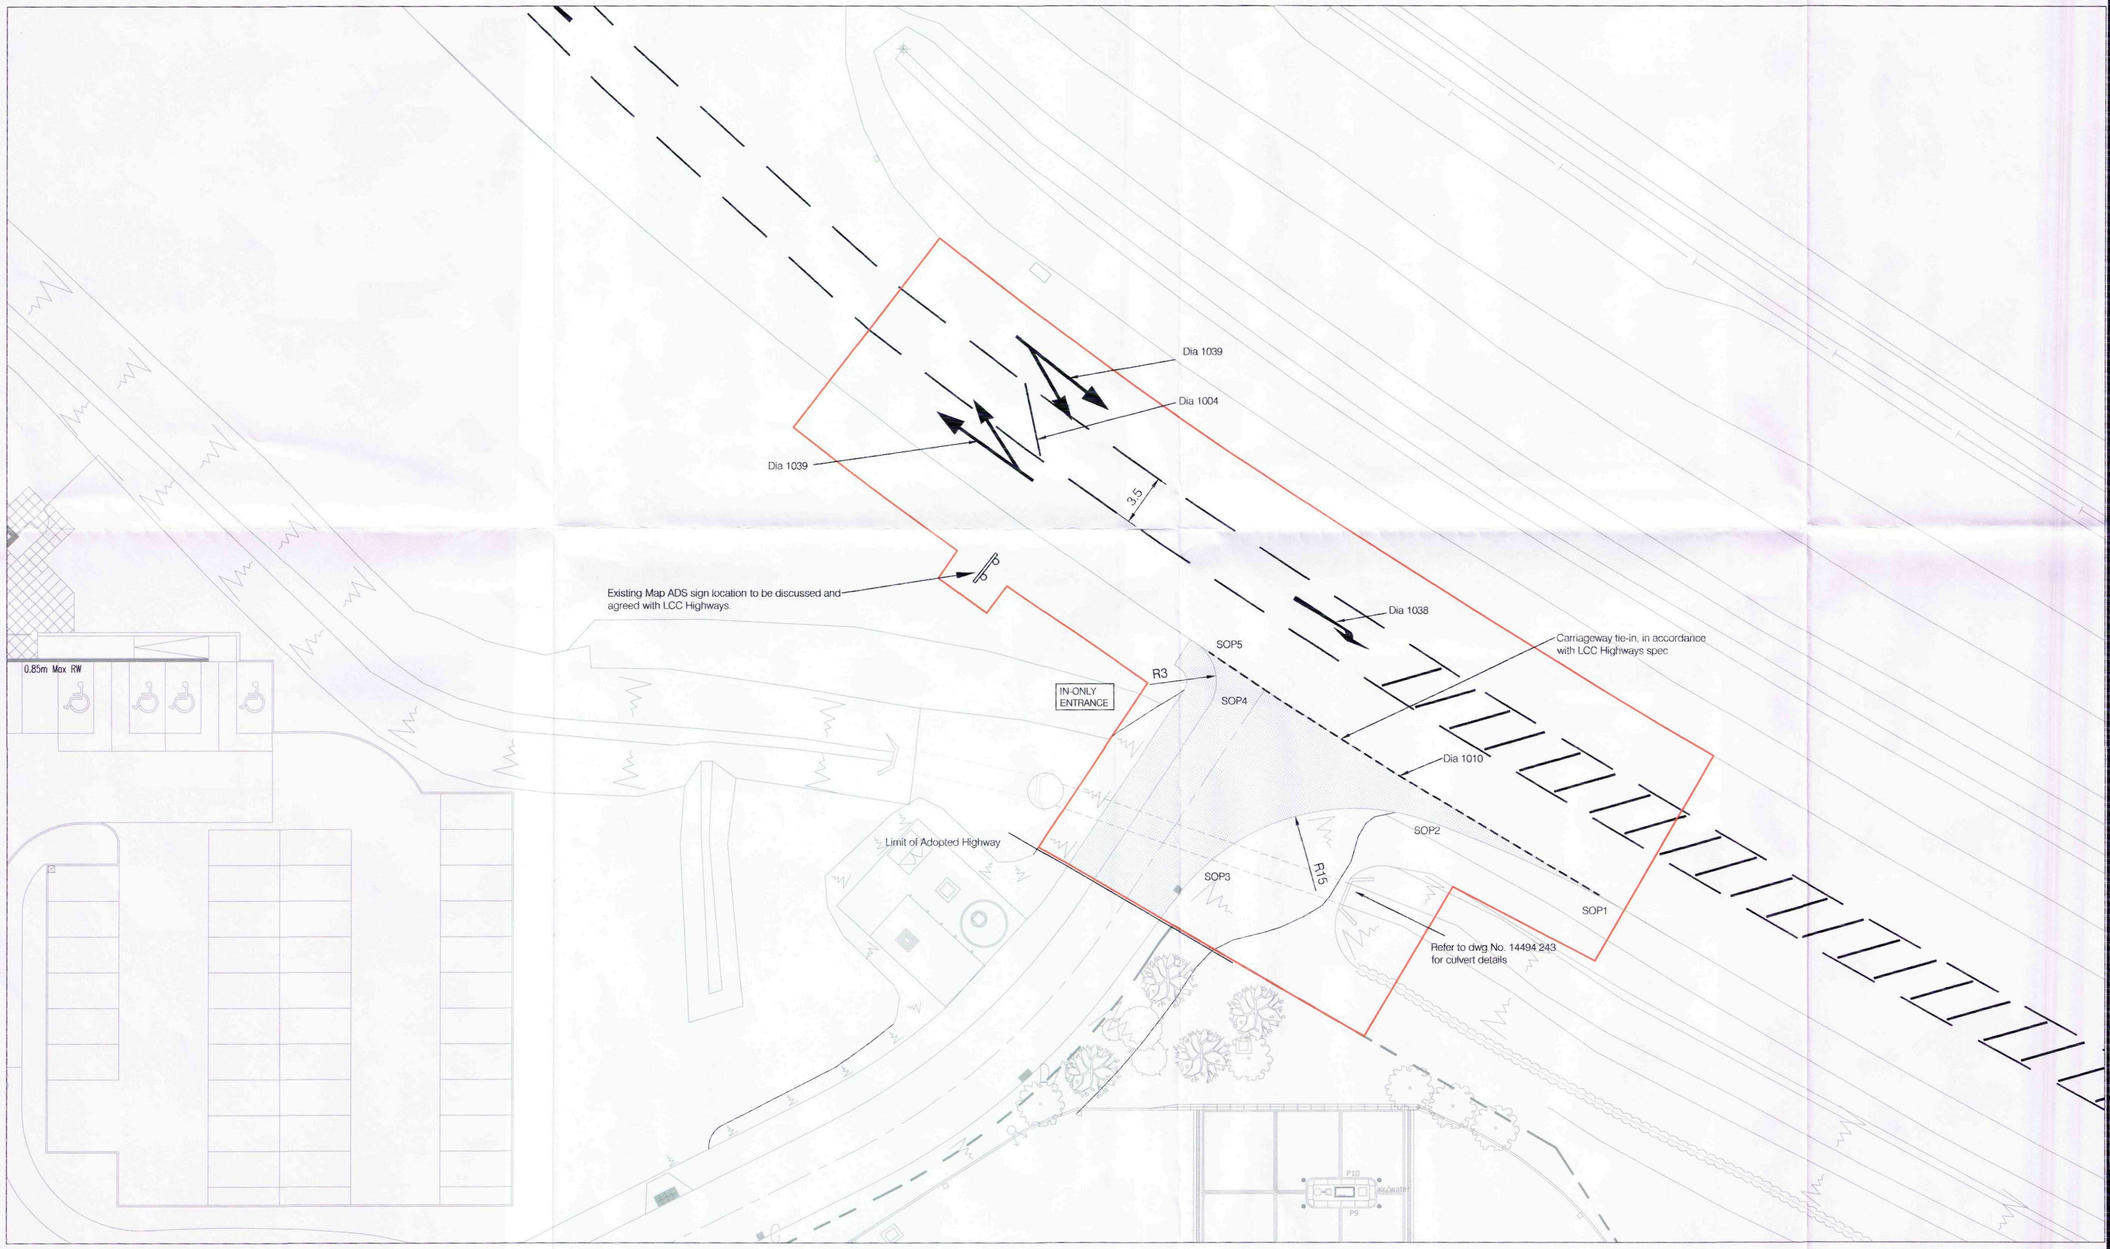

© This drawing and the details depicted are the copyright of BSP Consulting and may not be reproduced except by written permission.
OS Licence no. 100041272

A1

0 10 20 30 40 50

Millimetres At Original Drawing Size

General Notes

1. DO NOT SCALE.

2. This drawing is to be read in conjunction with all other relevant drawings and details.

3. Should there be any conflict between the details indicated on this drawing and those indicated on other drawings the Engineer should be informed PRIOR to construction on site.

4. Until technical approval has been obtained from the relevant Authority, it should be understood that all drawings issued are Preliminary and NOT for construction. Should the contractor commence site work prior to such approval being given, it is entirely at his own risk.

5. All dimensions are in millimetres unless otherwise stated.

6. The BSP Hazard Identification and Risk Assessment information for this project must be reviewed and understood by the contractor PRIOR to the commencement of any works on site.

Rev.	Description	Date	Drawn	Appr.

• CIVIL • STRUCTURAL • TRANSPORTATION • GEOTECHNICAL • ENVIRONMENTAL

bsp CONSULTING

12 Oxford Street
Nottingham, NG1 5BG
Tel : (0115) 8402227 - Fax : (0115) 8402228
e-mail : info@bsp-consulting.co.uk
Also offices in Derby, Leicester and Sheffield

Drawing Status: TENDER

Client: Ashley King Developments Ltd

Project Title: Lincs Gateway Development

Drawing Title: S184 Highway Junction Layout

Drawn By:	GHB	Checked By:	CLN	Scale:	1:200
Project Engineer:	CLN	Approved By:	TG	Date:	7 Jan 2015
Drawing Number:	14494 100			Revision:	/