



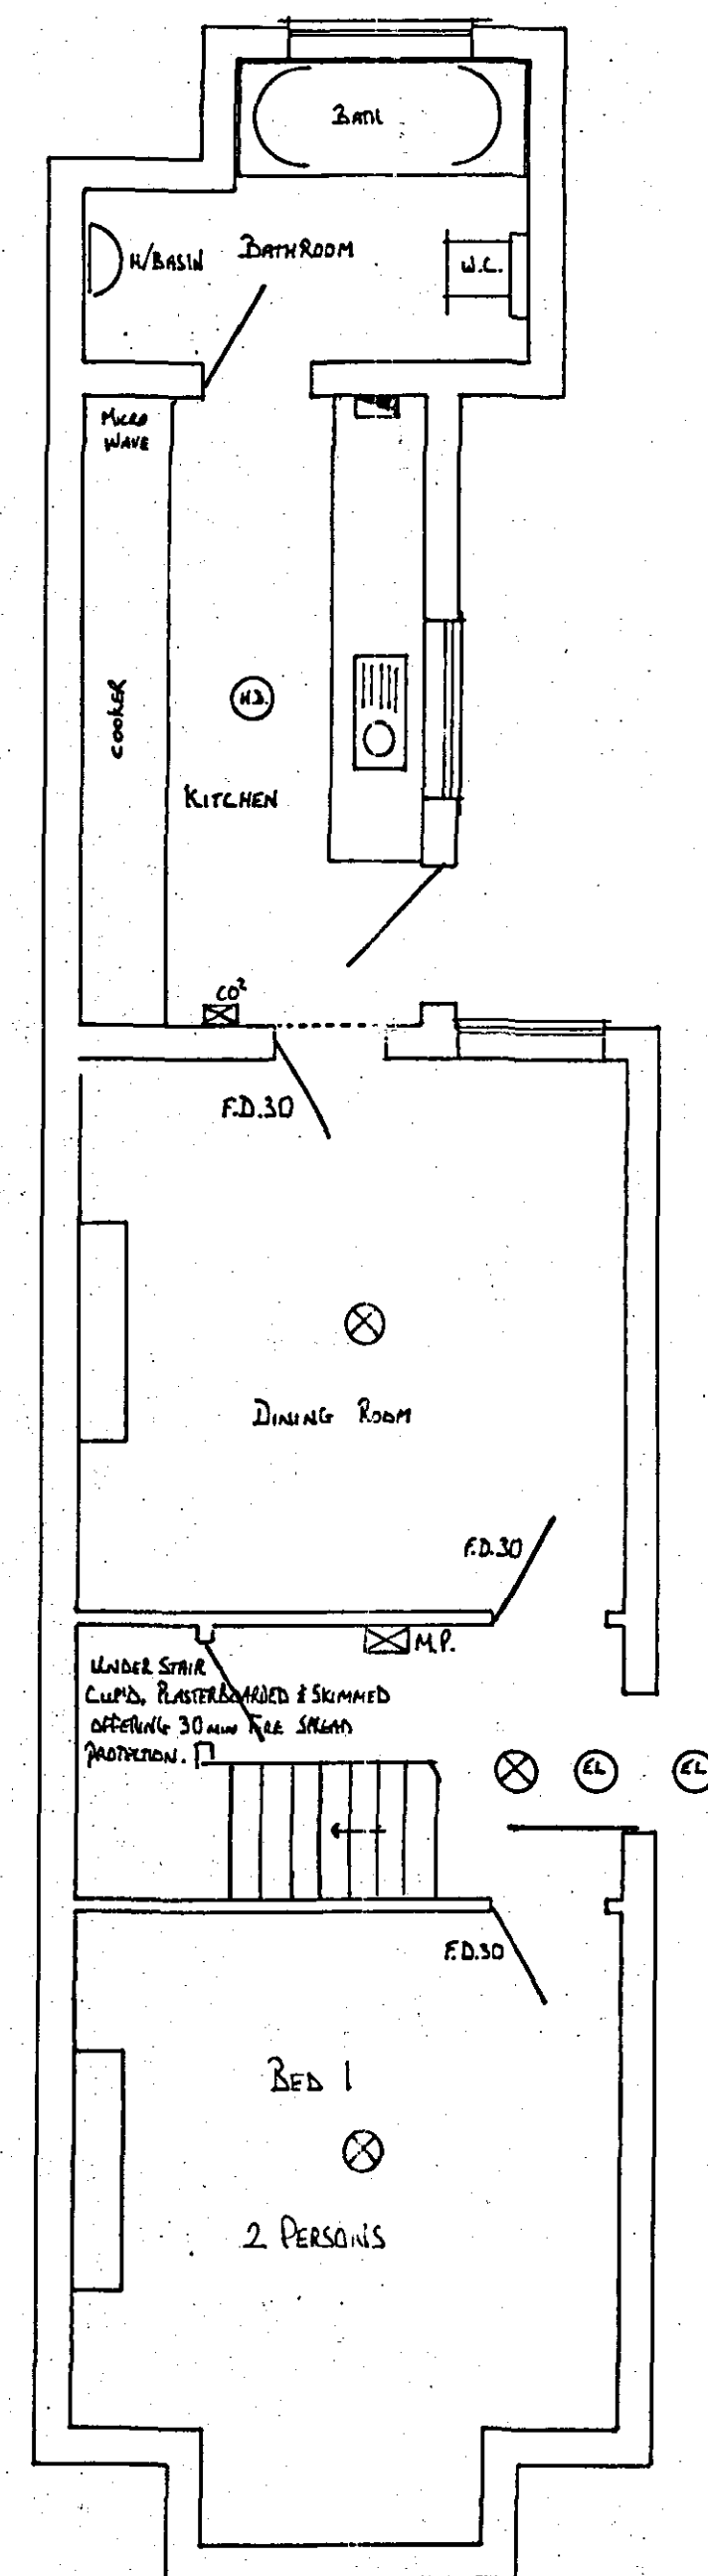

GROUND FLOOR LAYOUT

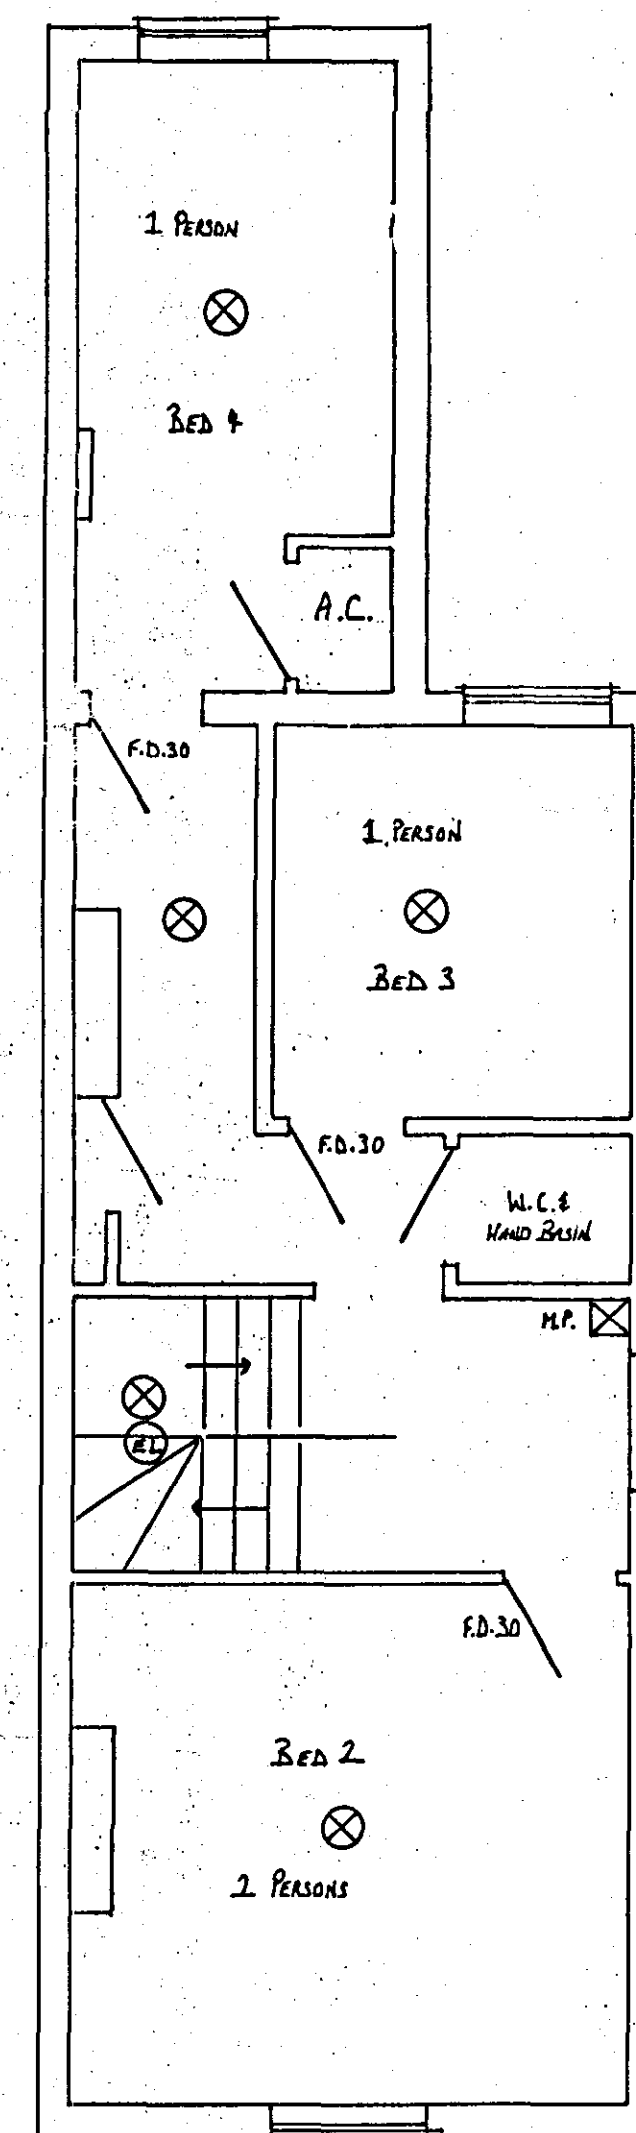

FIRST FLOOR LAYOUT

⊗ INTER LINKED SMOKE DETECTOR

⊙ HD HEAT DETECTOR INTERLINKED

⊕ EL EMERGENCY LIGHTING

FD.30 30 min. FIRE DOOR WITH SELF CLOSURE

⊗ M.P. MULTI PURPOSE FIRE EXTINGUISHER

⊗ CO2 CO2 FIRE EXTINGUISHER

■ FIRE BLANKET

WENMAN BUILDING DESIGN

10 BROADGATE
WHARFLODE DROVE
SPALDING
Lincs. PE12 0TN.
TEL/FAX 01775 724171

CLIENT:

MR J. CUSAK
17 CROSS STREET
SPALDING
Lincs.

PROJECT

CHANGE OF USE TO HMD AT:
62 BOURNE ROAD
SPALDING
Lincs.

FLOOR PLANS 1:50

AMENDED DRAWG. JAN 06

RW 05

