
SIGN A

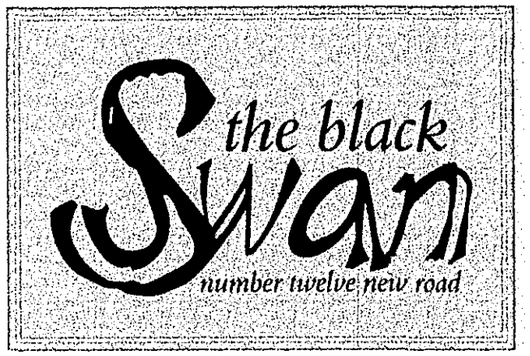

Sign A - One set of individual letters halo illuminated on timber fascia panel.

1650 x 1120 x 55mm. S - 775mm. b - 167mm. Sign to be set in the stone work.

Sign B - One new double sided fret cut sign illuminated by trough light 925 x 1200mm.

Sign C - One new timber amenity board. 650 x 1300mm.

Sign D - One new poster case. 520 x 697mm.

Sign E - New up/down lights. 165mm x 80 x 170mm projection.

Sign F - Omitted.

AMENDED PLAN
Ref. A1

SHDC
Planning & Development
- 3 MAR 2008
Ref: 0161/08


SIGN B



SIGN C




SIGN D

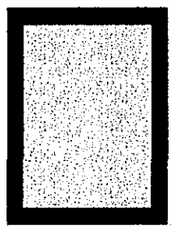

SIGN E



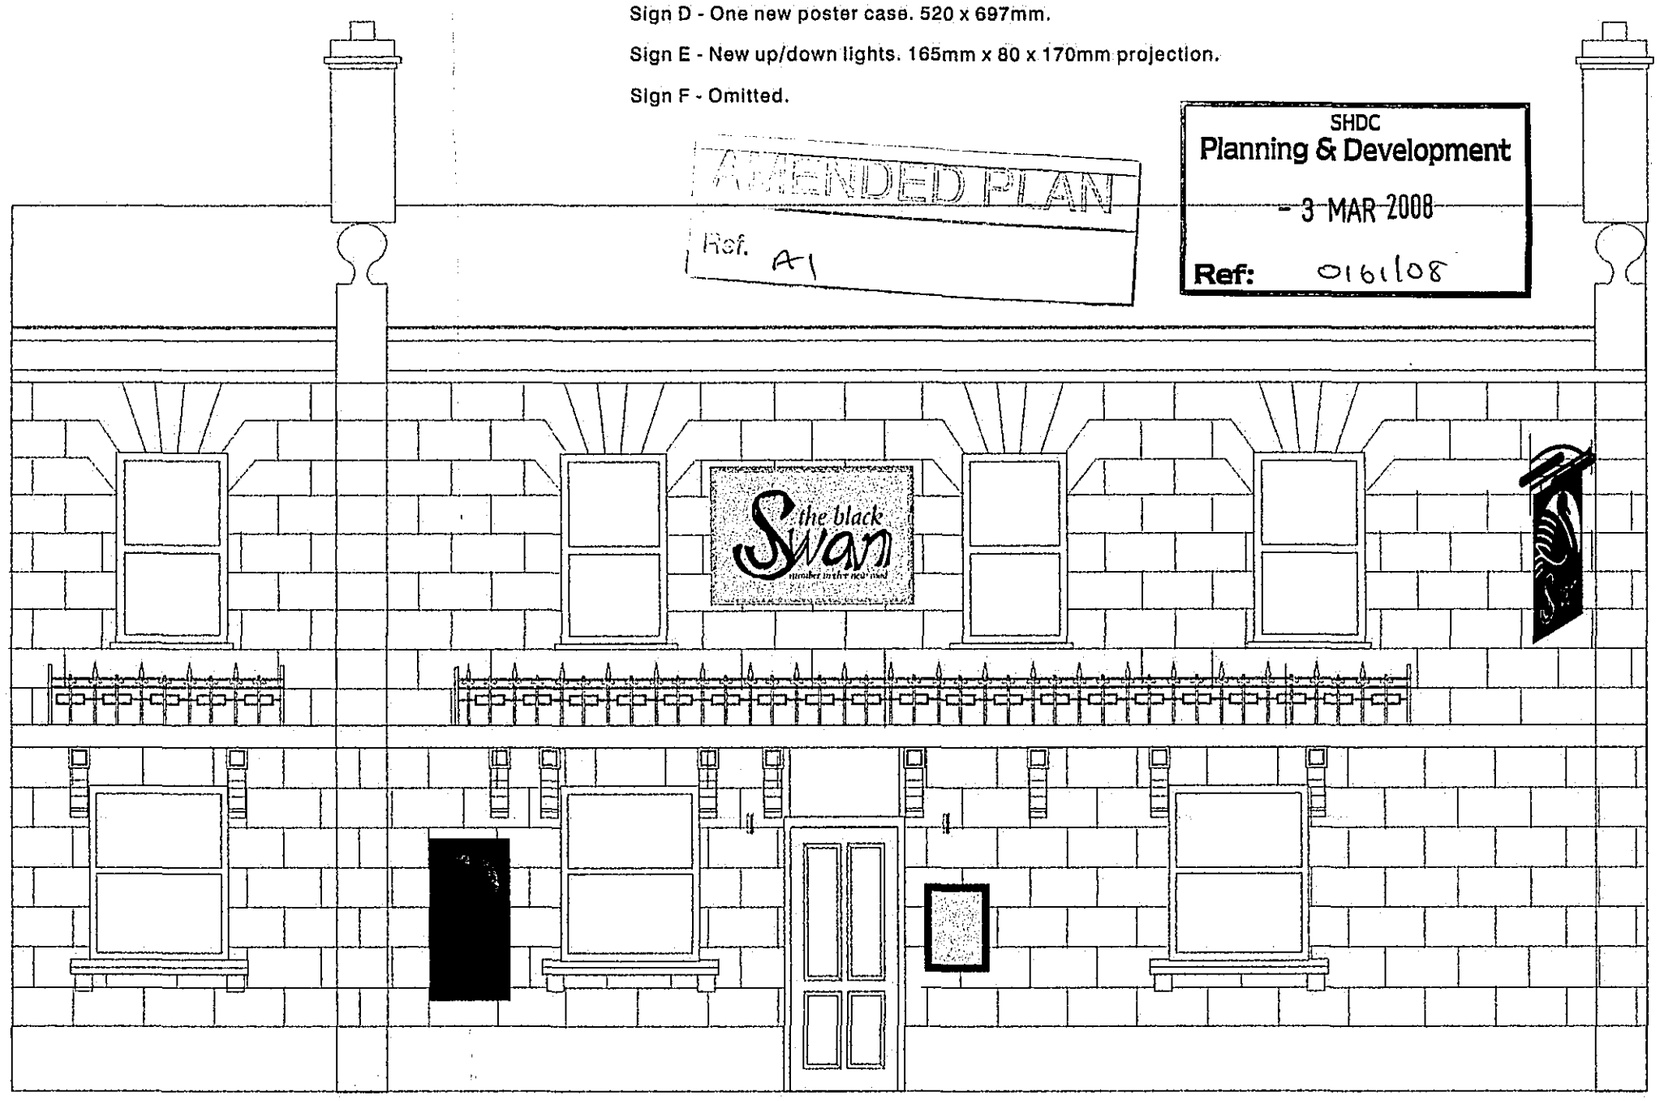

Scale 1:20 & 1:10 (signs) & 1:50 (elevations) @ A3

insignia
SIGNS AND SERVICES LIMITED
t: 0113 243 8533 f: 0113 243 8733
email: sales@insigniasigns.biz
www.insigniasigns.biz

CUSTOMER	Scottish & Newcastle Pub Enterprises
TITLE	Black Swan Spalding
DATE	10/10/07
AMENDMENTS	08/11/07, 25/01/08, 26/02/08, 03/03/08

This drawing is the property of Insignia Signs and Services Limited and is not to be reproduced in any form without our written permission. Colours shown on drawings are indicative only, please contact us for colour reference.