


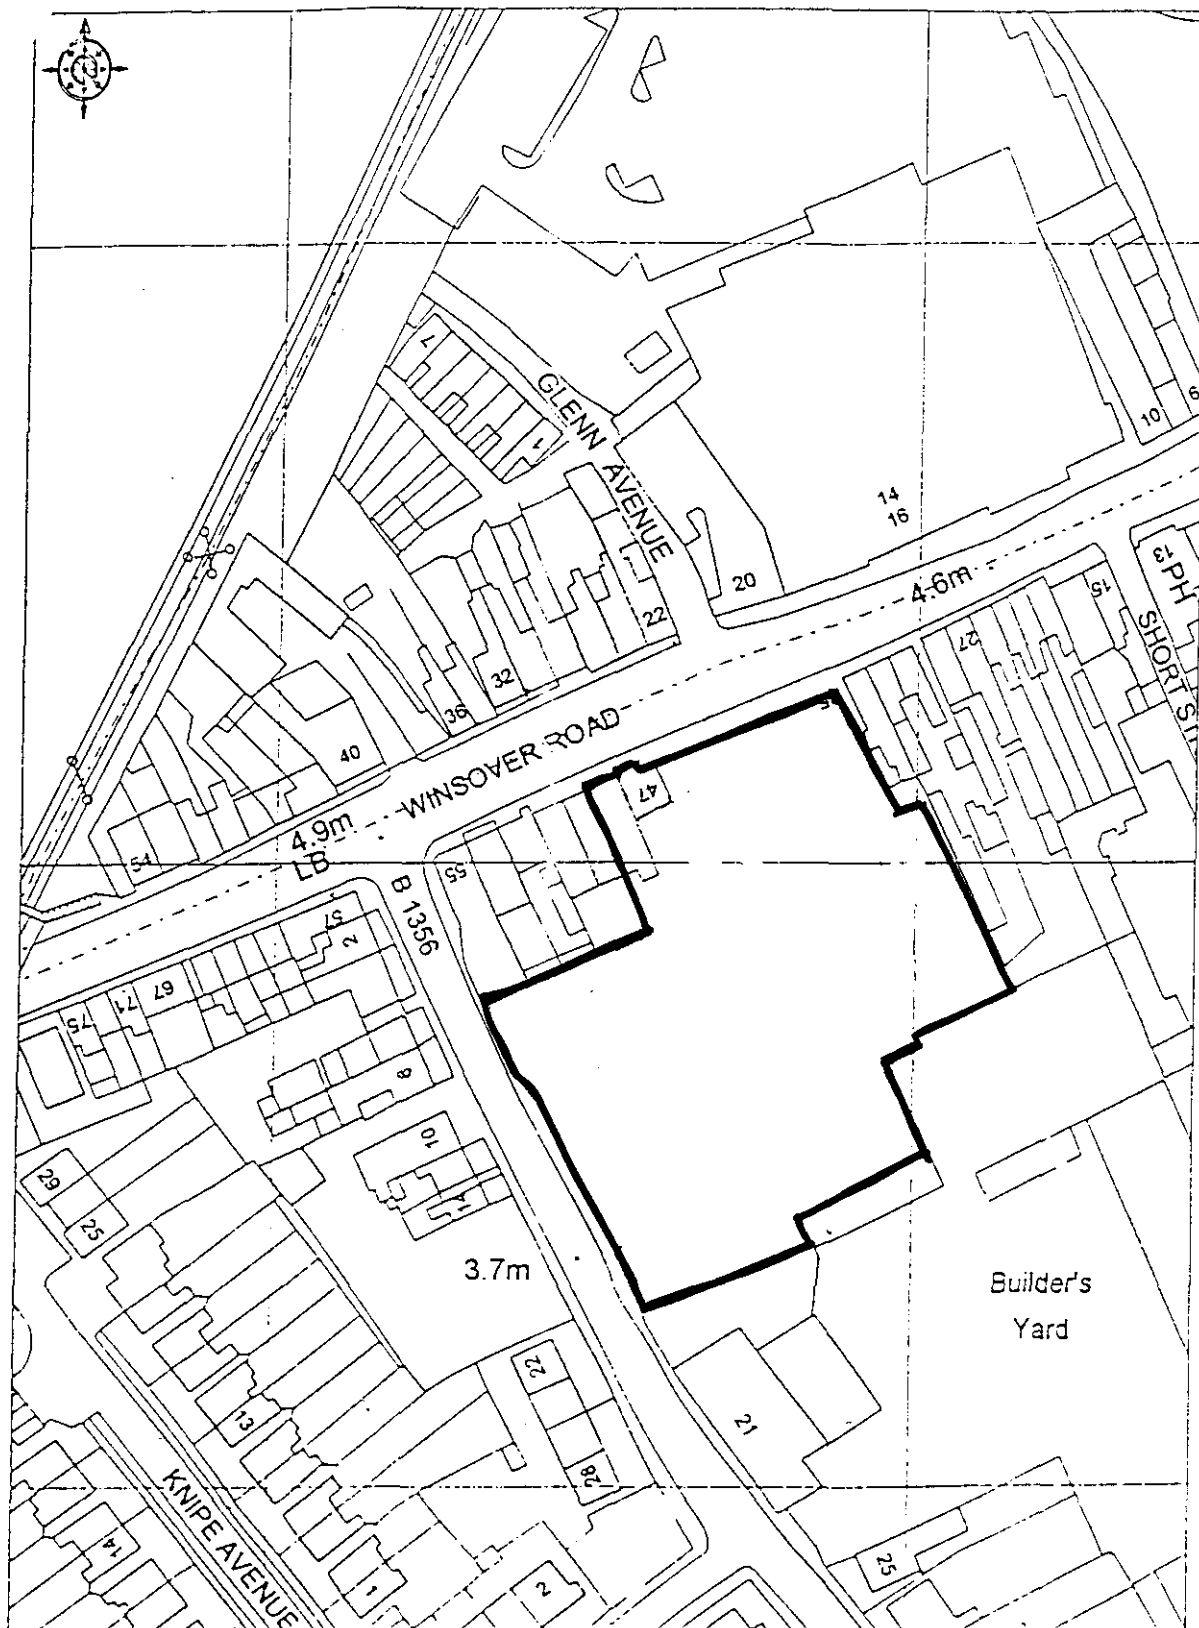

© Crown Copyright 1998. Based on Ordnance Survey digital data. Survey Scale - 1:2500. Plotted Scale - 1:1250.
(Scale is other than at Survey Scale, please refer to the scale of the original data. Data is based on occupancy data © 1998 Thomson Directories Ltd.)



Ordnance Survey
New Added Feature

SOUTH EAST 1000 00
HOUSING & PLANNING

18 02 1999

Ref: 016/99

APPROVED PLAN

D.S.

WINSOVER ROAD, SPALDING

4614/08A

LOCATION PLAN

1:1250

dAb

18/02/99

**JOHN M
HARRIS
DESIGN
PARTNERSHIP**

ARCHITECTS
PROJECT MANAGERS
4 BASSETT COURT
NEWPORT PAGNELL
BUCKS. MK16 0JN
TEL. 01908 211577
FAX. 01908 211722