
SIGN A

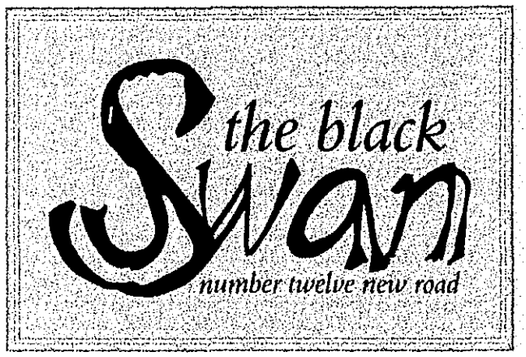

Sign A - One set of individual letters halo illuminated on timber fascia panel.

1650 x 1120 x 55mm. S - 775mm. b - 167mm. Sign to be set in the stone work.

Sign B - One new double sided fret cut sign illuminated by trough light 925 x 1200mm.

Sign C - One new timber amenity board. 650 x 1300mm.

Sign D - One new poster case. 520 x 697mm.

Sign E - New up/down lights. 165mm x 80 x 170mm projection.

Sign F - Omitted.

AMENDED PLAN

Ref. A1


SHDC
Planning & Development
- 3 MAR 2008
Ref: 0162/08

SIGN B




SIGN C



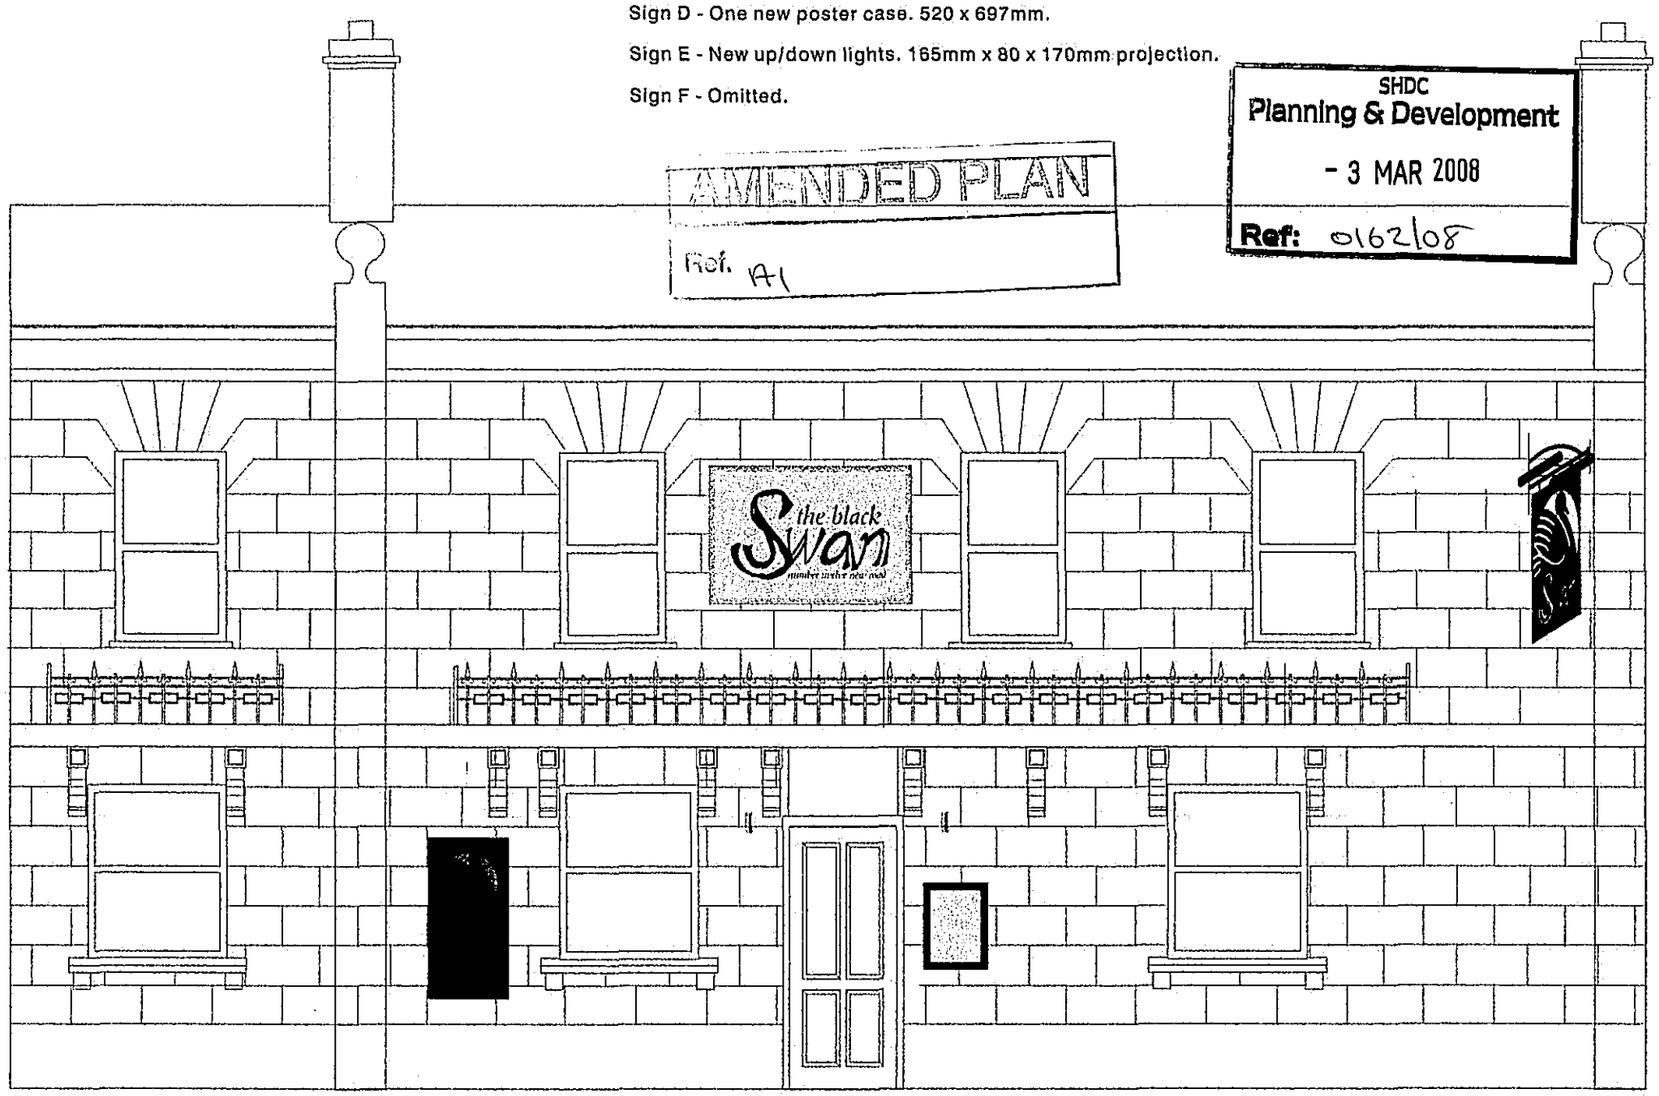

SIGN D

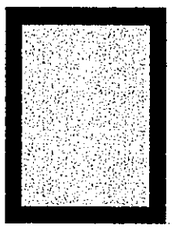

SIGN E



Scale 1:20 & 1:10 (signs) & 1:50 (elevations) @ A3

insignia
SIGNS AND SERVICES LIMITED
t: 0113 243 8533 f: 0113 243 8733
email: sales@insigniasigns.biz
www.insigniasigns.biz

CUSTOMER	Scottish & Newcastle Pub Enterprises
TITLE	Black Swan Spalding
DATE	10/10/07
AMENDMENTS	08/11/07, 25/01/08, 26/02/08, 03/03/08

colours shown on drawings indicative only
please contact for hard copy colour drawings