
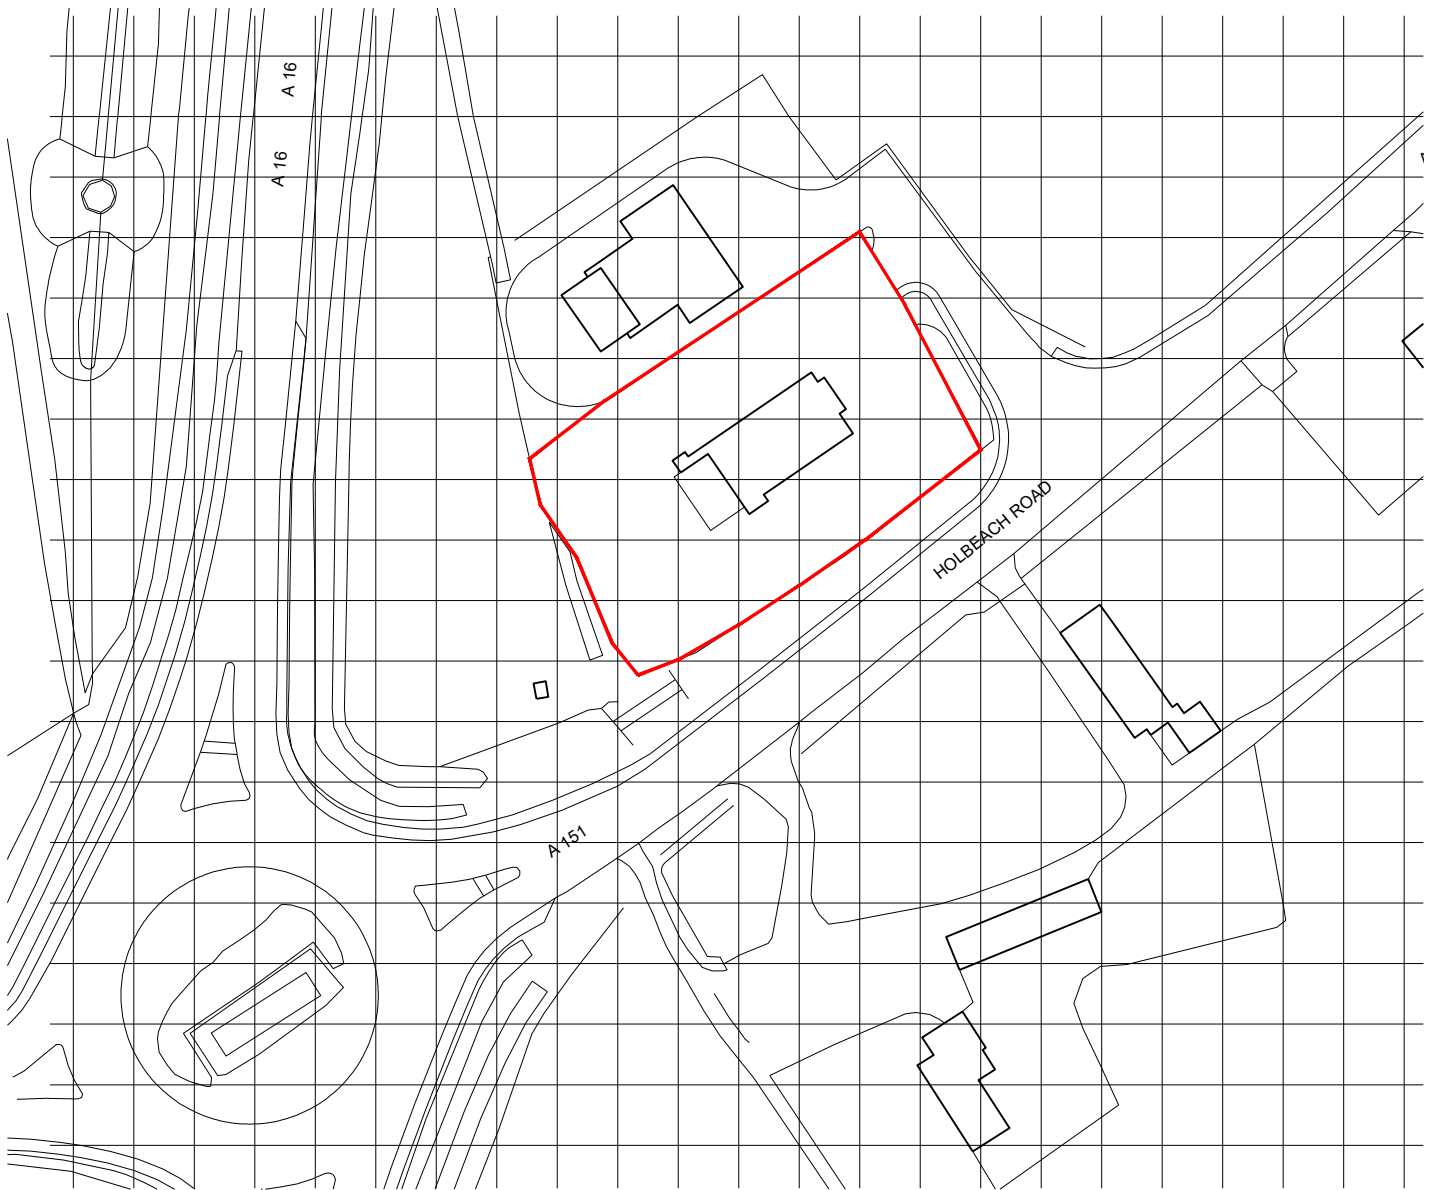


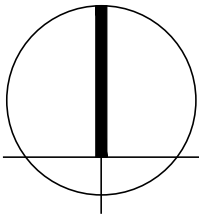

REV	DESCRIPTION	DR / CH	DATE
This drawing has been reviewed and signed off by McDonald's Restaurants Ltd any errors, changes or discrepancies should be reported to the McDonald's project manager and designers prior to commencing work on site.			
NAME (PM):			DATE: AUGUST 2019

SIGNATURE:

GENERAL NOTES:
All works are to be undertaken in accordance with the Building Regulations and the latest British Standards. All proprietary materials and products are to be used strictly in accordance with the manufacturers recommendations. All dimensions to be checked on site prior to construction.

ON BEHALF OF:

MC DONALDS RESTAURANTS LTD

STORE ADDRESS
HOLBEACH ROAD



STORE No
940

SPALDING, PE12 6JP

DRAWING TITLE
Existing Site Location Plan

Scale @ A4	1:1250
Created on:	AUGUST 2019
Drawn by:	CK
Checked by:	GF
Purpose of Issue:	FOR INFORMATION

OPEN architecture

Anton House
South Park
Sevenoaks / Kent / TN13 1EB

www.openarc.co.uk
T +44 01732 779580
F +44 01732 741316

Job Reference	Store Number	Drawing No	Rev
19121	940	01	-

PLAN

1

Existing Site Location Plan

SCALE 1: 1250

SCALE 1:1250

