OPEN architecture

NOTES

All drawings to be read in conjunction with all other drawings as noted on issue sheet.

McDonald Demise

Extent of application boundary

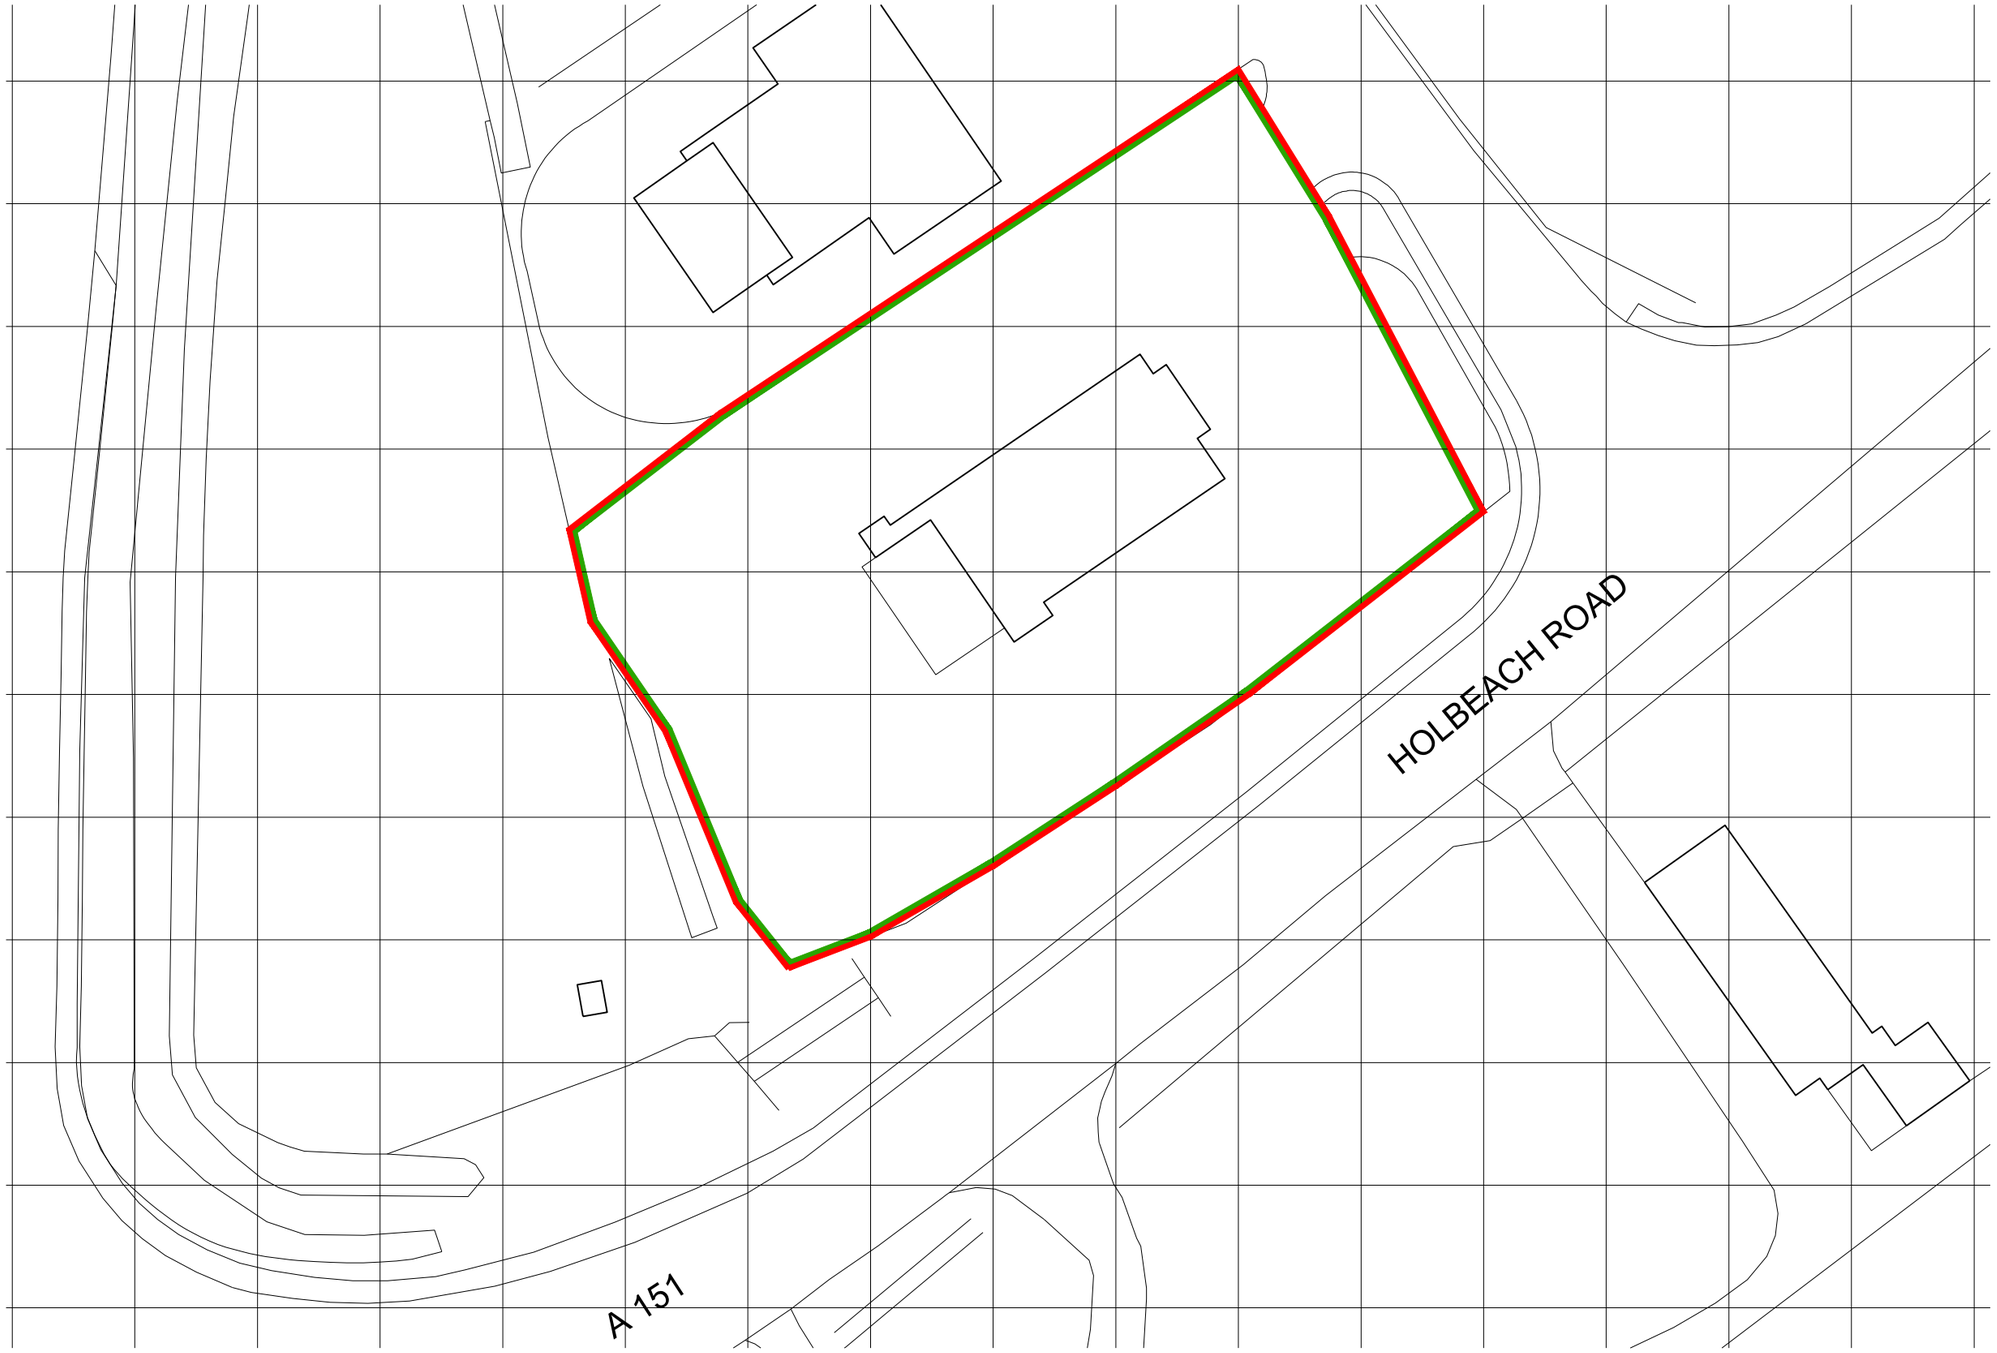

1 PLAN

Existing Block Plan SCALE 1: 500

SCALE 1:500

0m 5 10 25 50

REV	DESCRIPTION	DR / CH	DATE

This drawing has been reviewed and signed off by McDonald's Restaurants Ltd any errors, changes or discrepancies should be reported to the McDonald's project manager and designers prior to commencing work on site.

NAME (PM): DATE: AUGUST 2019

SIGNATURE:

GENERAL NOTES:

All works are to be undertaken in accordance with the Building Regulations and the latest British Standards. All proprietary materials and products are to be used strictly in accordance with the manufacturers recommendations. All dimensions to be checked on site prior to construction.

ON BEHALF OF:

MC DONALDS RESTAURANTS LTD

STORE ADDRESS

HOLBEACH ROAD

SPALDING, PE12 6JP

STORE No 940

DRAWING TITLE

Existing Block Plan

Scale @ A3	1:500
Created on:	AUGUST 2019
Drawn by :	CK
Checked by:	GF
Purpose of Issue:	FOR INFORMATION

OPEN architecture

Anton House www.openarc.co.uk

South Park T +44 01732 779580

Sevenoaks / Kent / TN13 1EB F +44 01732 741316

Job Reference	Store Number	Drawing No	Rev
19121	940	02	-