

Site Signage Schedule

Sign No. & Description	Qty	Size mm(WxDxH)	Materials	Colours	Height (mm)	Projection (mm)	Text Height	Illumination
McDiGIT SIGN 1	3	1648x1426x108	PPC Aluminium Panel Housing with LCD display screen - Double screen	Grey	2167mm	108	n/a	Internally illuminated (Max. 600cd/m²)
McDiGIT SIGN 2	1	853x1426x108	PPC Aluminium Panel Housing with LCD display screen - Single screen	Grey	2167mm	108	n/a	Internally illuminated (Max. 600cd/m²)
DIGITAL BOOTH SCREEN SIGN 3	1	327x90x254	PPC Aluminium Panel Housing with LCD display screen	Grey	1030mm	90	n/a	Internally illuminated (Max. 1600cd/m² static)

THIS DRAWING HAS BEEN PREPARED "FOR INFORMATION ONLY" USING AS BUILT DRAWINGS FROM ACONEX. ALL DRAWINGS TO BE VERIFIED ON SITE BY THE MCDONALDS PM OR MAIN CONTRACTOR

Order confirmation screen (15" Micro screen) attached externally to booth

1No. New Double Screen- 55inch (MPDS-55-DUL)


1No. New Double Screen- 55inch (MPDS-55-DUL)

1No. New Double Screen- 55inch (MPDS-55-DUL)

1No. New Single Screen - 55inch (MPDS-55-DUL)

1 PLAN
Proposed Site Advertisement Plan

SCALE 1: 100

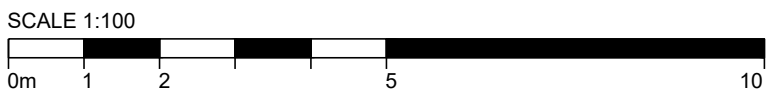

DIGITAL DRIVE THRU

FRANCHISEE
APPROVED

B Repositioning of Sign 2 - EMAIL 10.12.2019 CK / GF 11.12.2019

DESIGN WORKING GROUP
APPROVED

A DESIGN WORKING GROUP APPROVED - EMAIL 09.09.2019 PVM / GF 13.09.2019

REV	DESCRIPTION	DR / CH	DATE
1	This drawing has been reviewed and signed off by McDonald's Restaurants Ltd any errors, changes or discrepancies should be reported to the McDonald's project manager and designers prior to commencing work on site.		AUGUST 2019

SIGNATURE: NAME (P/M):

GENERAL NOTES:
All works are to be undertaken in accordance with the Building Regulations and the latest British Standards. All proprietary materials and products are to be used strictly in accordance with the manufacturers recommendations. All dimensions to be checked on site prior to construction.

ON BEHALF OF:

MC DONALDS RESTAURANTS LTD STORE ADDRESS Holbeach Road, Spalding Lincolnshire, SE12 6JP DRAWING TITLE Proposed Site Advertisement Plan	 STORE No 0940
---	----------------------

Scale @ A1	1:100
Created on:	AUGUST 2019
Drawn by :	LLW
Checked by:	GF
Purpose of Issue:	PLANNING

Anton House South Park Sevenoaks / Kent / TN13 1EB	www.openarc.co.uk T +44 01732 779580 F +44 01732 741316		
Job Reference 19121	Store Number 0940	Drawing No 301	Rev B