


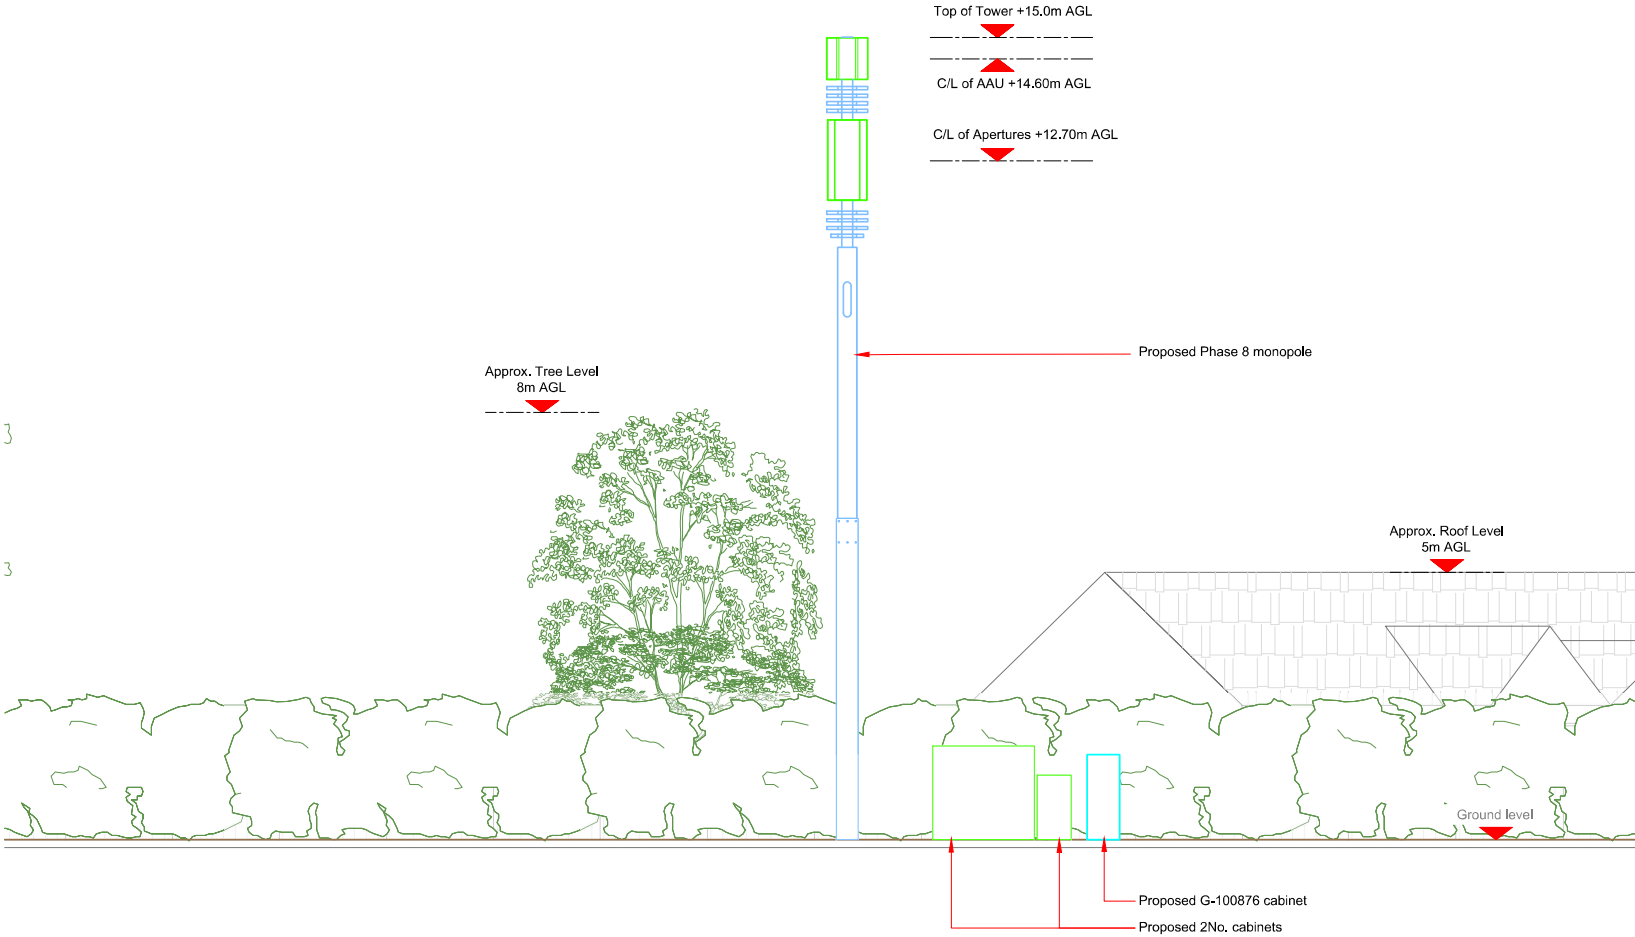

Antenna Aperture ID	Proposed Azimuth Bearing
A1	0°
A2	0°
B1	120°
B2	120°
C1	240°
C2	240°

NOTES:
1. ALL DIMENSIONS IN MM UNLESS OTHERWISE NOTED.

Master:	MBNL / EE:	Project:	Purpose of Issue:	Issue:
M003	MBNL	3UK DNSW	Planning	C
Date:	06/02/2023			
Drawn:	CDN	Revision / Upgrade Description:		
Checked:	DH	Pole location amended		
Approved:	SD			
Master:	MBNL / EE:	Project:	Purpose of Issue:	Issue:
M002	MBNL	3UK DNSW	Planning	B
Date:	01/02/2022			
Drawn:	CDN	Revision / Upgrade Description:		
Checked:	DH	Amended		
Approved:	SD			
Master:	MBNL / EE:	Project:	Purpose of Issue:	Issue:
M001	MBNL	3UK DNSW	Planning	A
Date:	01/02/2021			
Drawn:	CDN	Revision / Upgrade Description:		
Checked:	DH	First Issue - Site nomination dated: TBC		
Approved:	SD			

CK Hutchison
Networks (UK)
Limited

Green Park
450 Longwater Avenue
Reading
RG30 3UR

Design Consultant & Principal Contractor:



WHP Telecoms
Unit 1 Maple Park,
Low Fields Avenue, Leeds
LS12 6HH
Tel: 01133023550
e-mail: info@whptelecoms.com

Site Name:
BIRCH GROVE STREETWORKS

Site ID:
SHO16420

Address:
BIRCH GROVE,
SPALDING,
LINCOLNSHIRE,
PE11 2HL

Title:
260 PROPOSED ELEVATION

Project:
3UK DNSW

Purpose of Issue:
PLANNING

EE Cell ID: 81488	MBNL Cell ID: SHO032	Cell ID: PE0693
----------------------	-------------------------	--------------------

Master Drawing No: SHO16420_M003	Issue: C
-------------------------------------	-------------