Report errors and omissions to the Architect
Check all dimensions before fabrication

Revision	Drawn	Chk'd	Date
a EXTENSION REVISED	SR		060595

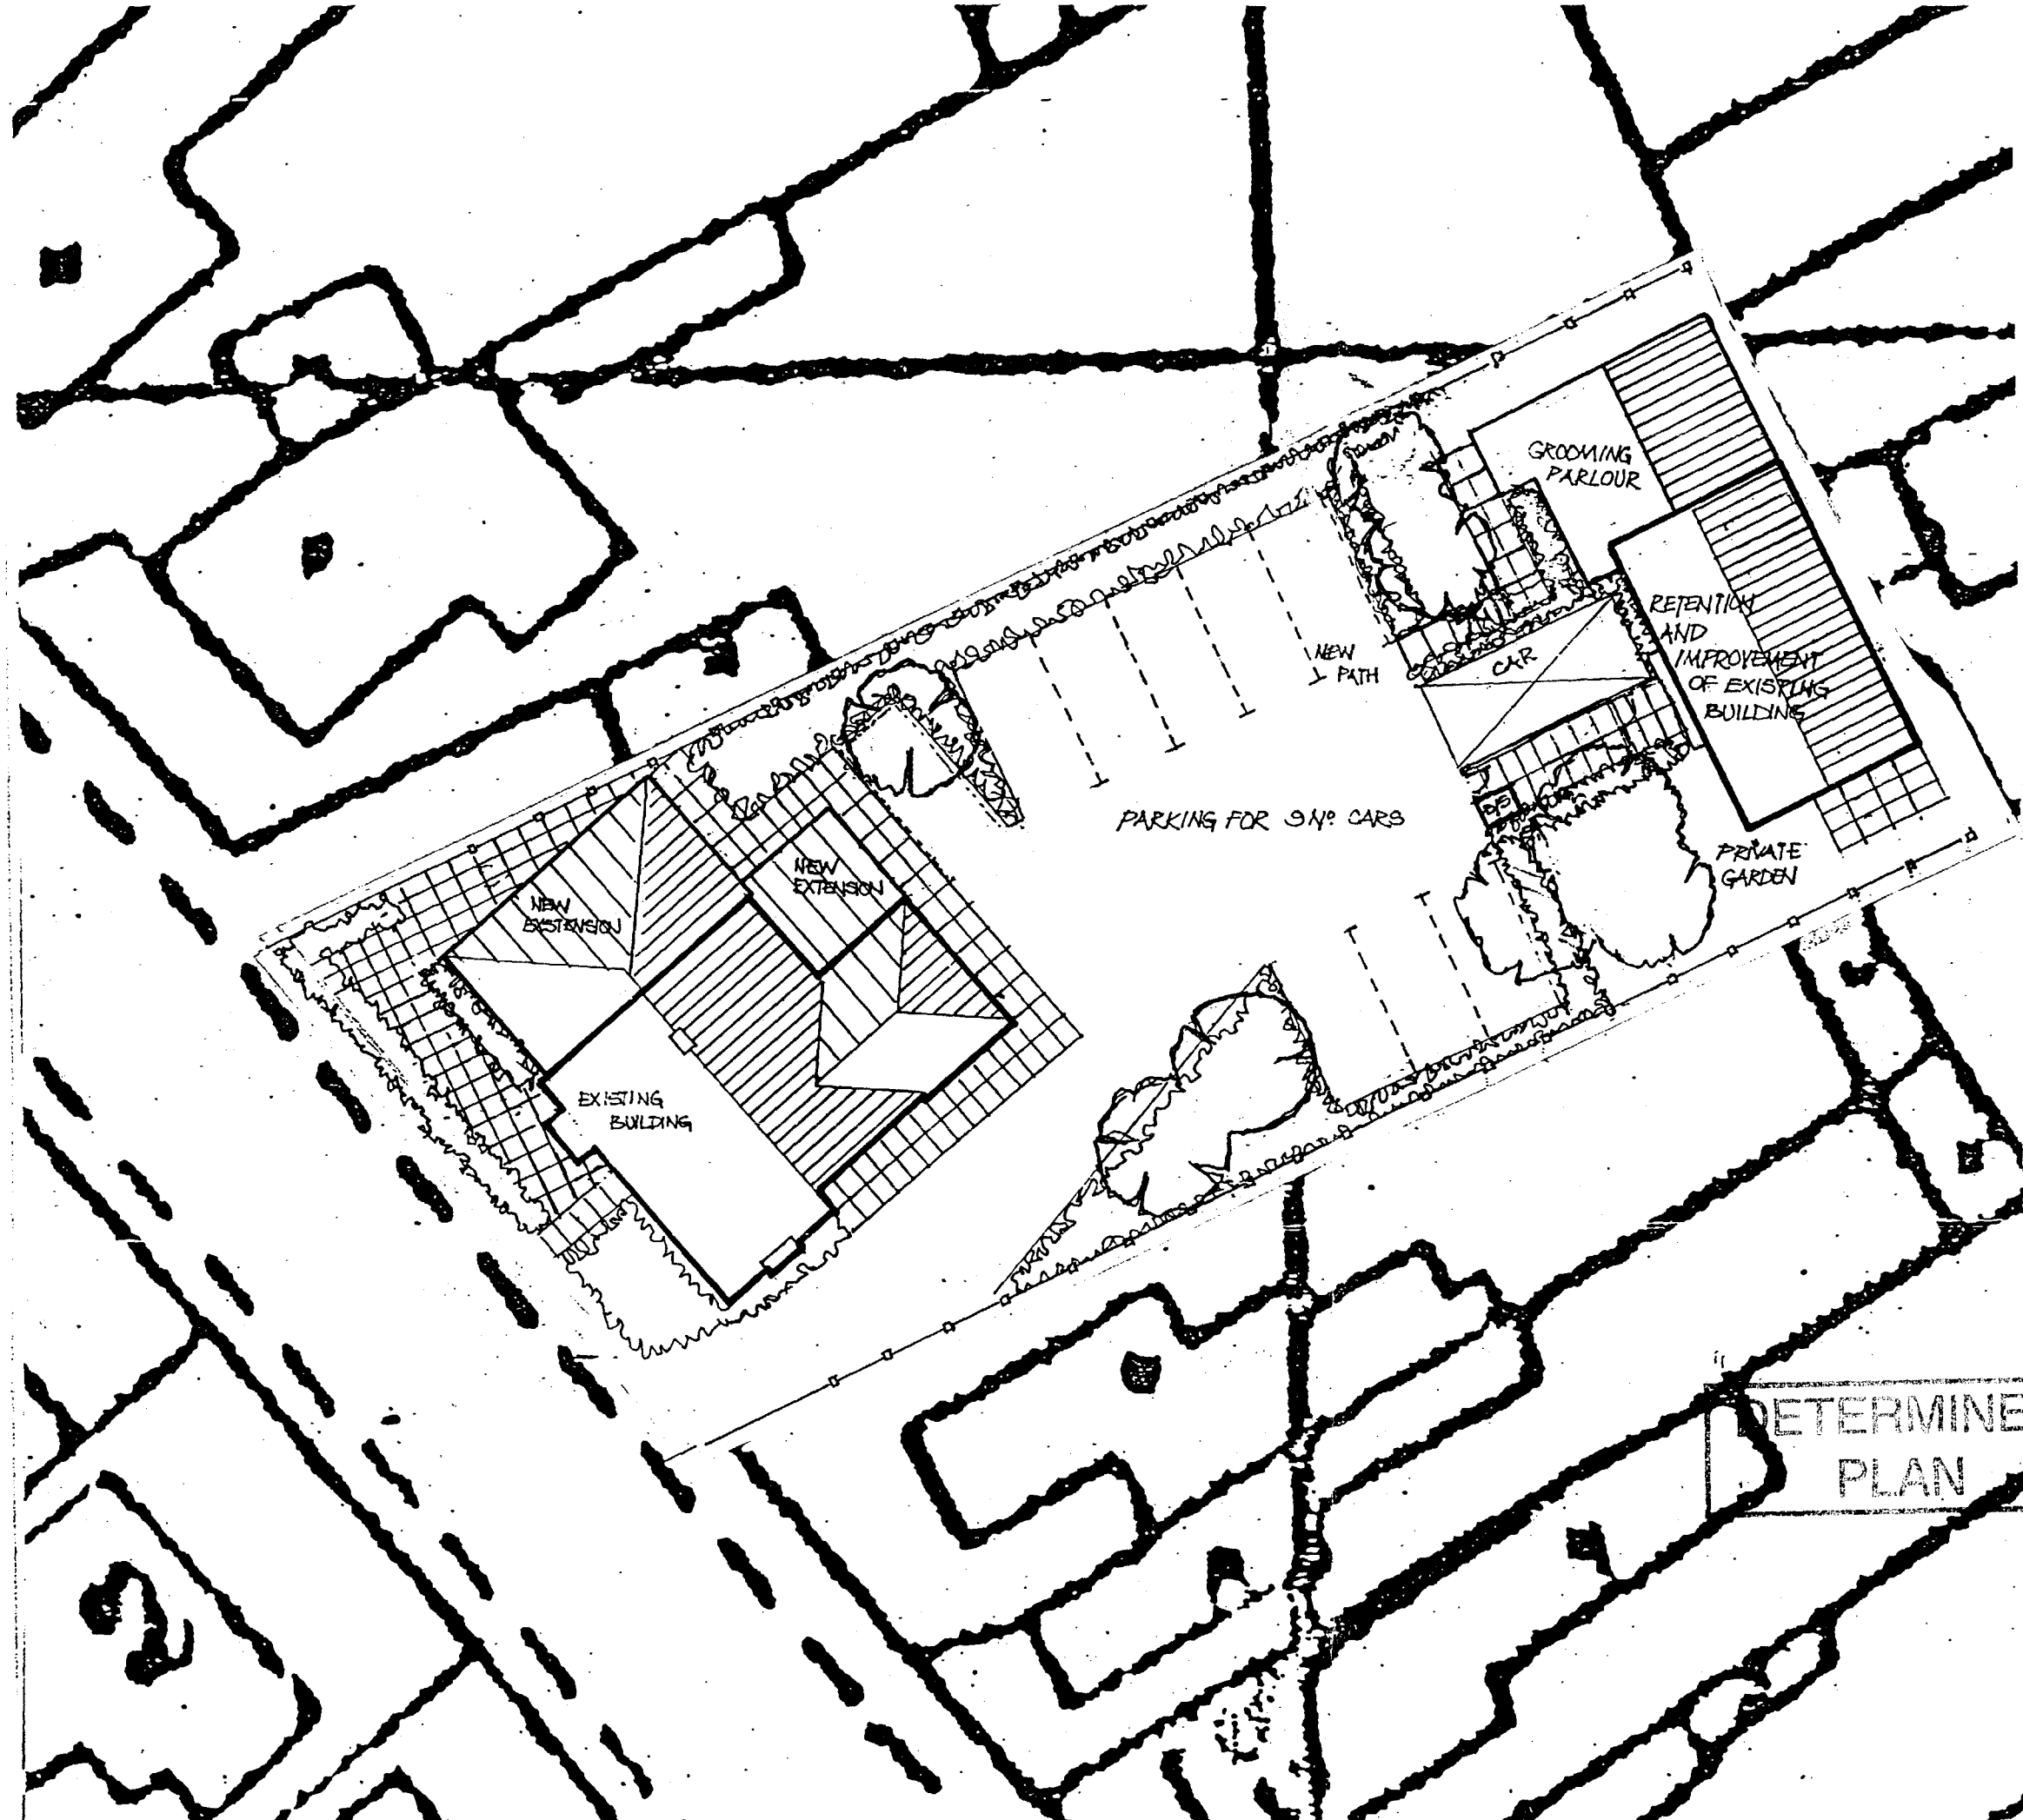



location plan

P/A 0163/98

DETERMINED PLAN

ATP GROUP

O Ilford Essex 081 514 3030
O Billericay Essex 0277 658662

Contract
49 St THOMAS RD SPALDING

Title
PROPOSED SITE LAYOUT

Scale	Date	Drawn	Checked
1:200			

Drawing No.
9353 / 07a