


LOCATION PLAN @ 1:1250

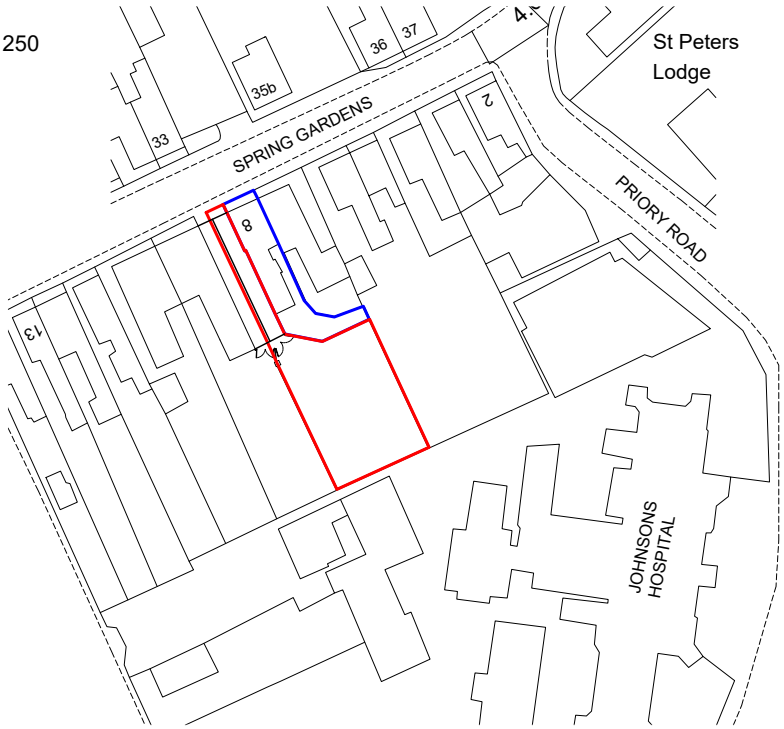

BLOCK PLAN @ 1:500

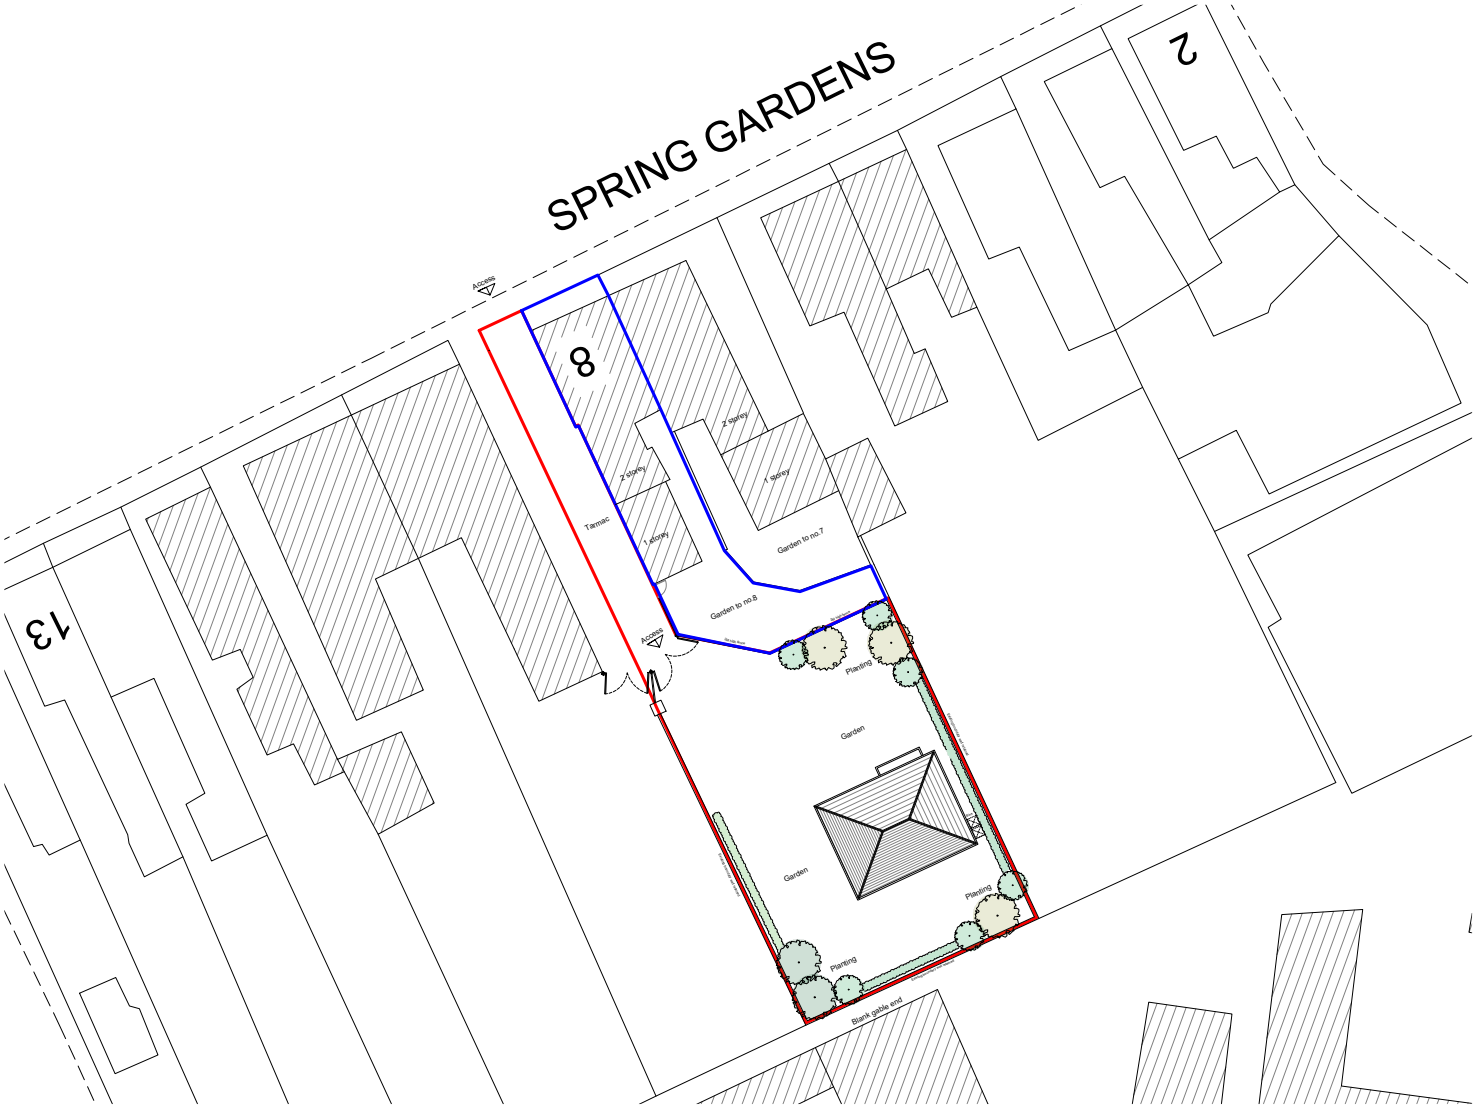

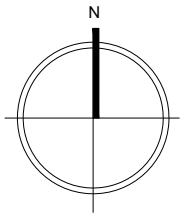

	JOB TITLE : Land to rear of 8 Spring Gardens, Spalding, PE11 2XL.	DWG. NO. : 2005-01 REV B
	DWG TITLE : Location & Block Plan	SCALE : As Shown (@A4)
		DATE : 22/01/2018

CLAYTON ARCHITECTURE LIMITED. Tel: 07435569465 E: joeclayton_91@hotmail.co.uk