



100mm

50mm

10mm

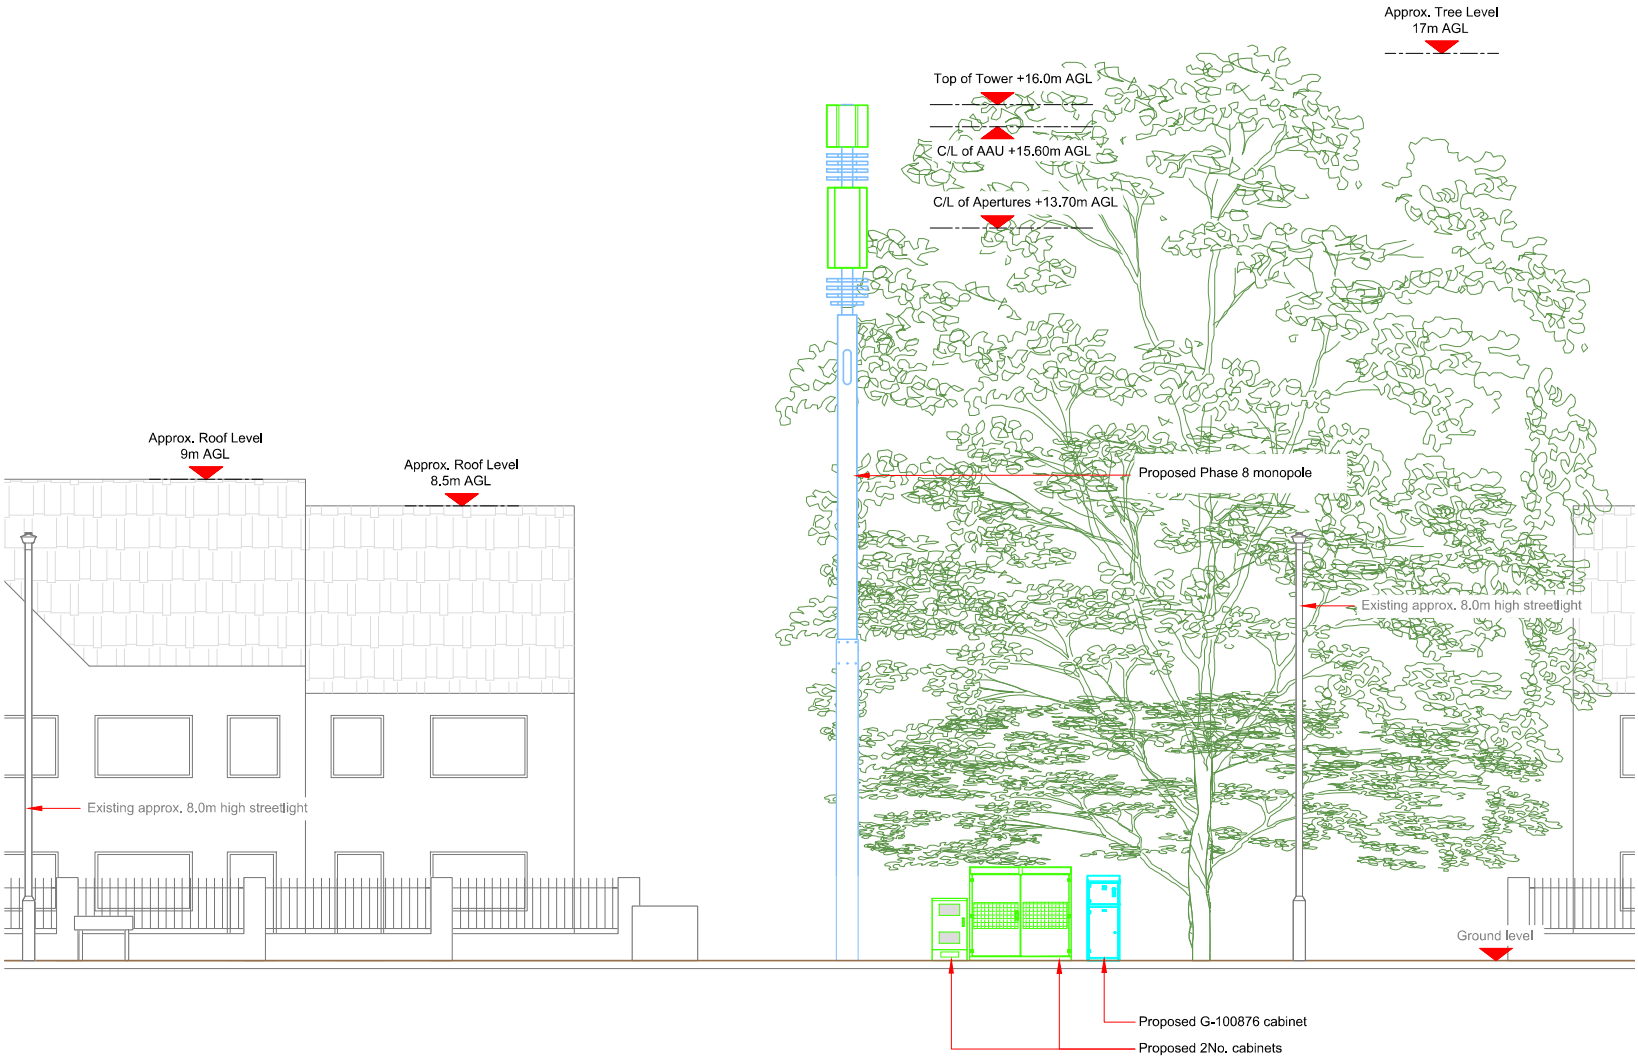

PROPOSED ELEVATION

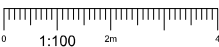

Antenna Aperture ID	Proposed 4G/5G Bearing
A1	330°
A2	330°
B1	90°
B2	90°
C1	210°
C2	210°

NOTES:
1. ALL DIMENSIONS IN MM UNLESS OTHERWISE NOTED.

Master:	MBNL / EE	Project:	3UK DNSW	Purpose of Issue:	Planning	Issue:	B
Date:	06/02/2023	Revision / Upgrade Description:					
Drawn:	CDN	Pole location amended					
Checked:	DH						
Approved:	SD						
Master:	MBNL / EE	Project:	3UK DNSW	Purpose of Issue:	Planning	Issue:	A
Date:	01/02/2021	Revision / Upgrade Description:					
Drawn:	CDN	First Issue - Site nomination dated: TBC					
Checked:	DH						
Approved:	SD						

CK Hutchison Networks (UK) Limited

Green Park
450 Longwater Avenue
Reading
RG30 3UR

Design Consultant & Principal Contractor:



WHP Telecoms
Unit 1 Maple Park,
Low Fields Avenue, Leeds
LS12 6HH
Tel: 01133023550
e-mail: info@whptelecoms.com

Site Name:
HOLBEACH ROAD STREETWORKS

Site ID:
SHO16421

Address:
**HOLBEACH ROAD,
SPALDING,
LINCOLNSHIRE,
PE11 2HX**

Title:
260 PROPOSED ELEVATION

Project:
3UK DNSW

Purpose of Issue:
PLANNING

EE Cell ID: 82281	MBNL Cell ID: SHO035	Cell ID: PE0692
-----------------------------	--------------------------------	---------------------------

Master Drawing No: SHO16421_M002	Issue: B
--	--------------------