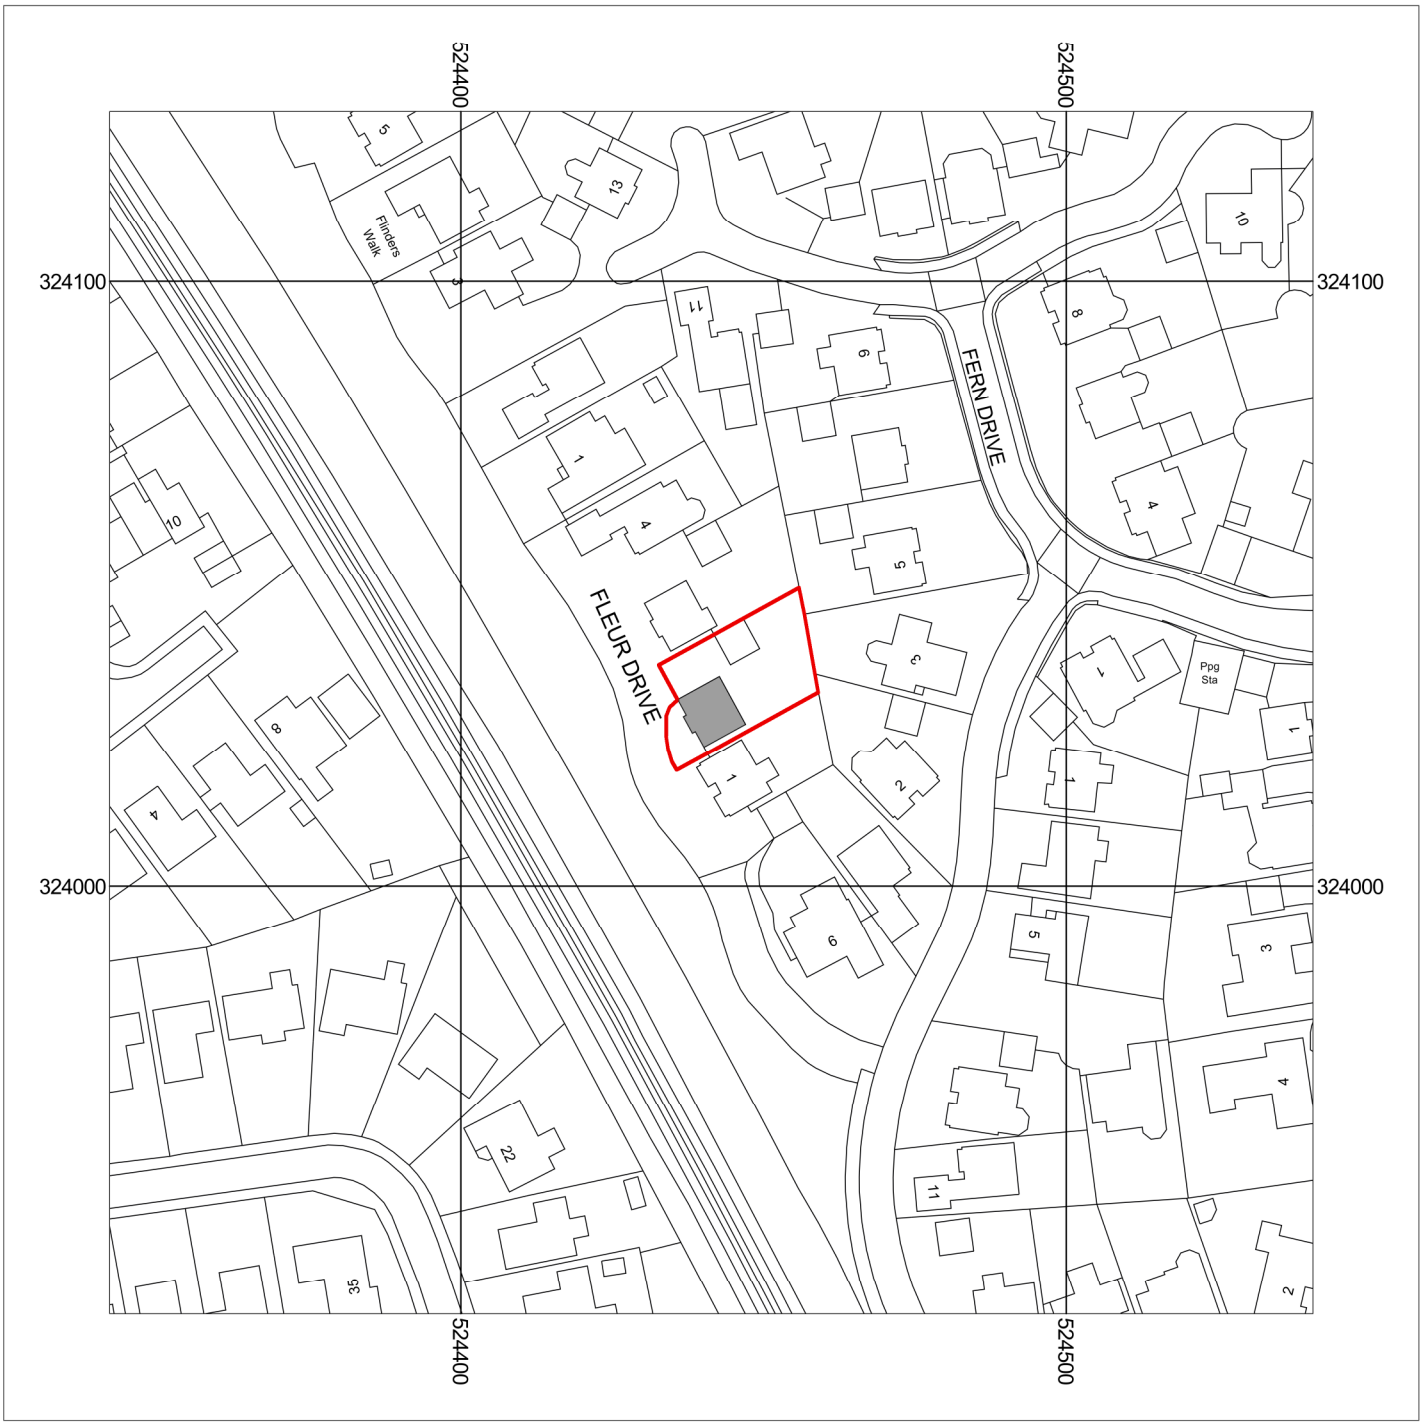


Metres
0 5 10 20 30 40 50

Scale: 1:1250

Map data

Supplied by: Supplies Direct
License number: 100031961
Produced: 18/02/2020
Serial number: 2205959

© Crown copyright and database rights 2020. OS 100031961

Location Plan

- 1 to 1250

Client: Mr Thomas	Drawing Title: Location Plan
Project Title: 2 Fleur Drive, Spalding, PE11 1GL	Project / Drawing No: 2020_01 P (02) Date: February 2020