PEARCE SERIES 2000 DRIVE THRU SIGNS.

70/50 ROAD SIGN.

SIGN INDICATED No 14 ON ARCHITECTS DRAWINGS



REFER TO ARCHTECTS DRAWINGS FOR LOCATION OF THE SIGN.

PEARCE SIGNS REFERENCE NUMBER.....01-14

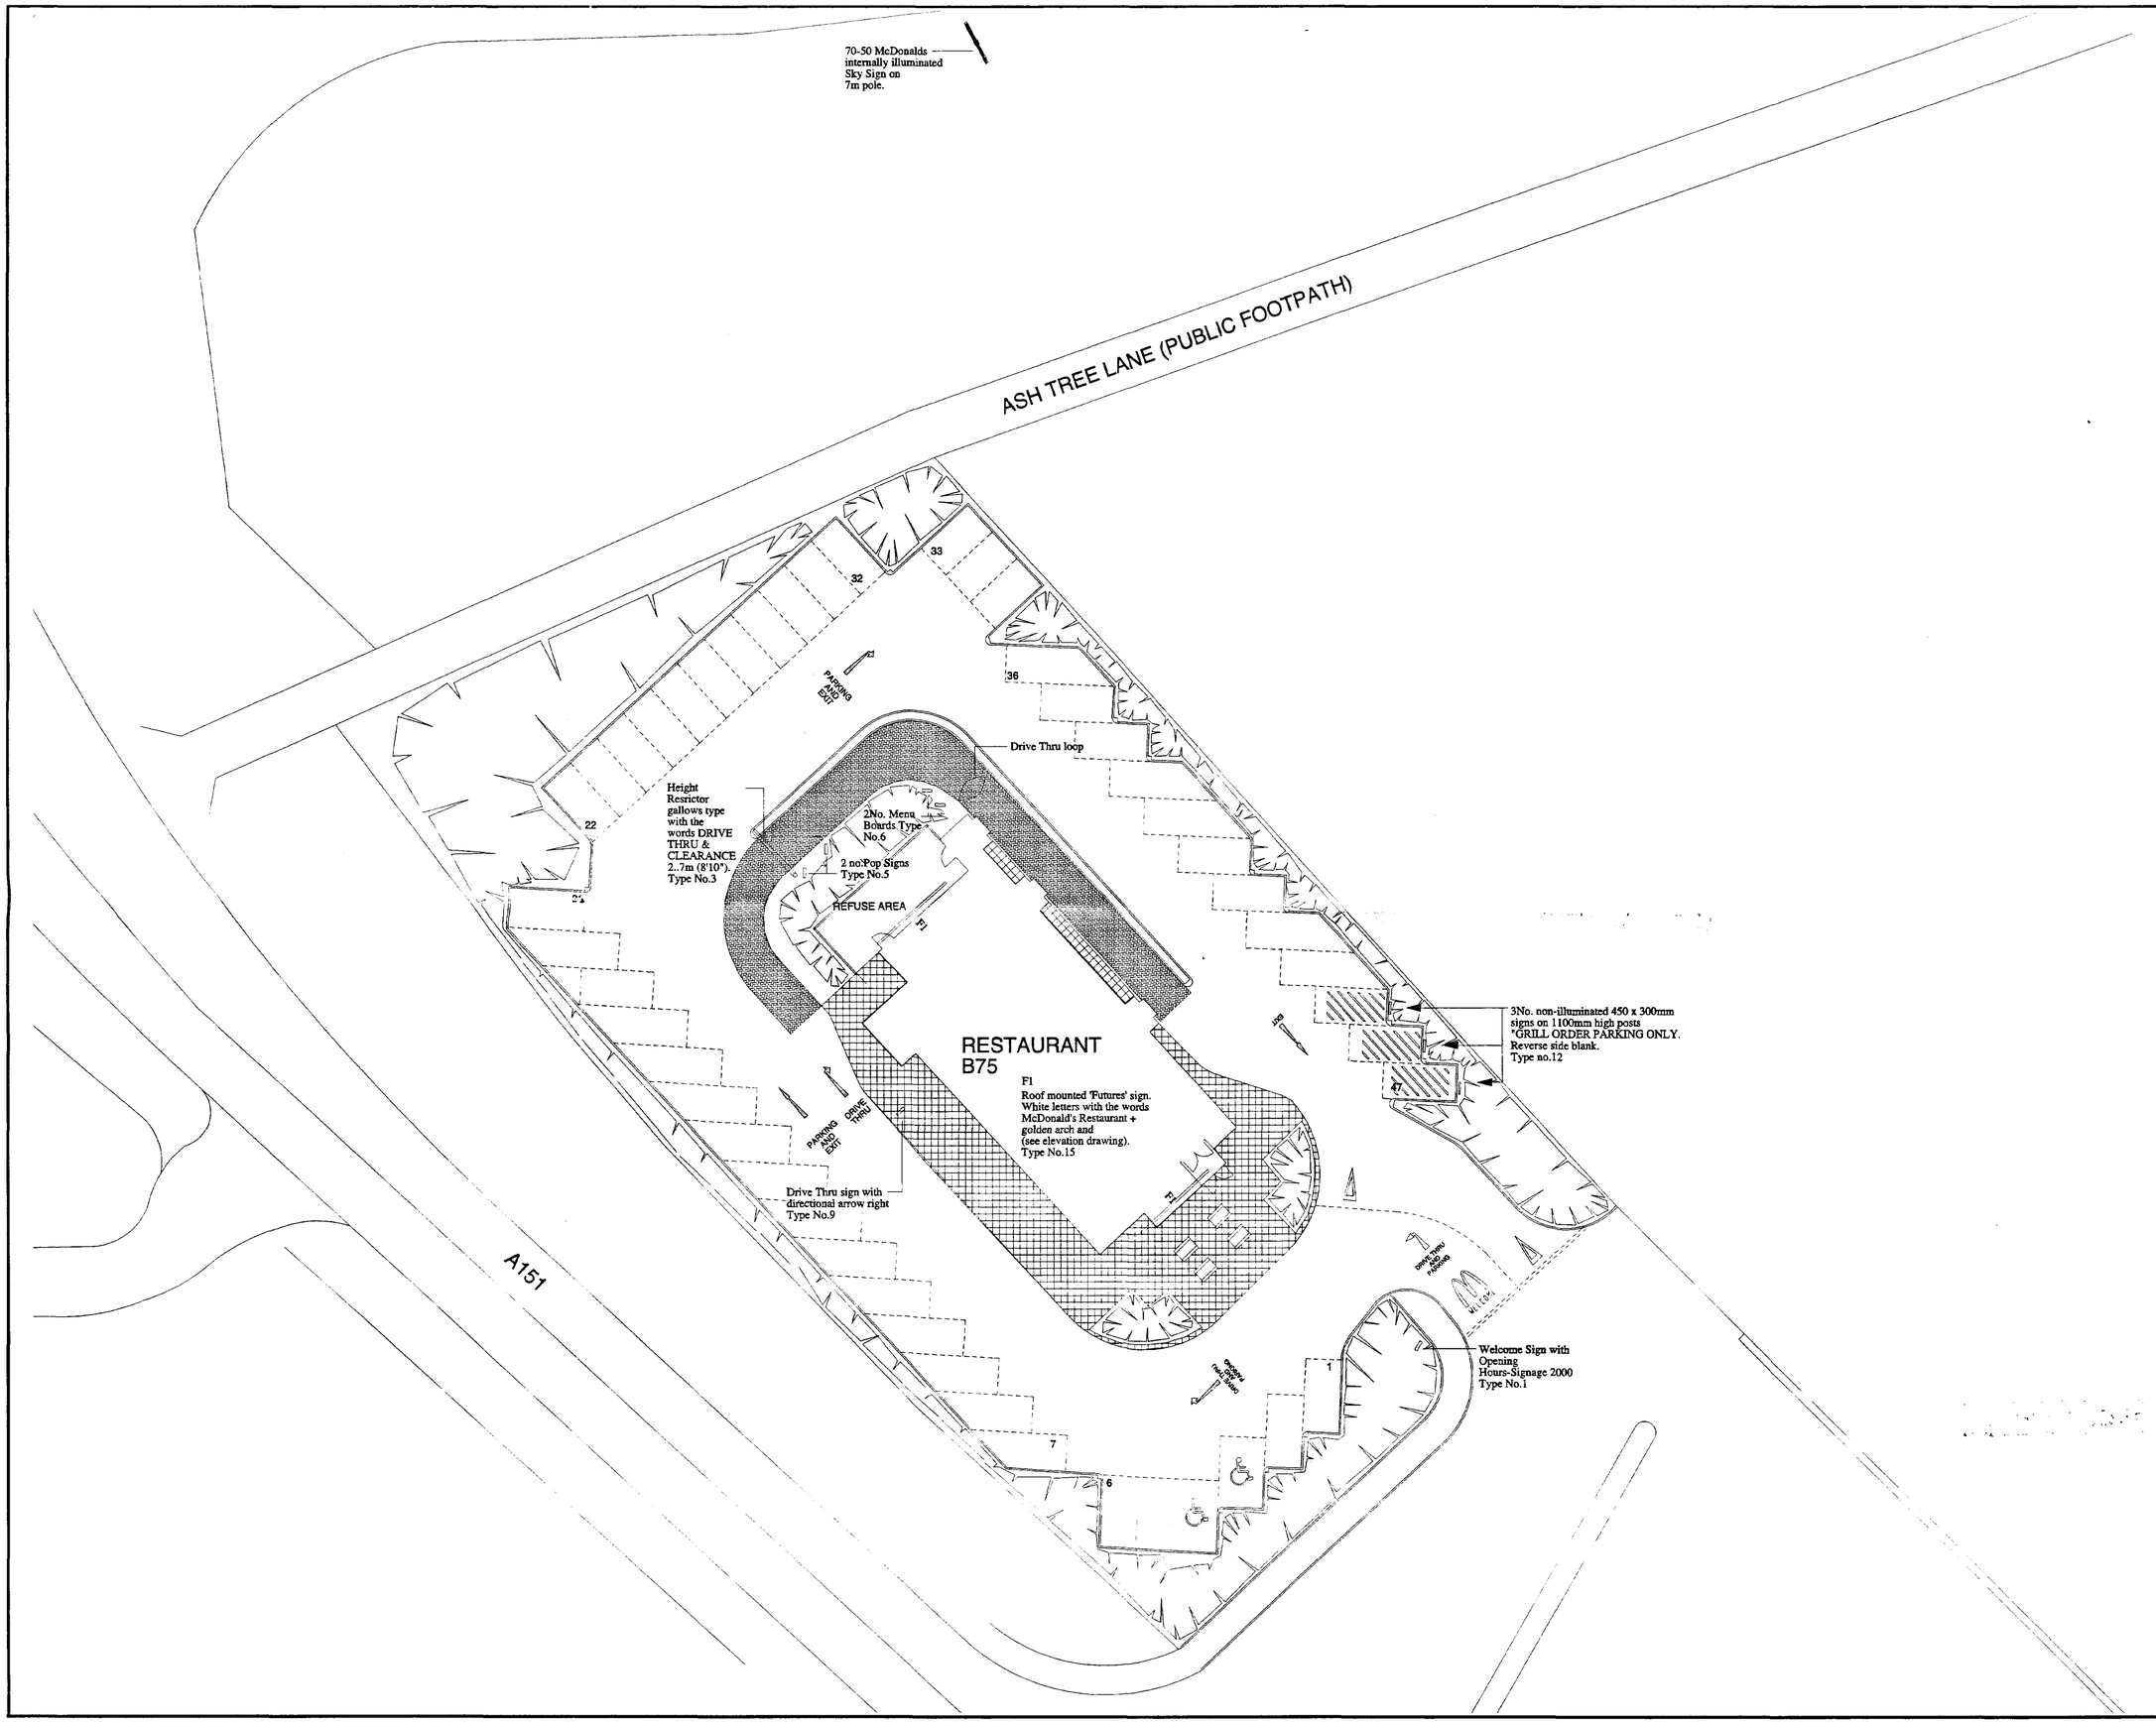

McDonald's TM

McDonald's Development Site:

Landscape indicative only
Site Area: 0.71Acres
Total car parking spaces: 47
(inc. 2 disabled & 3 grill bays)

AMENDMENTS

REF.	DATE	DESCRIPTION

HDC
16 FEB 1998
Ref: 0165/98

DOWNWARD SULLIVAN PARTNERS
ARCHITECTS DESIGNERS
67 Caroline Street
Birmingham B3 1UP
Tel 0121 212 0411 Fax 0121 212 0414
DSP

PROJECT
McDonald's Restaurants Ltd Spalding

TITLE
Signage

DATE	DRAWN
5/2/98	MJF CAD
SCALE	DRG.No.
1:200	97.106.04

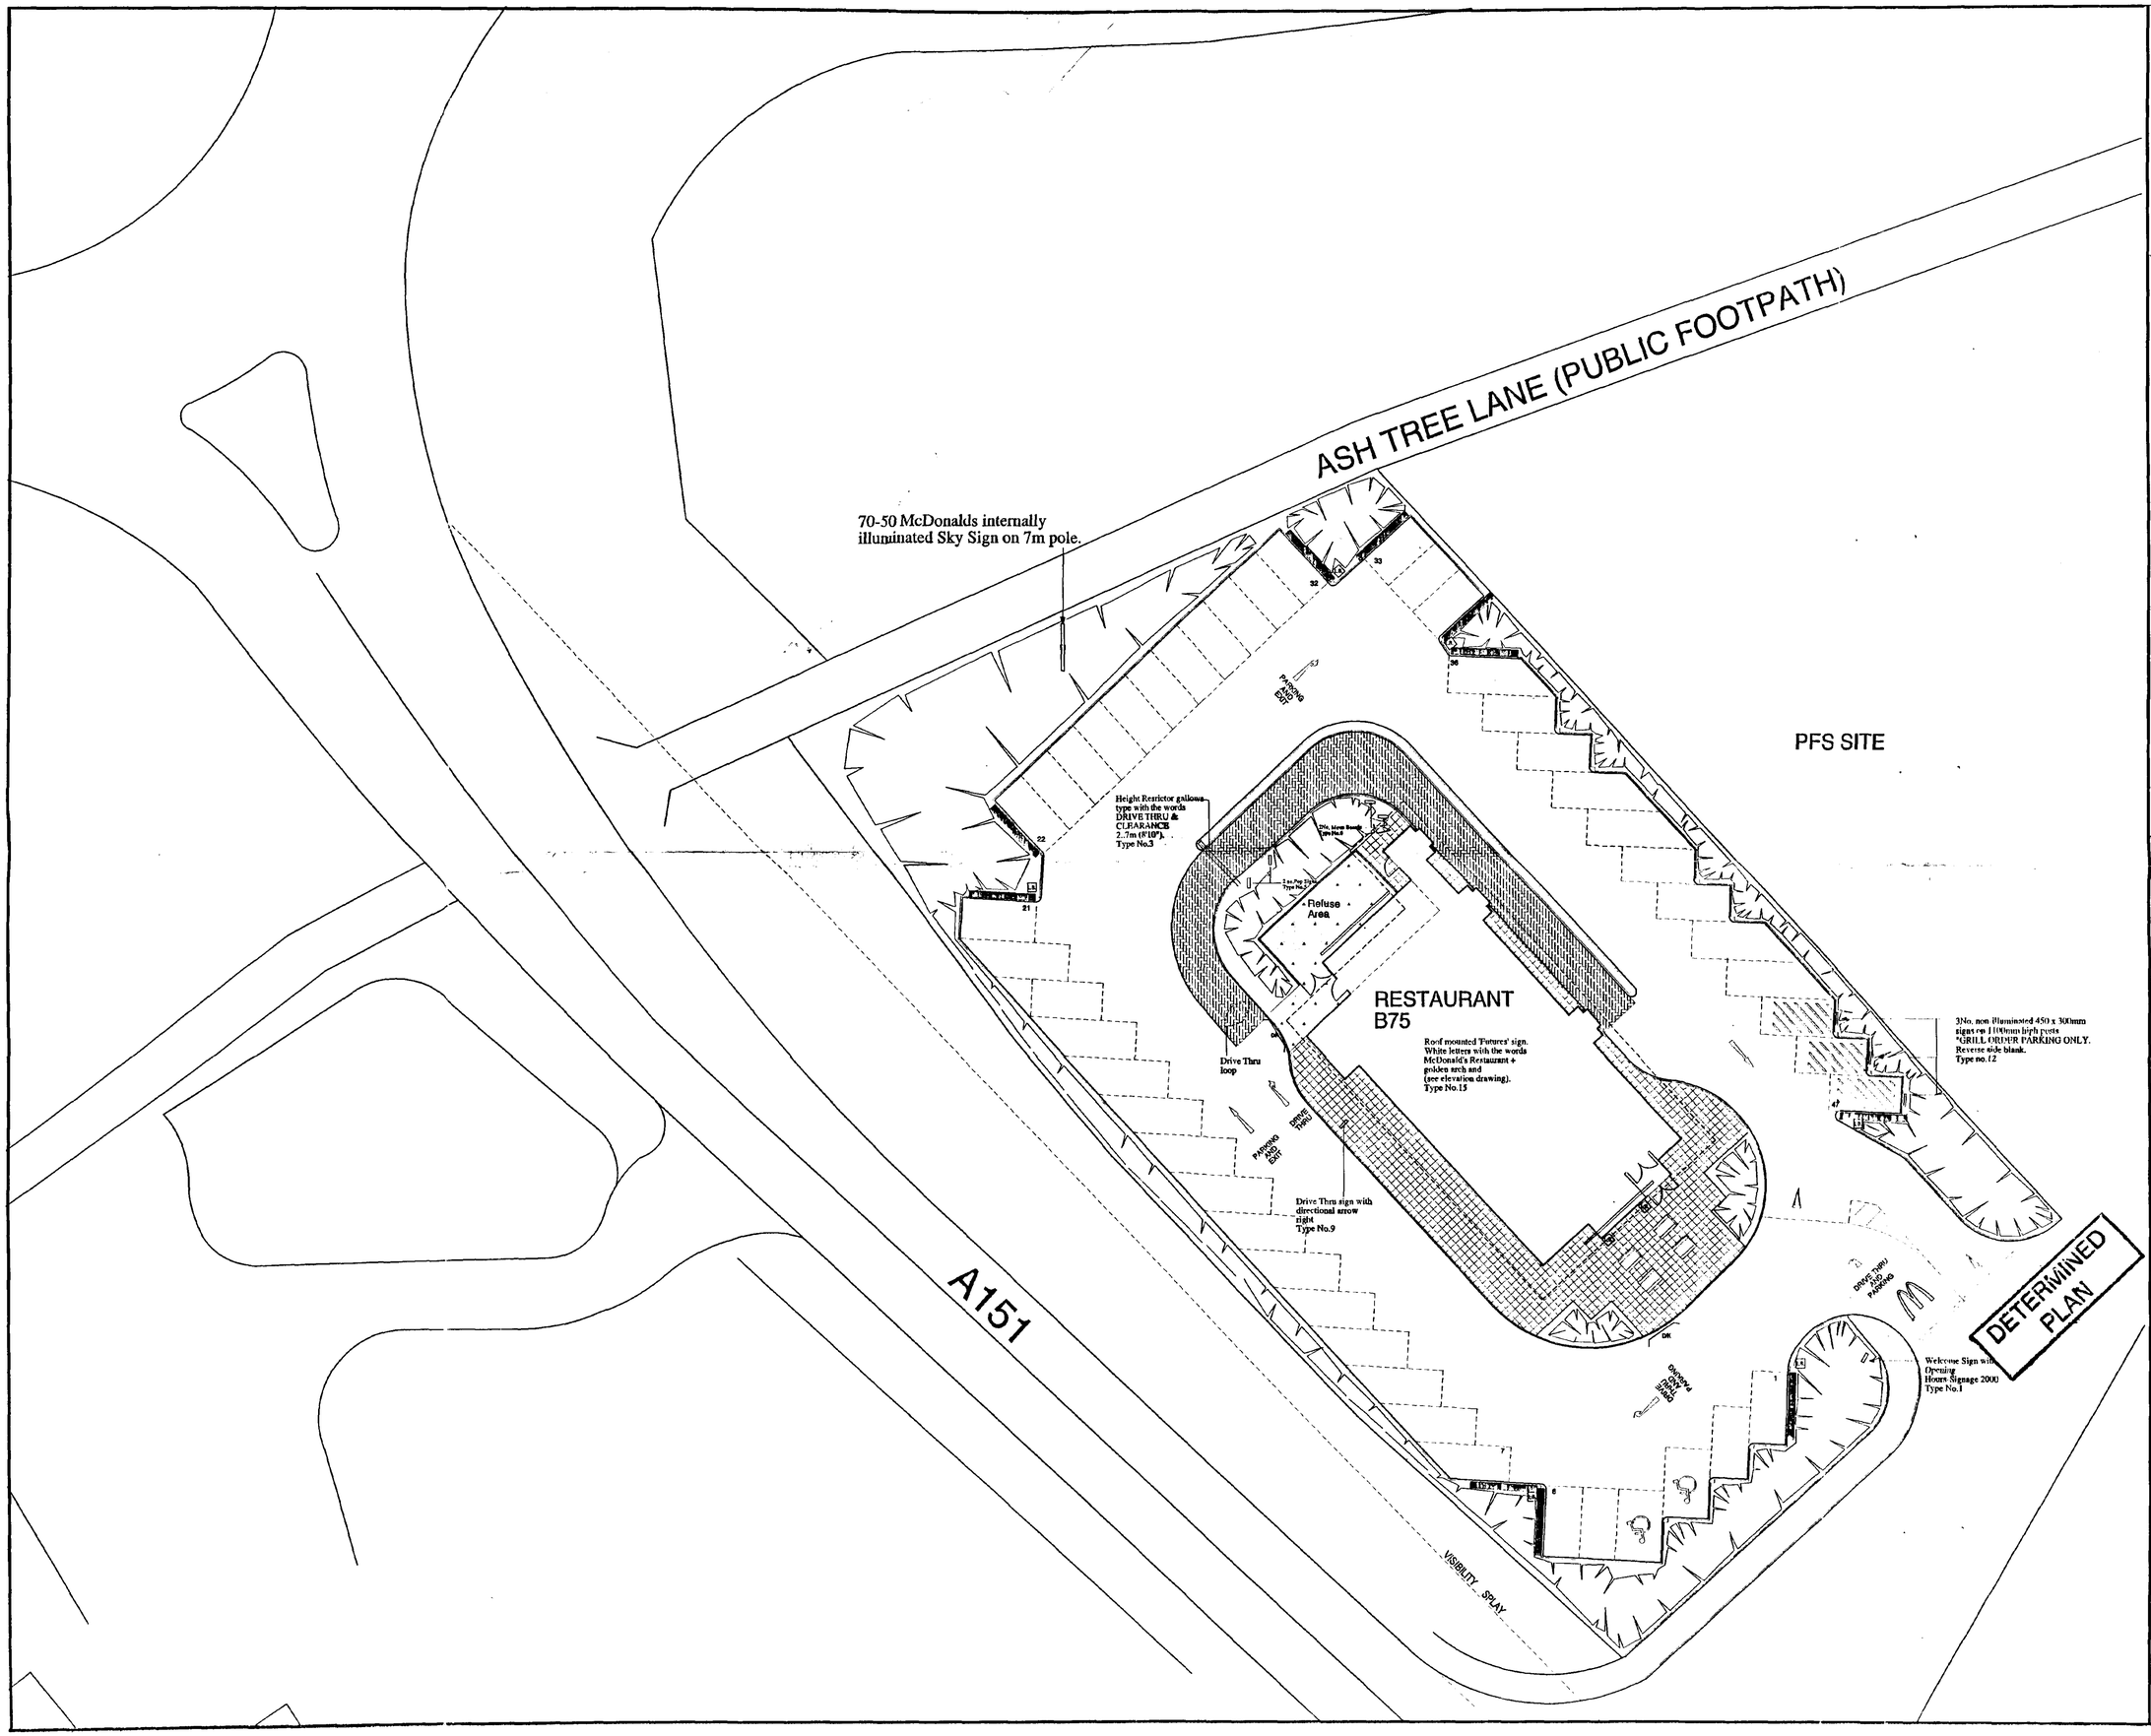

McDonald's TM

McDonald's Development Site:
Landscape indicative only
Site Area: 0.71Acres
Total car parking spaces: 47
(inc. 2 disabled & 3 grill bays)

AMENDMENTS

REF.	DATE	DESCRIPTION
A	2/98	Kerbs amended
B	09.07.98	Sky Sign position amended

APPROVED PLAN
Ref.

SOUTH HOLLAND DC
HOUSING & PLANNING
22 JUL 1998
Ref: H16/0165/98

DOWNWARD SULLIVAN PARTNERS
ARCHITECTS DESIGNERS
87 Caroline Street
Birmingham B3 1UP
Tel 0121 212 0411 Fax 0121 212 0414
DSP

PROJECT
McDonald's Restaurants Ltd
Spalding

TITLE
Signage

DATE	DRAWN
5/2/98	MJF CAD
SCALE	DRG.No.
1:200	97.106.04 B