


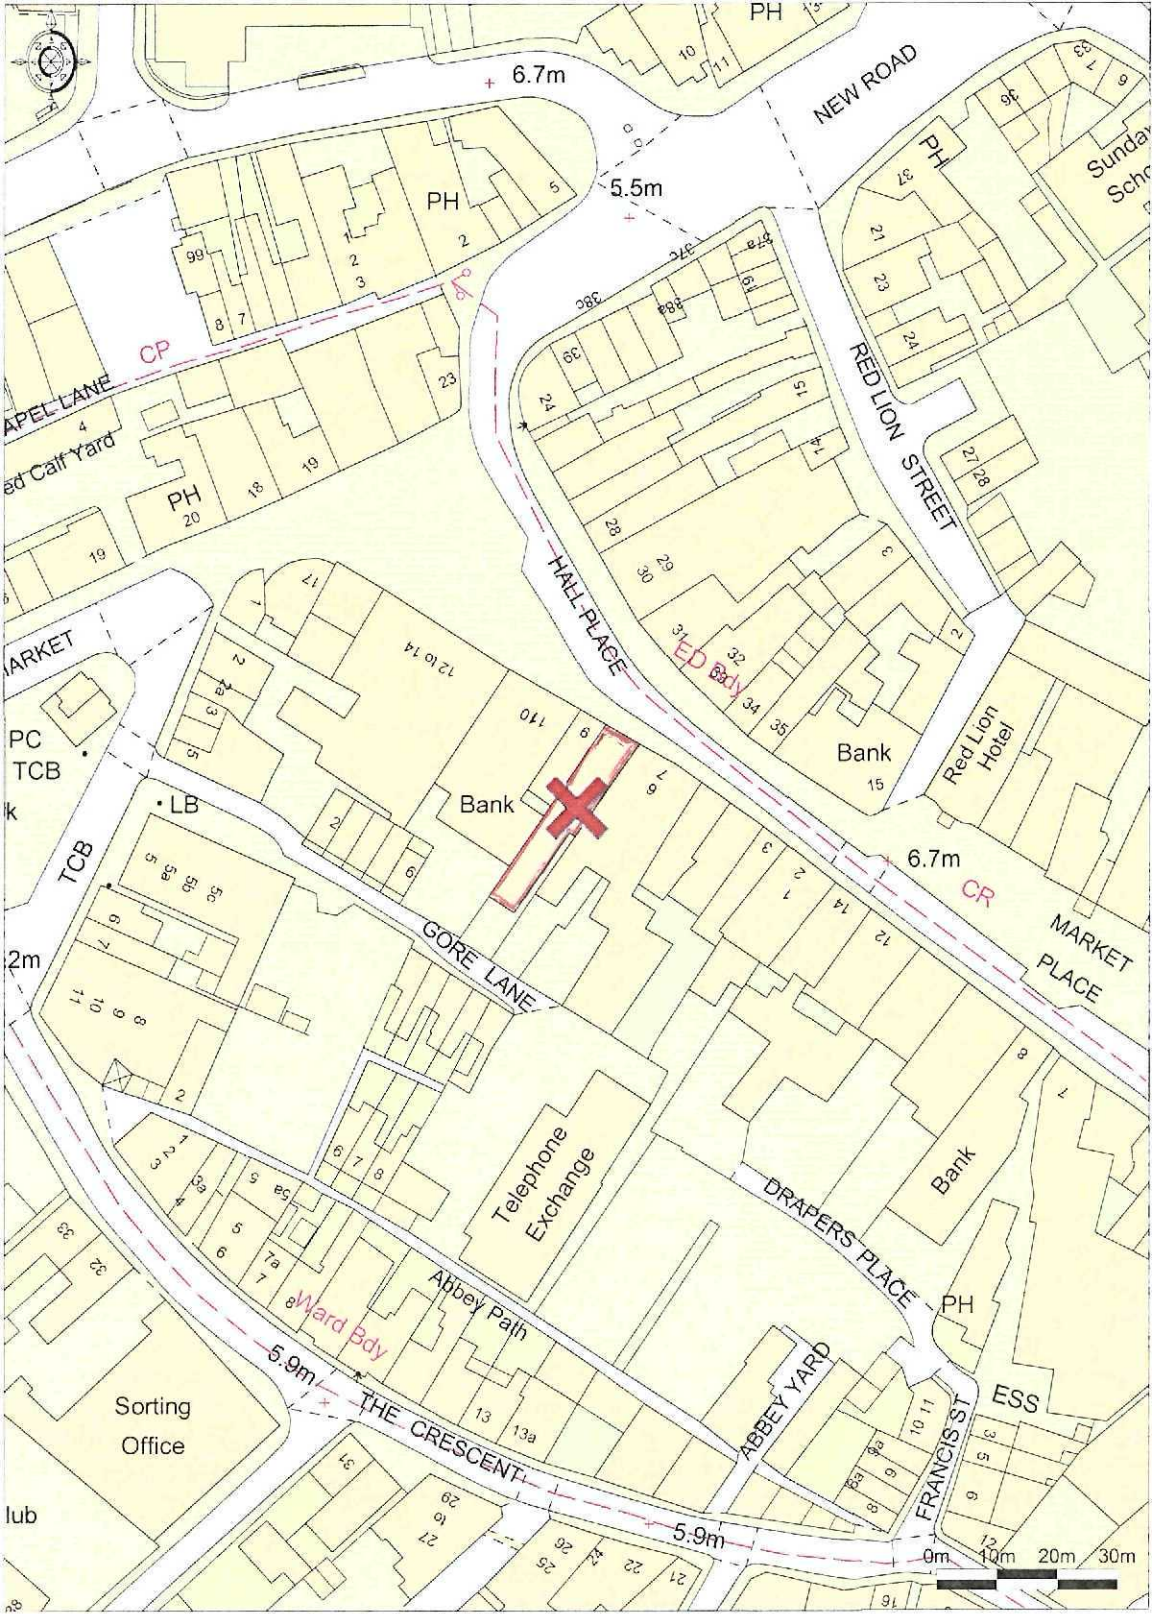

Ordnance Survey © Crown Copyright 2010. All rights reserved.
Licence number 100020449. Plotted Scale: 1:1250



Plotted
03 MAR 2010
Ref: 016610

Greggs Spalding Proposed Signage

Wood&WoodSigns



22.12.2009

Issue 1


Presented by

Wood&Wood Signs
Sowton Industrial Estate
Heron Road
Exeter
Devon EX2 7LX

T +44 (0)1392 444 501
F +44 (0)1392 252 358
E info@wwsigns.co.uk
I wwsigns.co.uk

© Wood&Wood Signs



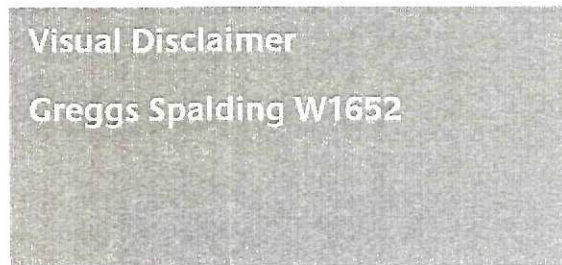

Visual Disclaimer

Signage visuals enclosed for approval.

Please review the following points to ensure you are happy with the details shown:-

- Colours – Please check the Pantone / RAL references are correct for both panels and text.
- Sizes – Please ensure the size on each product is correct?
- Graphics – Are the graphics correct including spelling? Are they the correct size?
- Are arrows pointing in the right direction?
- Artwork where required, is to be provided in illustrator EPS format.

To enable production to commence, please sign and return this document confirming your acceptance to proceed with manufacture.

Any amendments received after approval has been given, will be charged as extra.

Version No. 1

Client Signature Date

Greggs Spalding Proposed Signage

Item 1

1 off size 1 badge (fascia to be painted by others), non illuminated heritage style projecting sign.

Project reference	W1652 - SW
Drawn by / Date	LM 22.12.09
Scale	1:10 Illustrator file
Revision	
Approved by	




Proposed signage



Existing signage



Size 1
Cap height based on the letter 'e' - 338.5mm

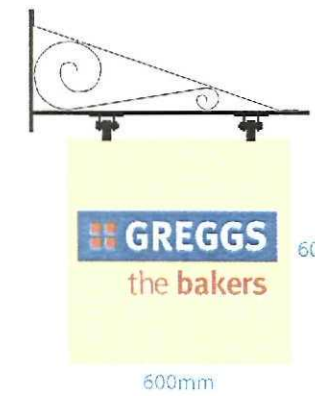




Ref: 0166-10
03 MAR 2010
Photograph of the building at 10/11




vision
express

mith

RAVENS

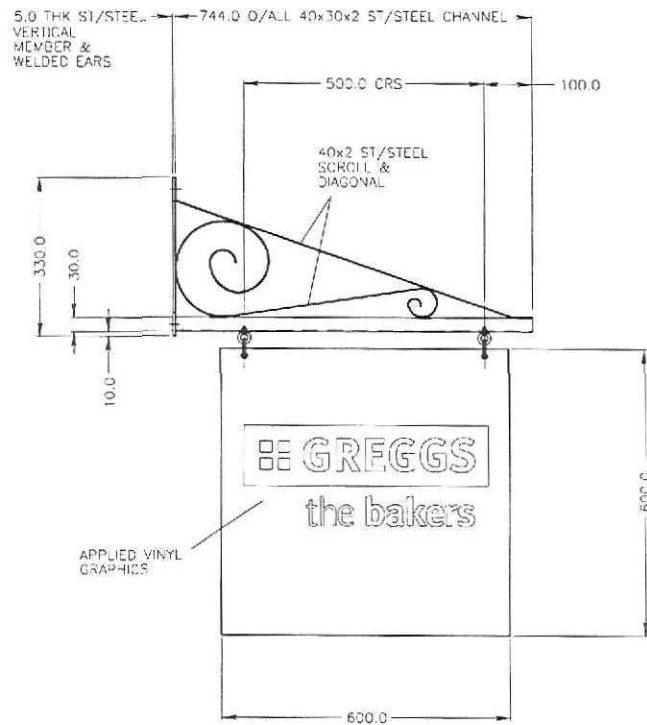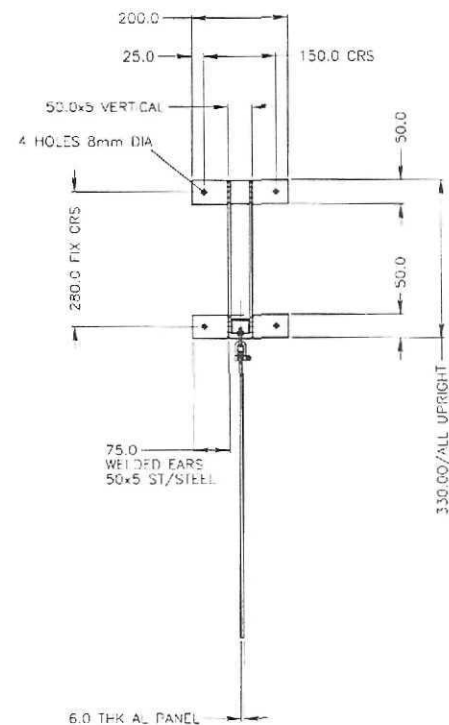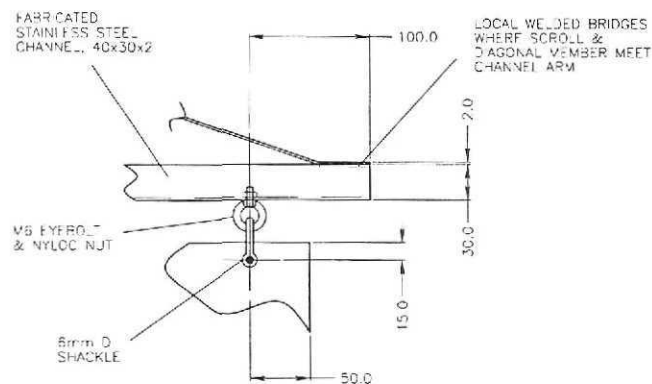


ENLARGED HANGER DETAIL
1:2

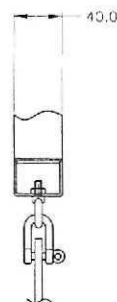


STANDARD MATERIAL	STATUS	W
Material	Not checked	Not checked
Material	Not checked	Not checked
Material	Not checked	Not checked
Material	Not checked	Not checked
Material	Not checked	Not checked
Material	Not checked	Not checked
Material	Not checked	Not checked
Material	Not checked	Not checked
Material	Not checked	Not checked
Material	Not checked	Not checked


REV	DATE	DESCRIPTION
1		
2		
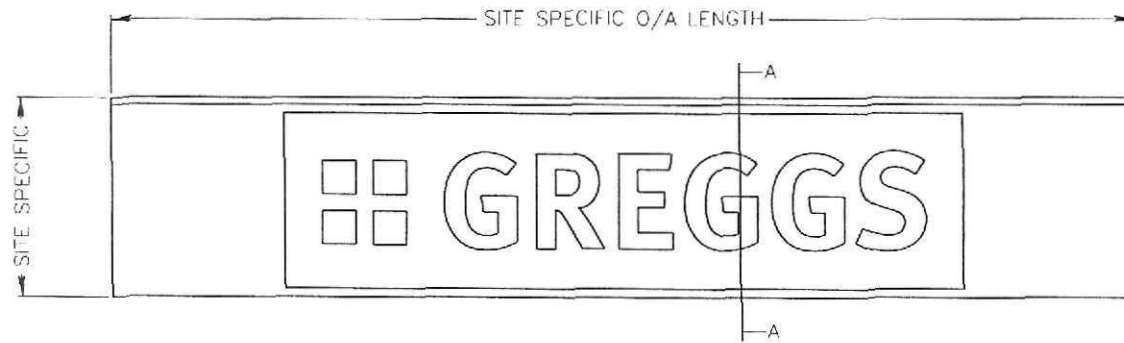

TYPICAL
SECTION
A-A

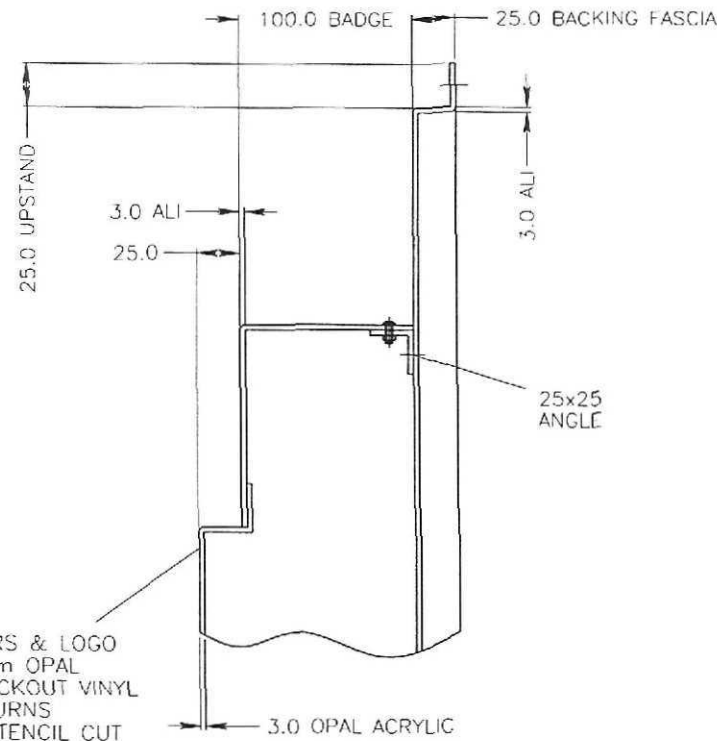

MOULDED LETTERS & LOGO
COMPRISING 3mm OPAL
FACES WITH BLOCKOUT VINYL
APPLIED TO RETURNS
PUSHED THRO STENCIL CUT
HOLES BY 25mm

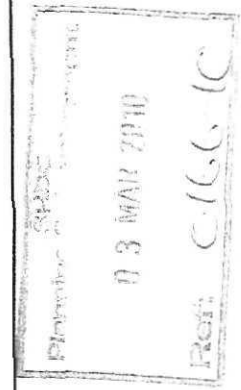

B		
A	27/09/97	CHECKED
REV	DATE	DESCRIPTION
CLIENT		
GREGGS		
DETAIL		
GENERIC NON ILLUMINATED FASCIA SECTION		
ASSEMBLY / SITE		
-		
MATERIAL		
SEE DRG		
SCALE	DRAWN BY	DATE
1:10	K.R.M.	22/01/10
 Wood & Wood International Signs Ltd Heron Road Sutton Estate Exeter EX2 7LX Tel: 01392 444501 Fax: 01392 252356		
No part of this drawing & the design contained herein may be reproduced without the written consent of Wood & Wood International Signs Ltd		
DRAWING NO.		REV
GENERIC 01		A