



Contractor to check all Dimensions on site prior to ordering materials / commencing work.Do Not Scale from this Drawing - If in doubt then please ask




1 3D View Front Left

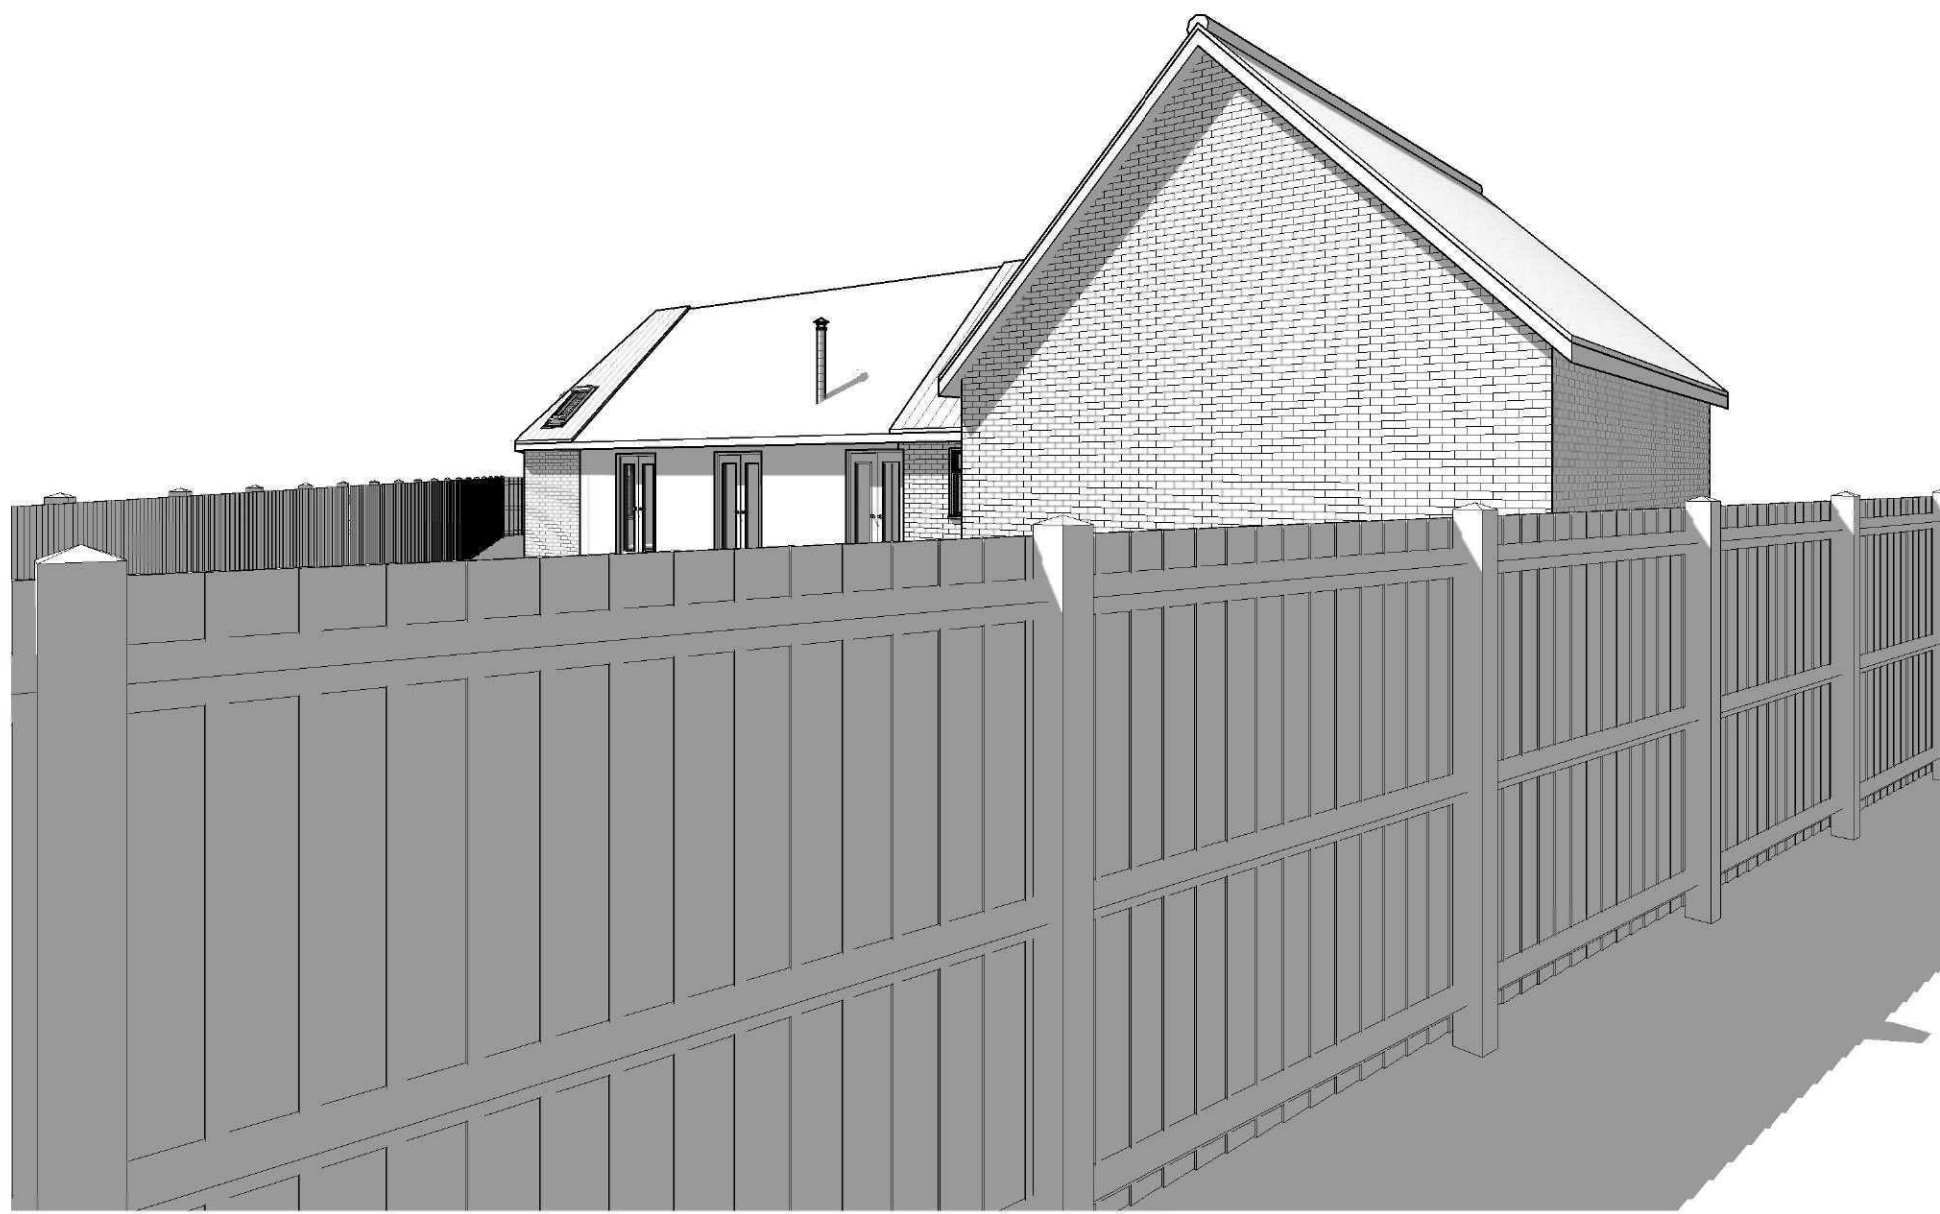

2 3D View Front Right

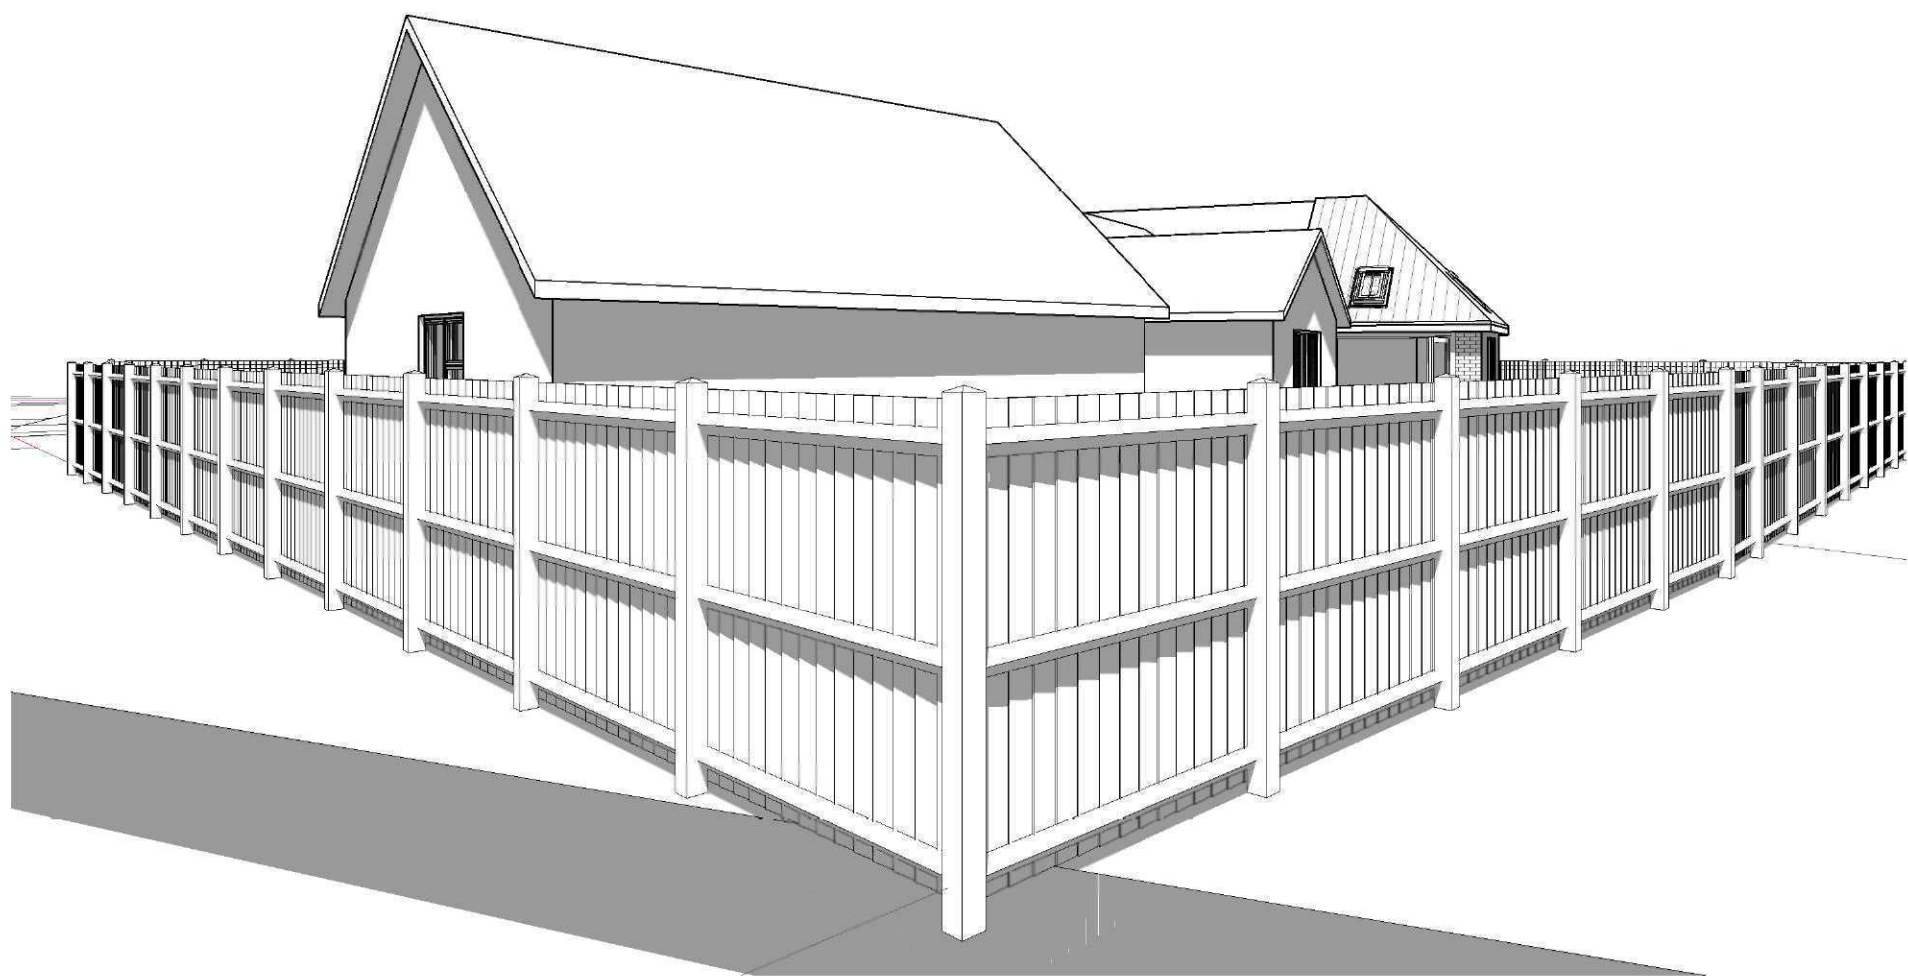

3 3D View Rear Left

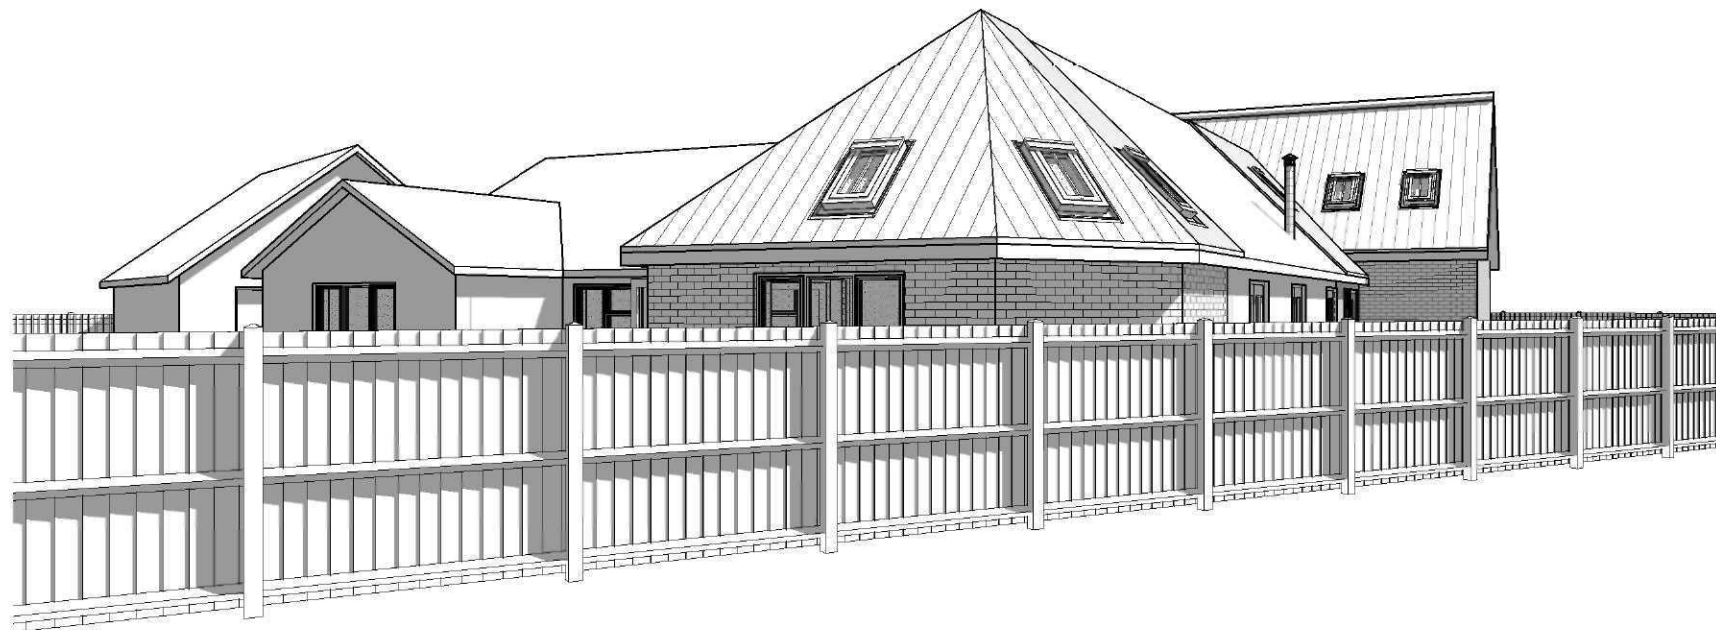

4 3D View Rear Right

Planning Issue Only

GENERAL CONDITIONS
Contractors are responsible for checking all dimensions on site when work commences and before ordering any materials. Any discrepancies should be brought to the attention of the Client for remedial action before commencing further.
All materials not specified to be of a standard suitable for the work proposed and be fit for purpose. All work to be in accordance with good building practise and all necessary BS codes for Workmanship on Building Sites.

C - 22.02.12 - General Amendments
B - 09.02.12 - General Amendments
A - 10.11.11 - General Amendments
Revisions

Client: **Mr T Allen**

Site: **Extension & Alterations to Existing Bungalow**

Drg Title: **3D Views**



"Treetops", The Raceground,
Spalding
PE11 3AP
Tel : 01775 768 921
e-mail: jason@remwaydesign.co.uk

Contract No	Drg No	Revision:
a1	2056	006 C