


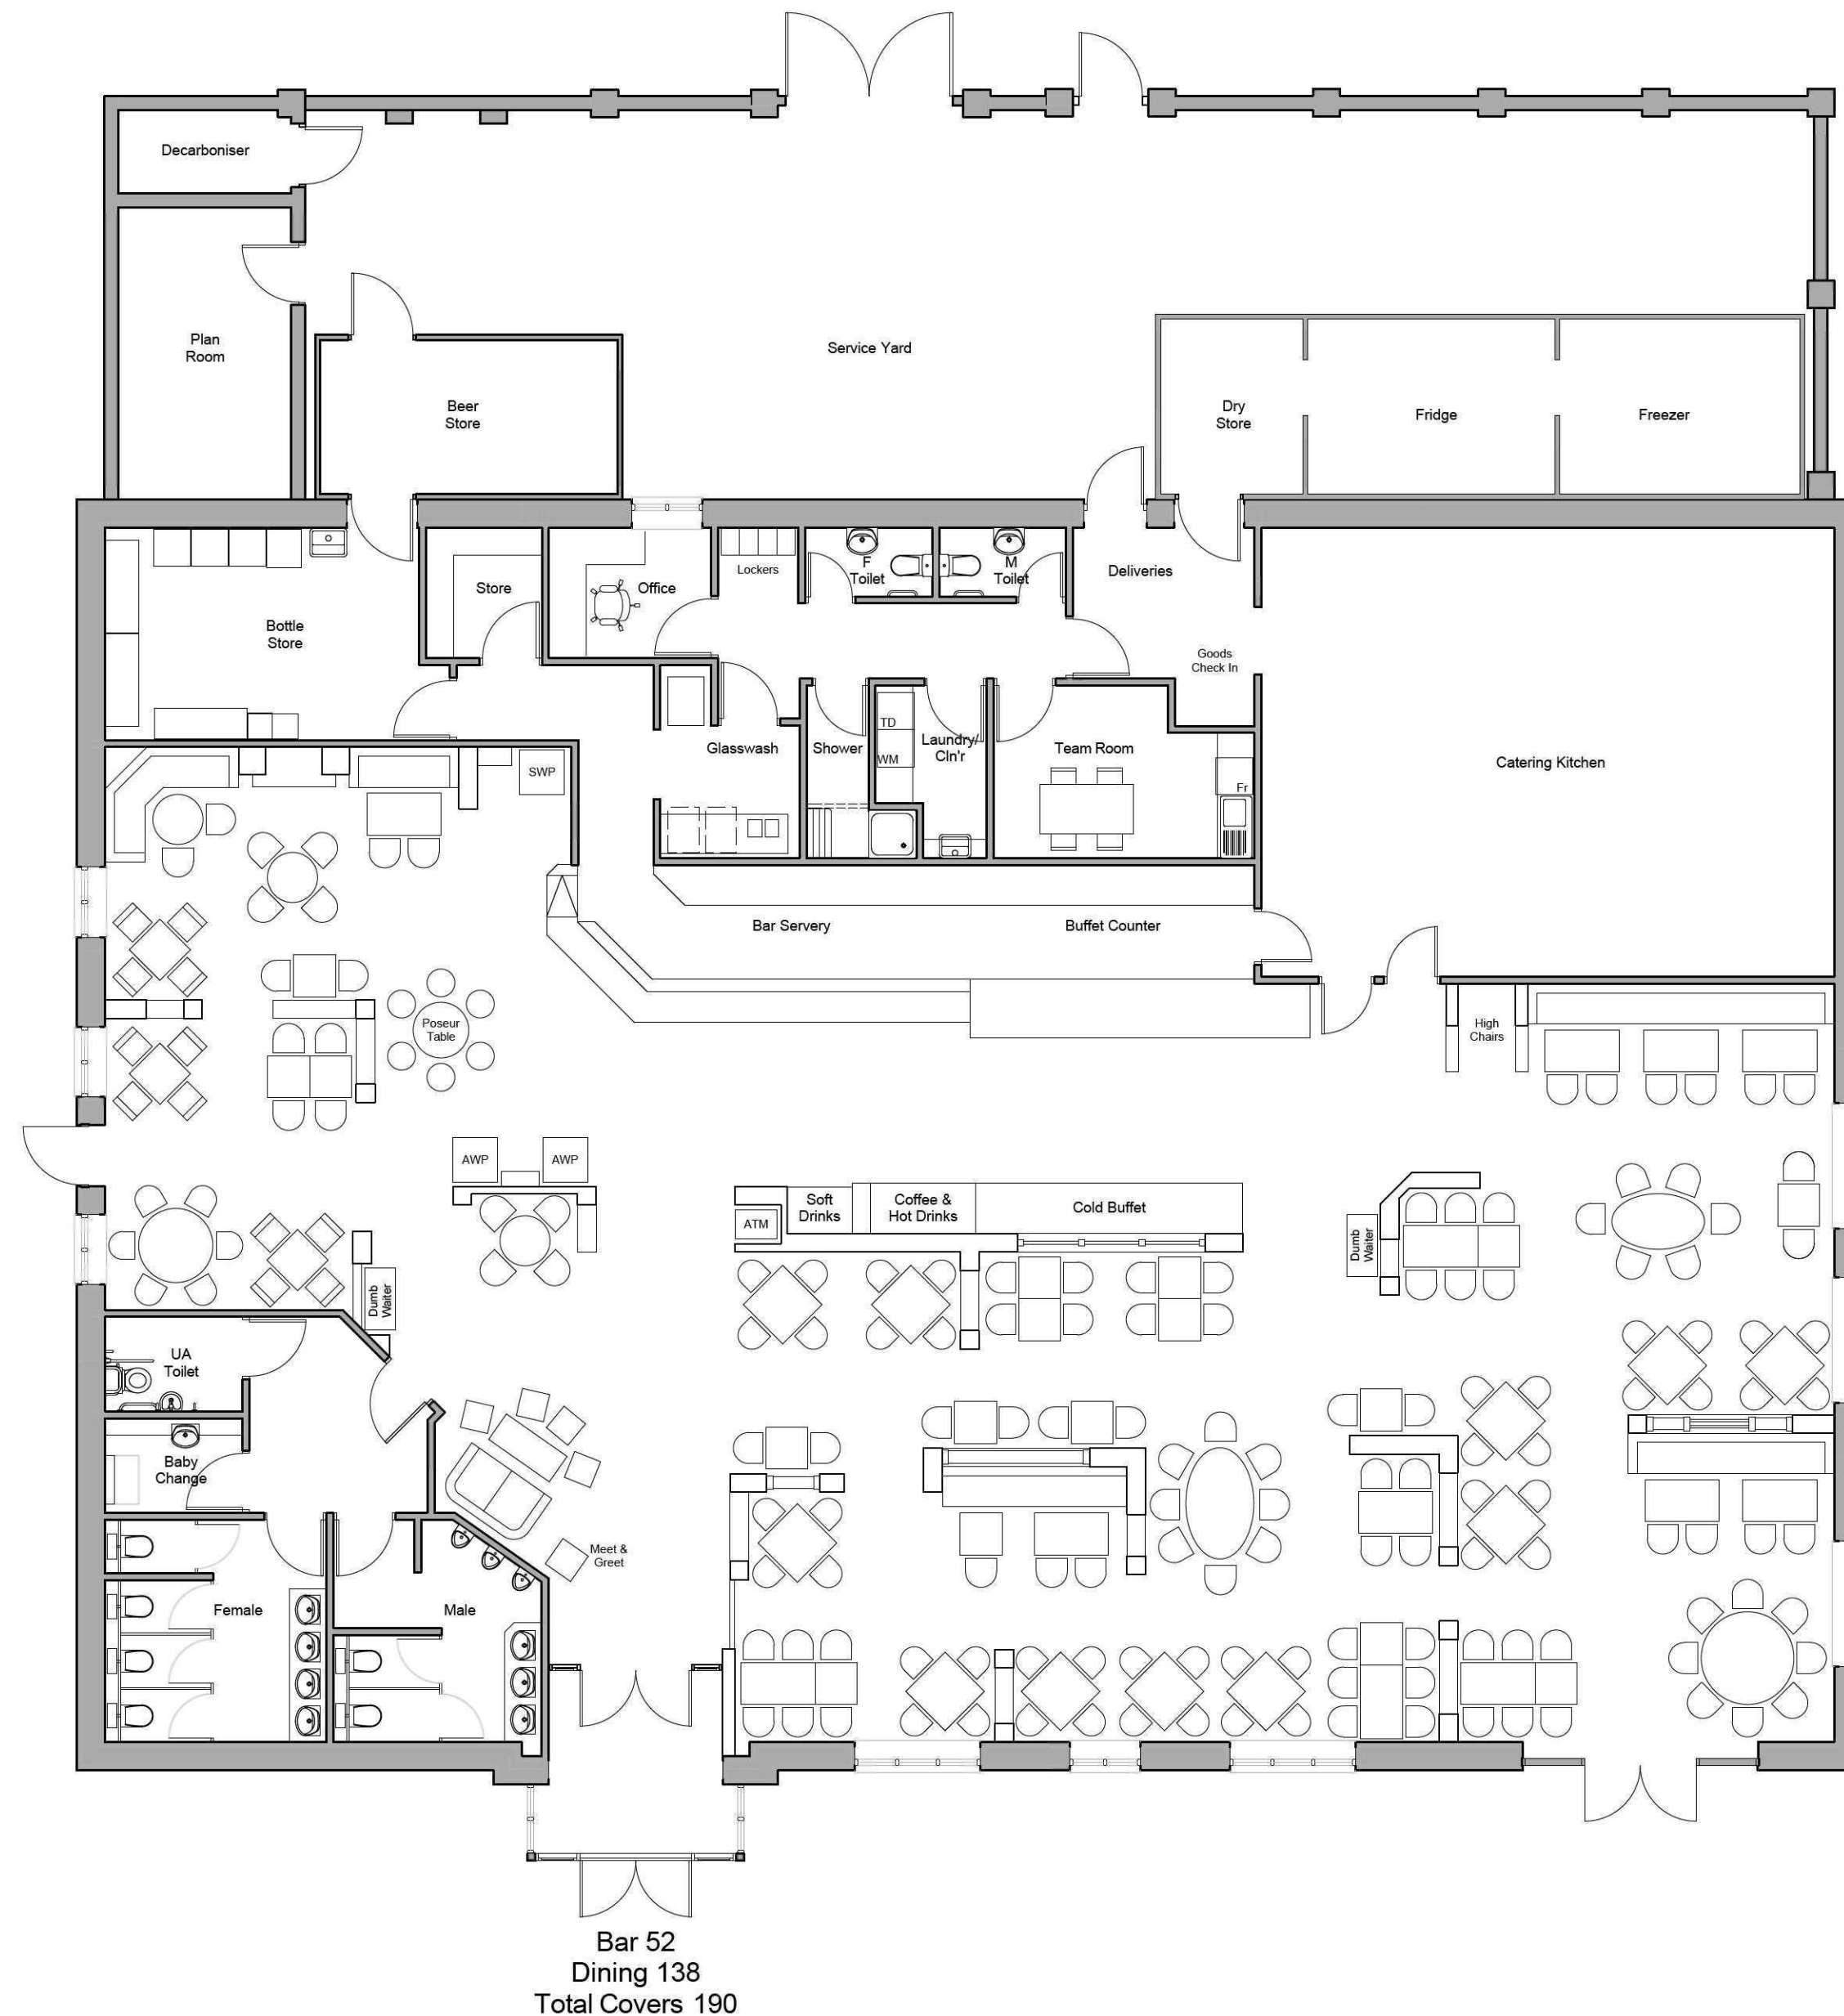

NOTE
All dimensions to be checked on site and any discrepancies to be notified prior to the commencement of work

Do not scale from this drawing

If in doubt ask

© arch-e-tech design limited

A	Building footprint amended	03/02/15	JFM
Rev	Revision Notes	Date	Initial

arch-e-tech
design ltd

Butterthwaite House
Jumble Lane
Ecclesfield
Sheffield, S35 9XJ

Tel: 0114 2451021 Email: admin@archetech.co.uk

client
WHITBREAD PLC

job title
BREWERS FAYRE & PREMIER INN LINCS GATEWAY SPALDING

drg title
BREWERS FAYRE PLANS

date	AUGUST 2013	drawn	JFM
------	-------------	-------	-----

scale	1:100	sheet	A2
-------	-------	-------	----

drwg no	1319/ 02A	rev	A
---------	-----------	-----	---