



NOTE
All dimensions to be checked on site and any discrepancies to be notified prior to the commencement of work

Do not scale from this drawing

If in doubt ask

© arch-e-tech design limited

Signage indicative only. Subject to separate planning application




Built example of solar shading proposed

- Forticrete Mini-Slate
- UPVC window frames in RAL 7024
- White silicon based through coloured render (2.5mm course)
Colour Ref: White
- Red-Brown Facing Brick



- Red-Brown Facing Brick Slips
- All rainwater products to be black plastic

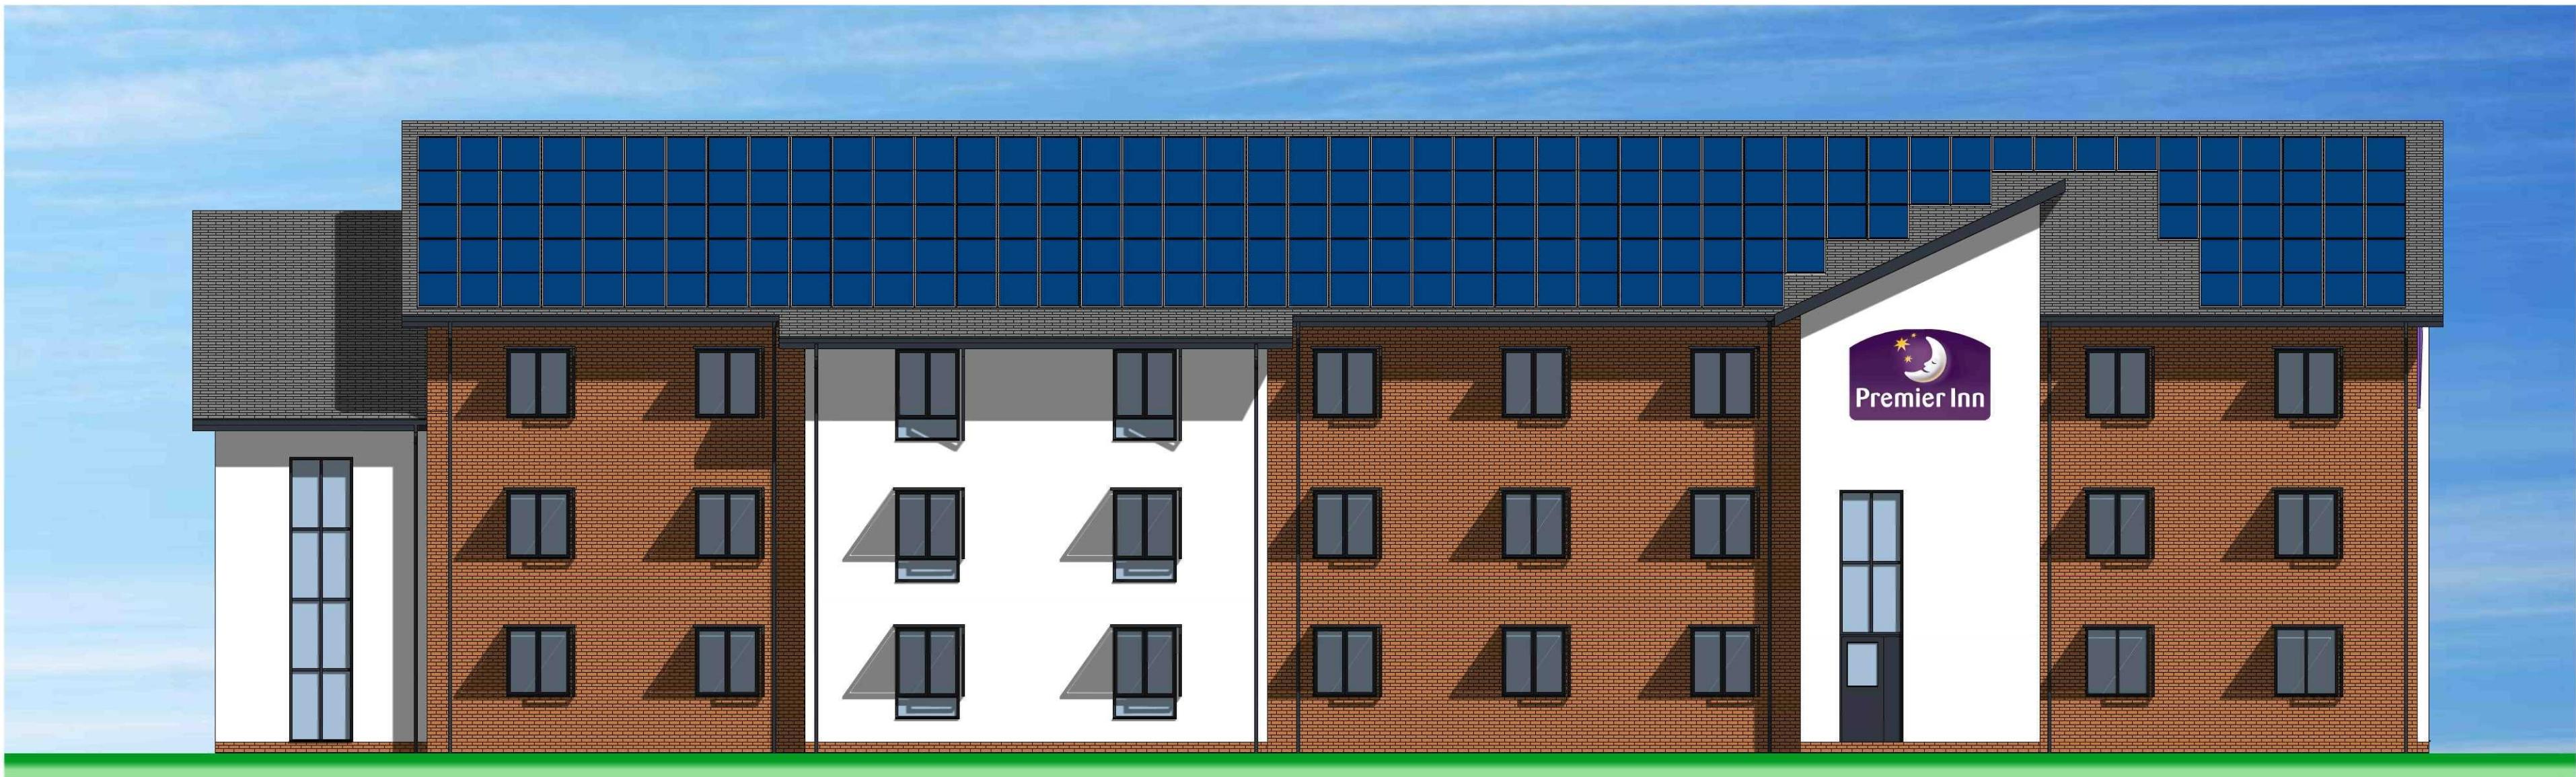

B	Solar shading & PV array added.	25/01/15	JFM
A	Materials amended	08/11/13	JFM
Rev	Revision Notes	Date	Initial

arch-e-tech
design ltd
Butterthwaite House
Jumble Lane
Ecclesfield
Sheffield, S35 9XJ
Tel: 0114 2451021 Email: admin@archetech.co.uk

client
WHITBREAD PLC

job title
BREWERS FAYRE & PREMIER INN
LINCS GATEWAY
SPALDING

drg title
PREMIER INN ELEVATIONS

date
AUGUST 2013

drawn
JMT

scale
1:100

sheet
A1

drvg no
1319/ 06B

rev
B