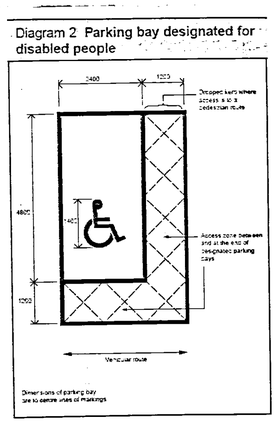


Diagram 2 **Parking bay designated for disabled people**

NOTE:
DISABLED PARKING BAYS TO BE IN ACCORDANCE WITH PART M - 1.18 A-E & DIAGRAM 2.

NORTH

TREES

bp - betula pendula (silver birch)

fs - fagus sylvatica (common beech)

proposed infill hedging to match existing species

LEGEND

trees to be removed

hedge to be removed

block paving - Marshalls Tegula Harvest

lighting to parking area (to match existing - see below)

existing lighting to drive




| REV. | | DATE |
|---|---|---|
| | APPROVED DOCUMENT M | NOV 04 |
| A | DISABLED PARKING BAYS AMENDED TO COMPLY WITH | |
| B | tarmac specified to drive, alterations to parking areas & landscaping proposals | JAN 05 |
| C | additional trees specified, as requested by development control | FEB 05 |
| D | company sign indicated | FEB 05 |
| E | grass bund indicated around sign | MAR 05 |


Fulney Hall
69 Holbeach Road,
Spalding, Lincolnshire,
PE12 6ER

Tel : 01775 716700
Fax : 01775 716715

Website: www.ashwoodhomes.co.uk

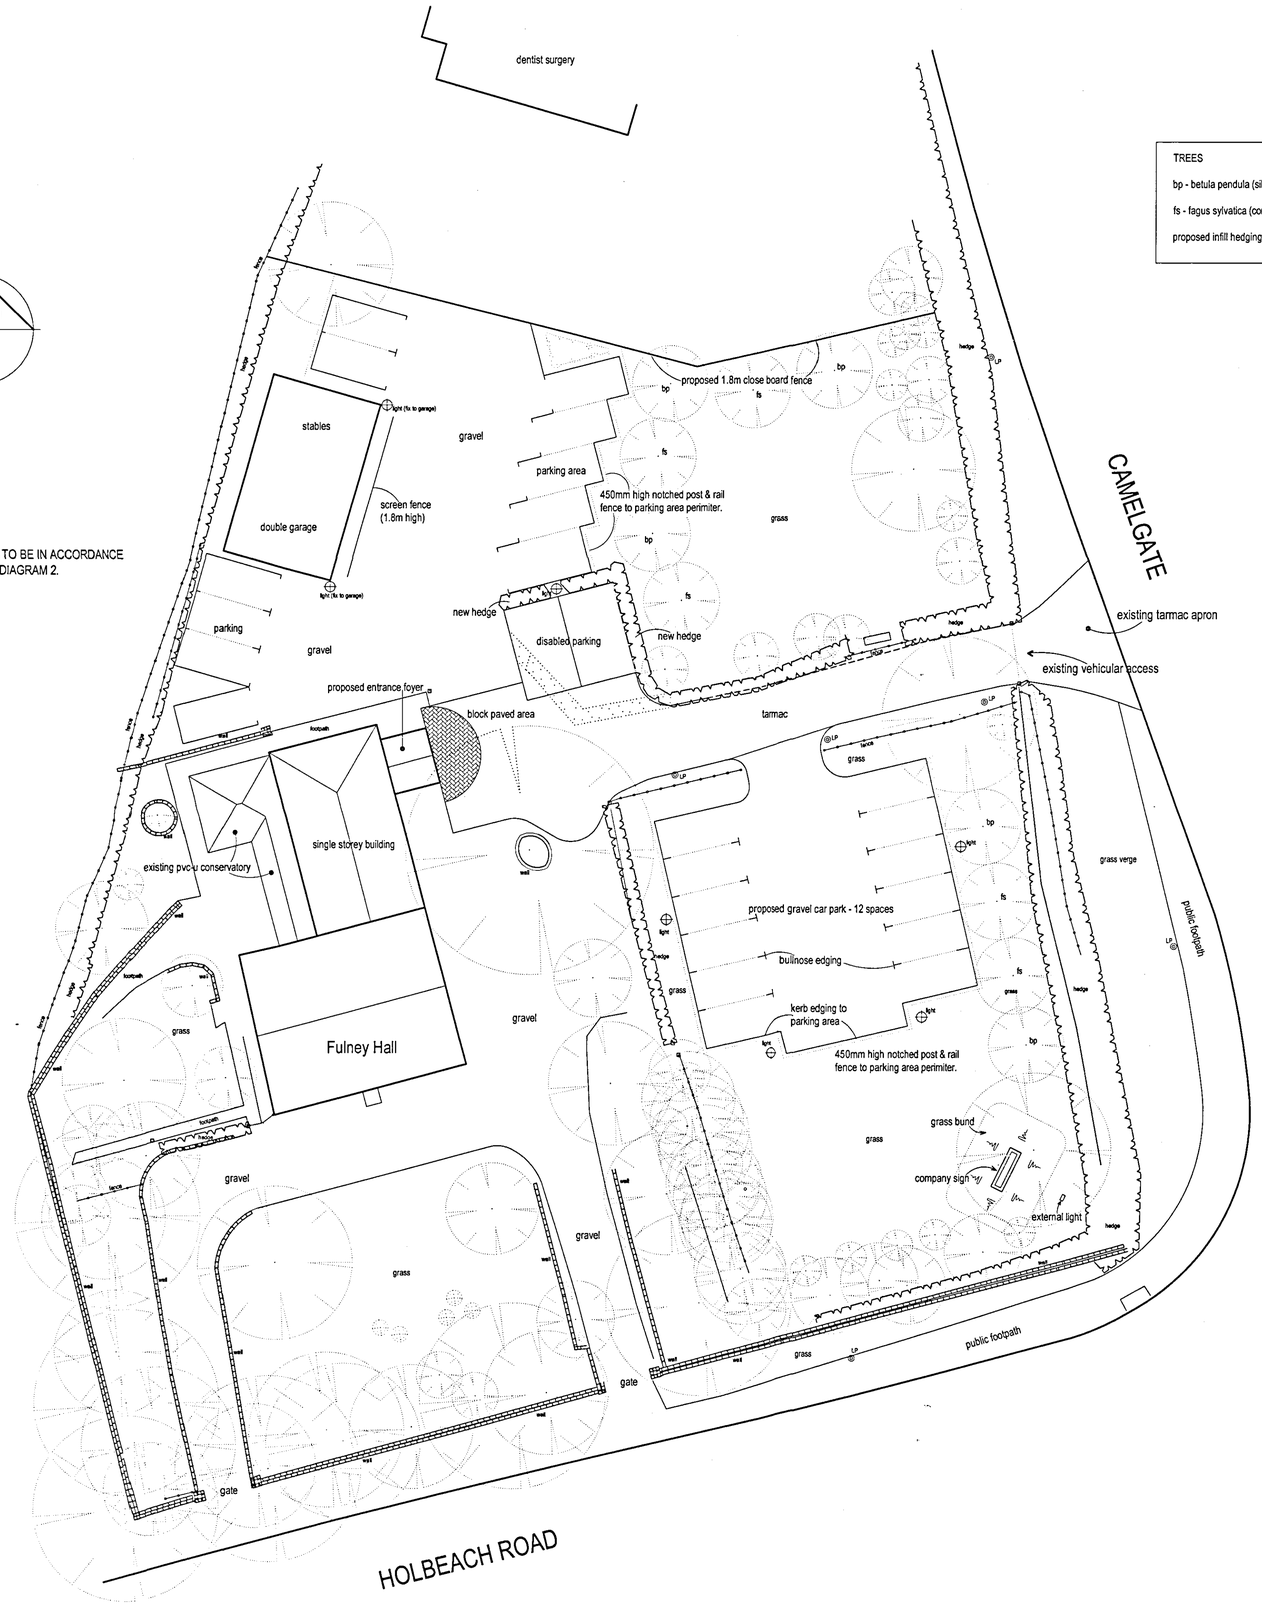
TITLE

PROPOSED CHANGE OF USE INTO OFFICE ACCOMMODATION AND EXTERNAL WORKS INCORPORATING CAR PARKING FACILITIES

SITE REF

FULNEY HALL, CAMEL GATE, SPALDING, LINCOLNSHIRE.

DRAWING

BLOCK PLAN

| DRAWN | DATE |
|---|---|
| MD | 10/04 |

| SCALE | DRG No |
|---|---|
| 1:200 | AH2405/01 E |