

PRELIMINARY DRAWING OF EAVES DETAIL E

(NOTE ALL DETAIL TO BE CONFIRMED/DESIGNED BY STRUCTURAL ENGINEER)

TYPICAL UNIT LENGTH 600MM LONG - 398KG

PREL


(NOTE ALL

TYPICAL U

SHDC
Planning & Development

2 1 JUL 2011

Ref:

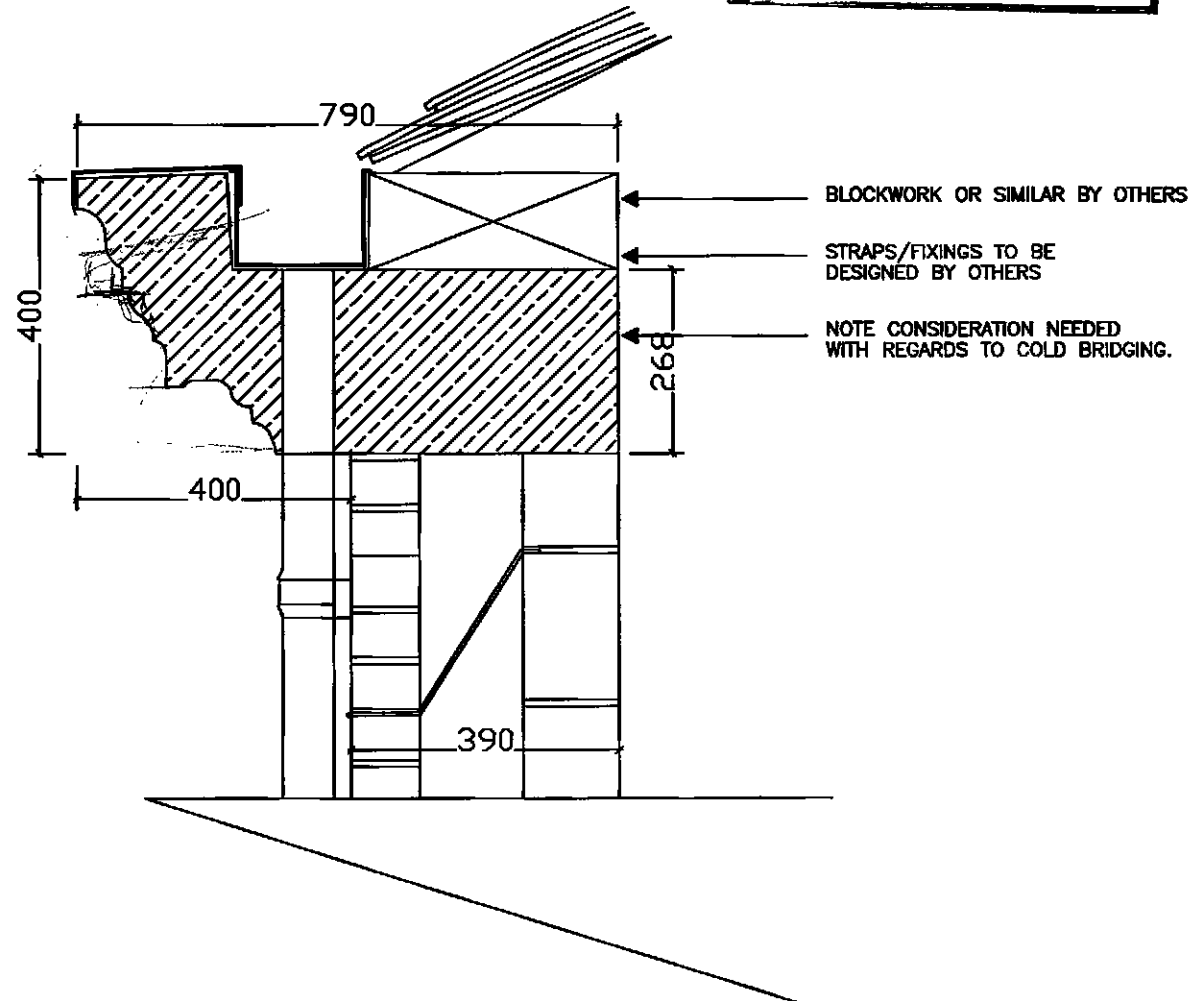

Rev	Date
PROJECT ELM TREE FARM	
CLIENT MR BOWMAN	
DRAWING TITLE EAVES DETAIL OPTIONS	
SCALE NOT TO SCALE	DRAWN BY LS
DRAWING No	DATE 06/07/11
LS-5927-22	
REVISION	
Haddonstone Ltd., The Forge House, East Haddon, Northampton NN6 8DB Telephone: (01804) 770711 Facsimile: (01804) 770027 www.haddonstone.co.uk E-Mail: info@haddonstone.co.uk	