



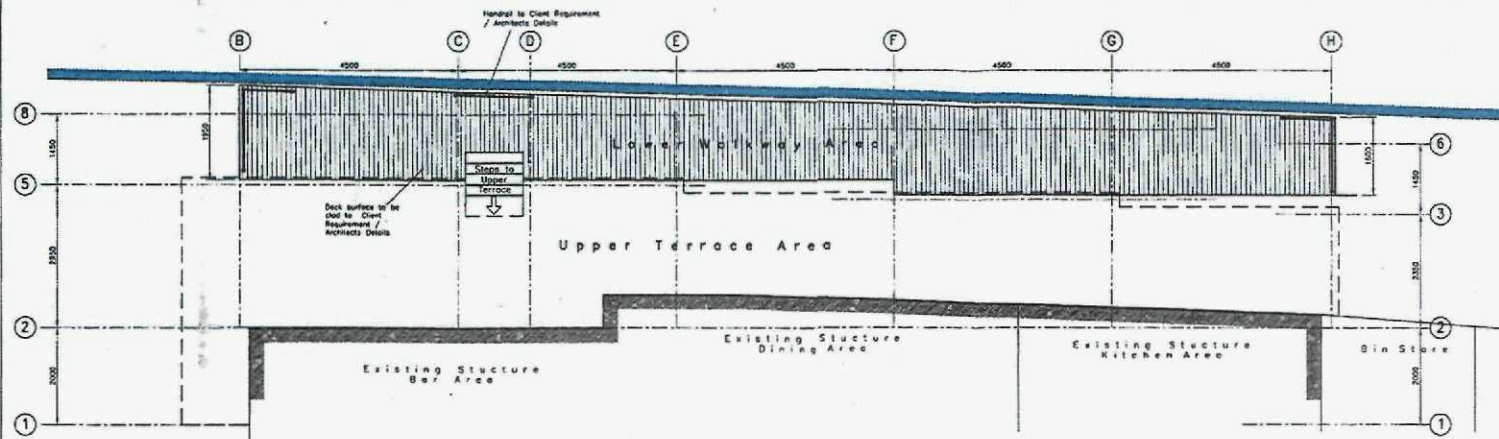

Proposed Lower Walkway General Arrangement (1:50)

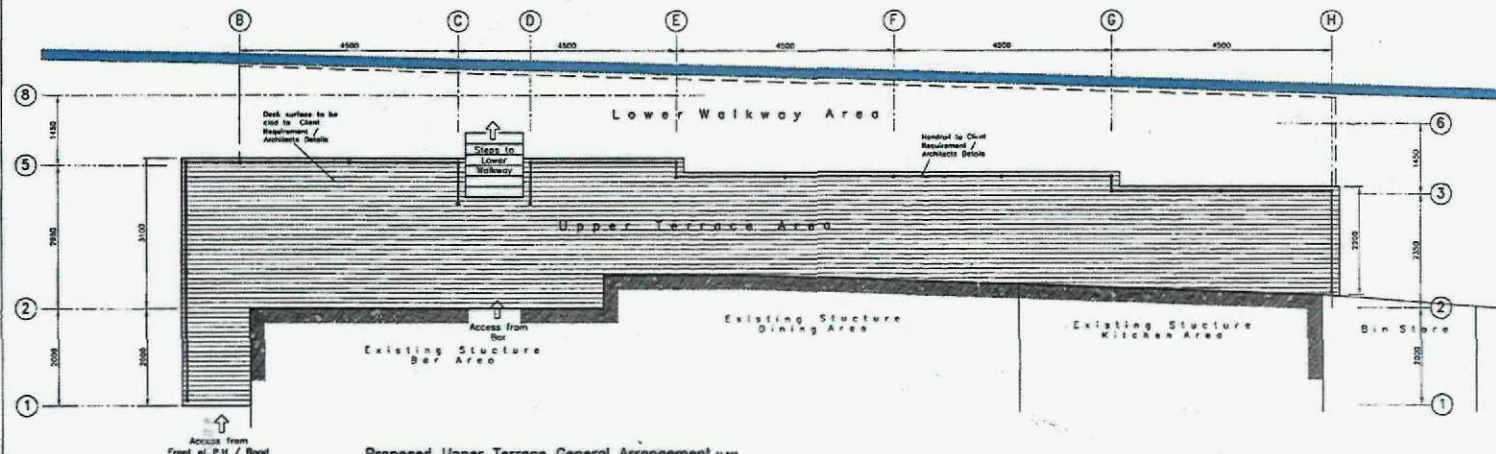

Proposed Upper Terrace General Arrangement (1:50)

NOTES - GENERAL:

Do not scale this drawing.

All dimensions are in mm unless noted otherwise.

All dimensions, details, components and assemblies shall be verified by the contractor prior to construction, manufacture or supply.

All materials, construction and details shown or implied by this drawing must comply with current British standards, codes of practice, planning / building regulations, H & SE legislation and clients particular specifications.

Conflicting information shown or implied shall be referred to JC Consultancy Ltd.

This drawing and the works depicted are the copyright of JC Consultancy Ltd and may not be reproduced without written permission.

This drawing must be read in conjunction with all engineers, architects and specialist drawings and specifications.

Survey drawings which form these feasibility details have been provided by others. We cannot guarantee the accuracy of any information issued by third parties.

Specialist works / Full Site investigations have not been carried out by JC Consultancy Limited. Therefore some information within these feasibility details may be based on interpretation and assumptions. The contractor should investigate and confirm all existing details. Any discrepancies should be reported to the engineer for comment prior to carrying out the works.

All foundation excavations must be inspected by the engineer and/or the Local Authority Building Control Officer prior to the pouring of the concrete.

All dimensions are to be checked by the contractor prior to carrying out the structural works.

This drawing must be read in conjunction with the specification notes enclosed at the rear of Consultation Package Ref JC1708-SC.

**PRELIMINARY ONLY
NOT FOR CONSTRUCTION**

Rev	Date	Drawn	Checked	Description
1	04/05/14	JCE	JCE	Issued For CLIENT / ARCHITECTS COMMENTS & APPROVAL

Drawing Status: **PRELIMINARY ONLY - NOT FOR CONSTRUCTION PURPOSES**

jc consultancy LTD
consulting structural & civil engineers

Registered Office:
Design House, Offshore Station,
Barton, Lincolnshire, PE21 7BL
T: 01533 317548
E: info@jcconsultancy.co.uk

Structural engineers
and engineers
surveying engineers
architectural engineers


Client:
THE MOORINGS P.H.

Contract:
**PROPOSED EXTERNAL DECK AND TERRACE AT:
THE MOORINGS P.H.,
123 COMMERCIAL RD, SPALDING, LINCOLNSHIRE.**


By Title:
**STRUCTURAL SCHEME - PLATFORM GENERAL
ARRANGEMENT & DETAILS - SHEET 2**

Drawn	Checked	Date	Scale	Rev
JLH	JCE	MAY 2014	1:50, 1:15, 1:10.	
Job Ref:	JC/14/03/1788	Drawing Ref:	1788-02	Rev:


© The copyright in this drawing is the property of JC Consultancy Limited. No part of this drawing may be reproduced without written permission.

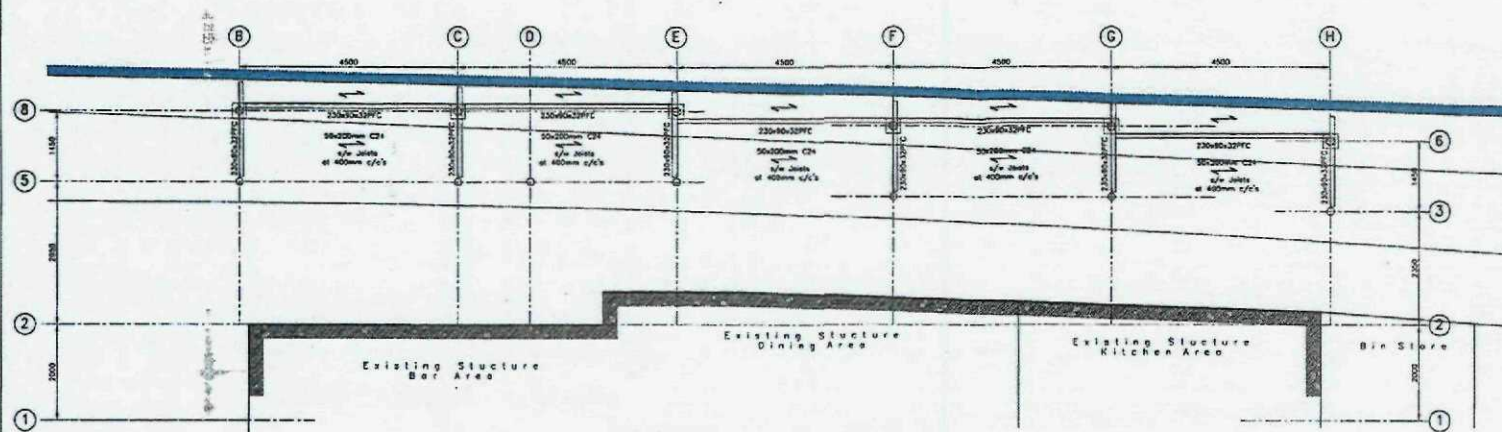


Proposed Lower Walkway Steelwork Arrangement (1:50)

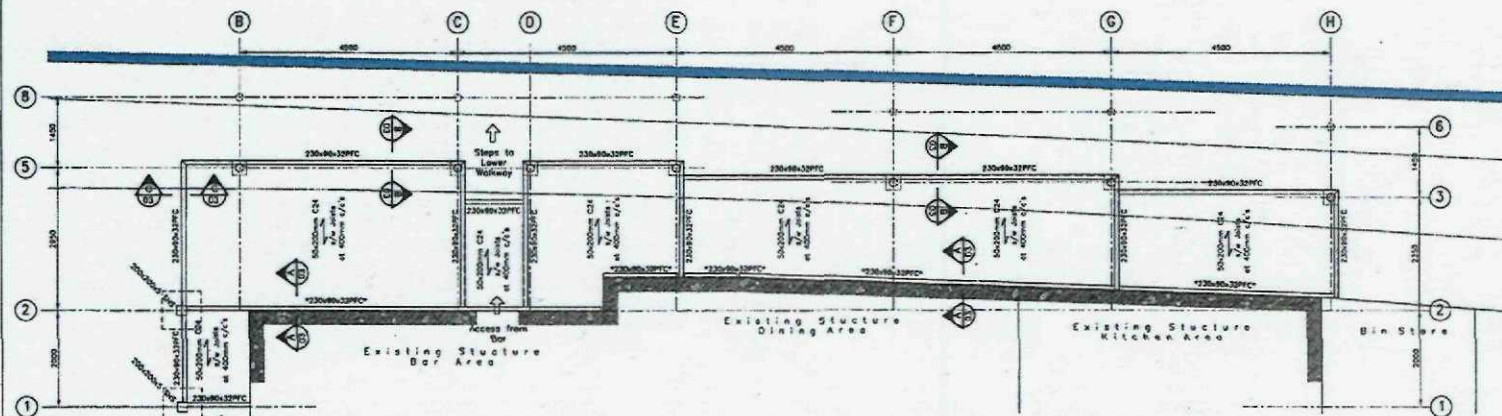


Proposed Upper Terrace Steelwork Arrangement (1:50)

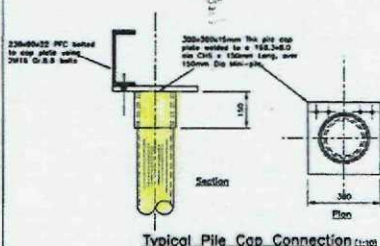


Typical Pile Cap Connection (1:10)

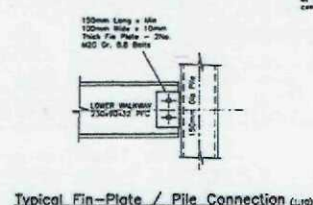


Typical Fin-Plate / Pile Connection (1:10)

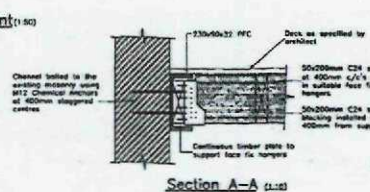


Section A-A (1:10)

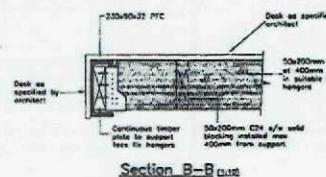

Section B-B (1:10)

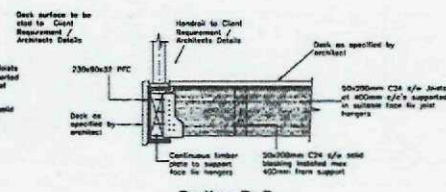

Section B-B (1:10) (Through Handrail post)

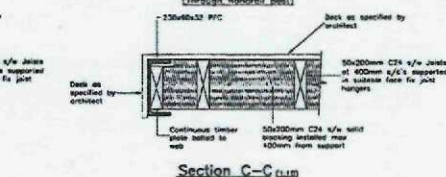

Section C-C (1:10)

NOTES - GENERAL

Do not scale this drawing.

All dimensions are in mm unless noted otherwise.

All dimensions, details, components and assemblies shall be verified by the contractor prior to construction, manufacture or supply.

All materials, construction and details shown or implied by this drawing must comply with current British standards, codes of practice, planning / building regulations, H & SE legislation and their subsequent modifications.

Conflicting information shown or implied shall be referred to JC Consultancy Ltd.

This drawing and the works depicted are the copyright of JC Consultancy Ltd and may not be reproduced without written permission.

This drawing must be read in conjunction with all engineers, architects and specialist drawings and specifications.

Survey drawings which form these feasibility details have been provided by others. We cannot guarantee the accuracy of any information issued by third parties.

Significant works / Full Site Investigations have not been carried out by JC Consultancy Limited. Therefore some information within these feasibility details may be based on interpretation and assumptions. The contractor should investigate and confirm all existing detail. Any discrepancies should be reported to the engineer for comment prior to carrying out the work.

All foundation excavations must be inspected by the engineer and/or the Local Authority Building Control Officer prior to the placing of the concrete.

All dimensions are to be checked by the contractor prior to carrying out the structural works.

This drawing must be read in conjunction with the specification notes enclosed at the rear of Calculation Package Ref JC1788-SC.

PRELIMINARY ONLY
NOT FOR CONSTRUCTION

Rev	1	2	
