


08 - Existing Ground Floor Schedule		
Name	Area	Perimeter
Conservatory	15.00 m²	20.2 m
Dining	12.15 m²	14.9 m
Entrance	5.30 m²	9.5 m
Kitchen	8.20 m²	12.0 m
Lounge	12.20 m²	14.9 m
Room	15.50 m²	16.7 m
Store	3.05 m²	7.0 m
Utility	5.95 m²	11.6 m
W.C	1.50 m²	5.3 m
Grand total: 9	78.85 m²	112.0 m

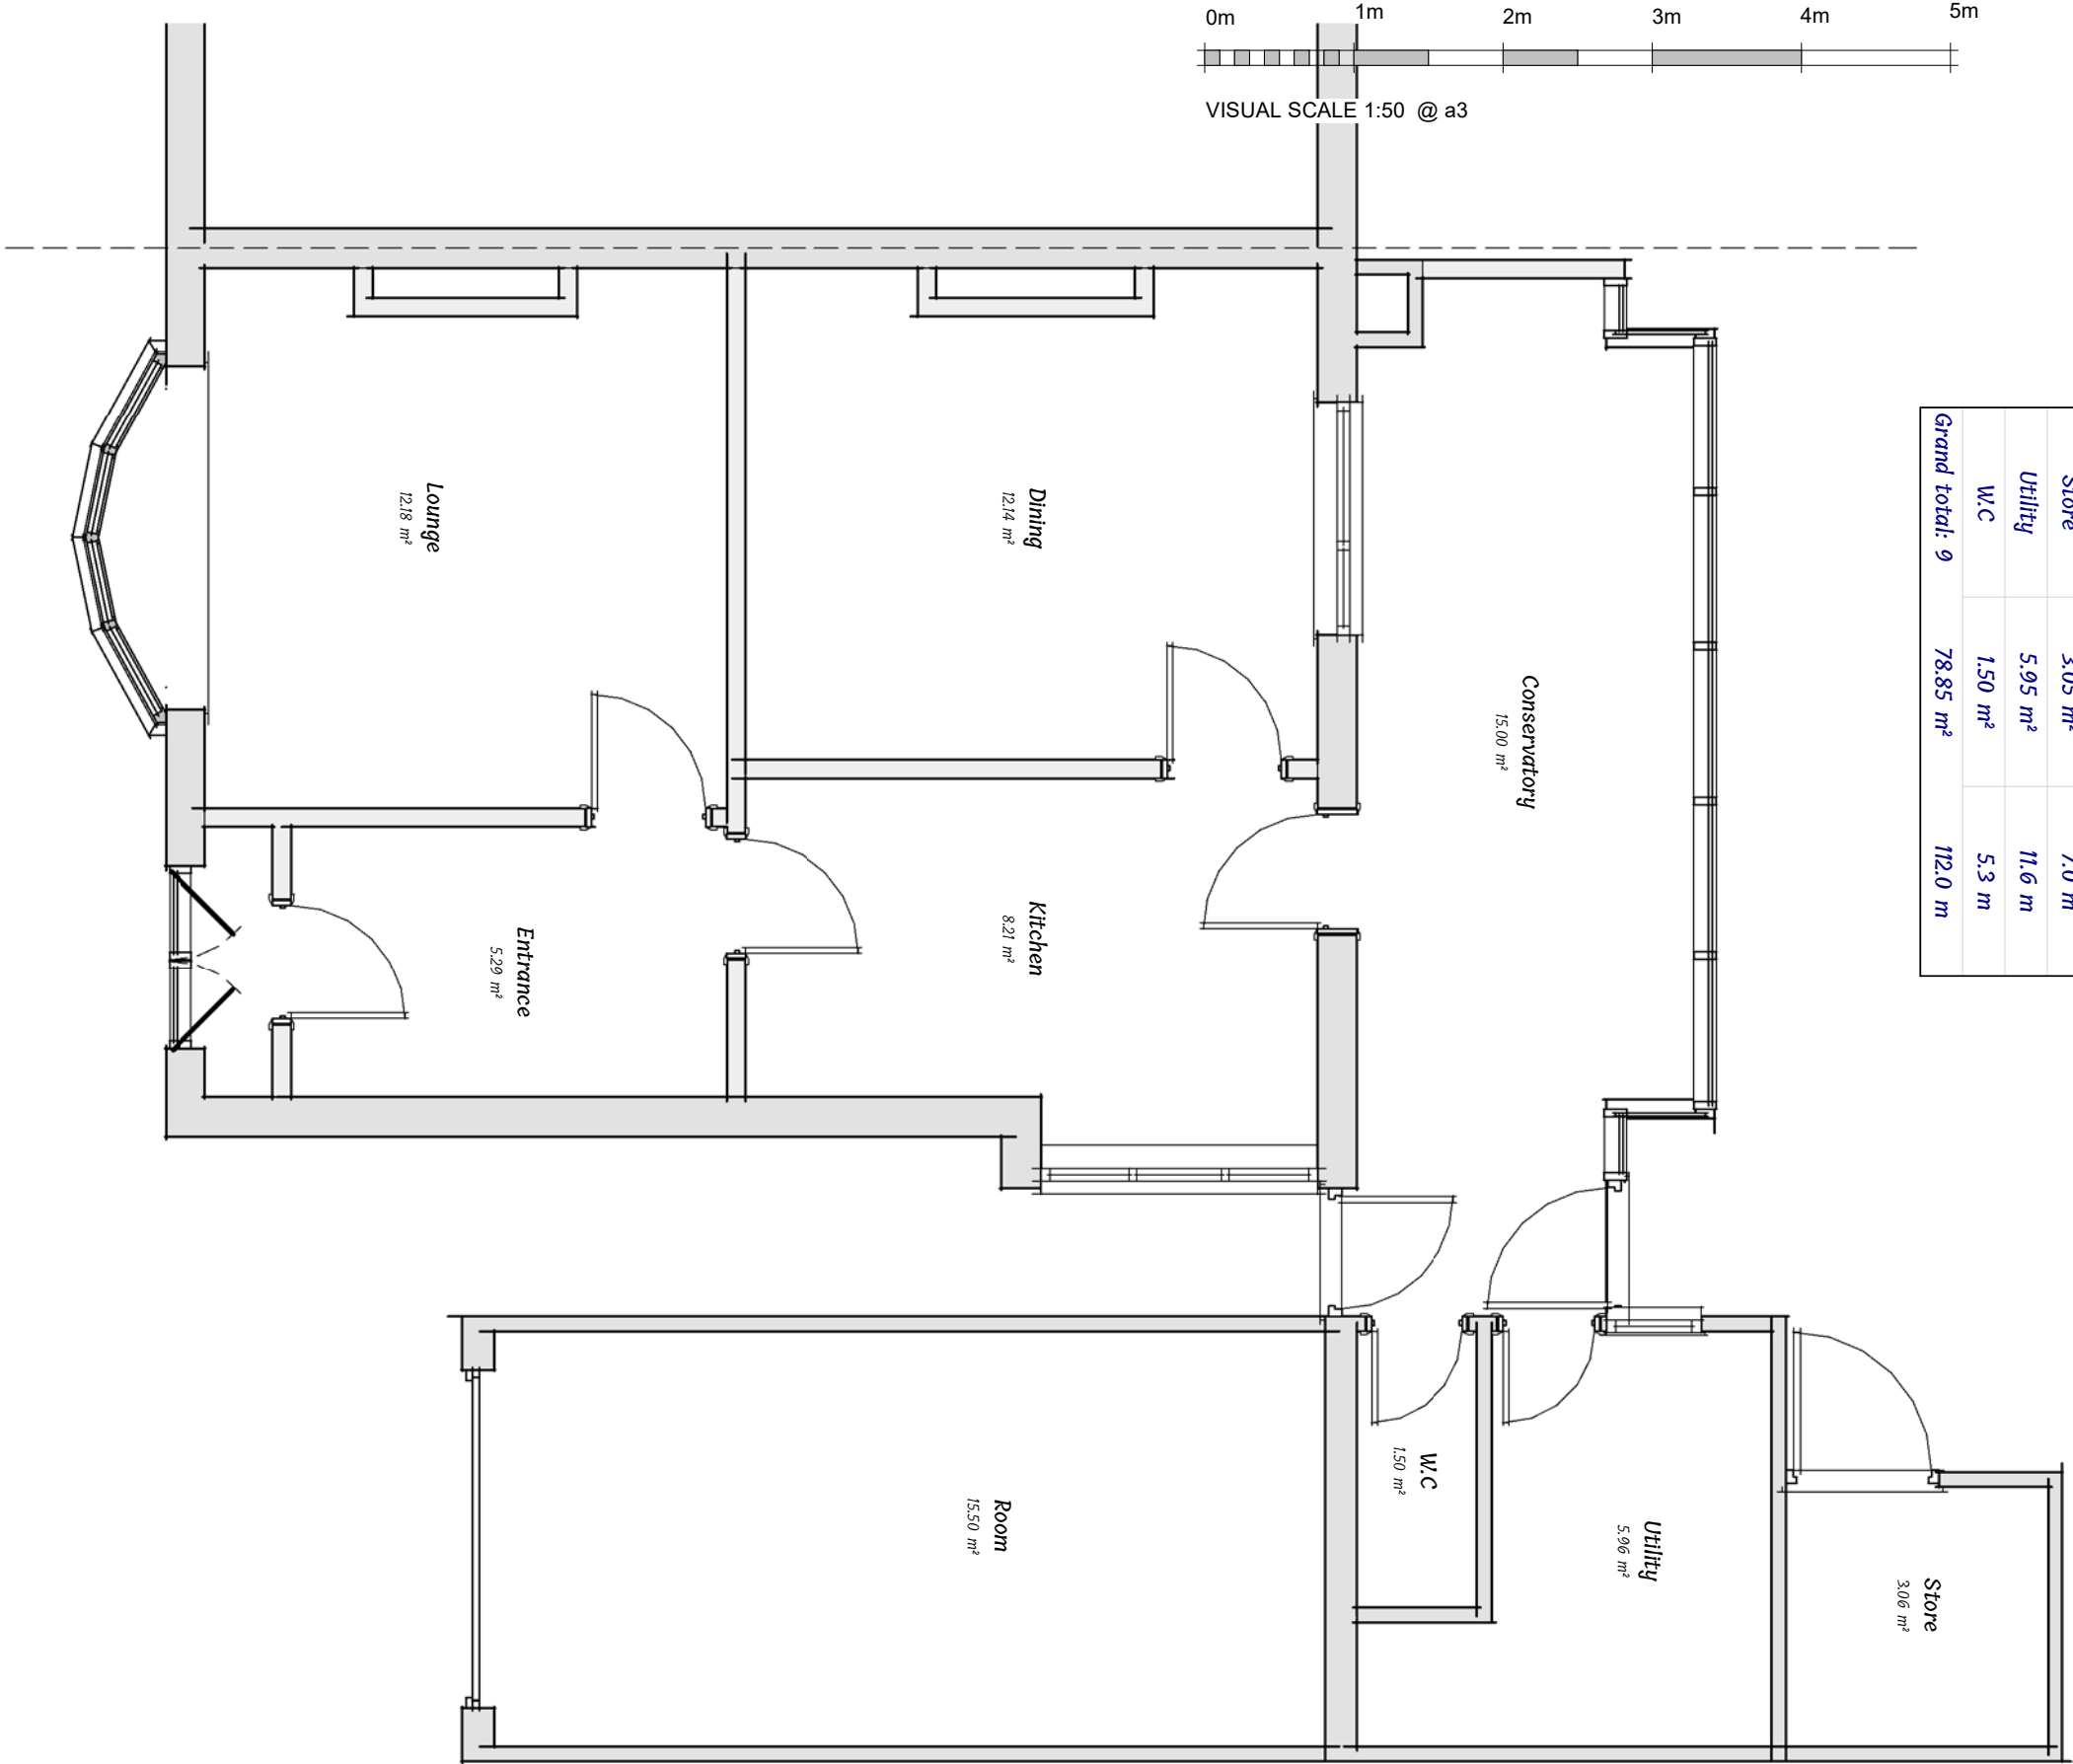

Existing GF Layout