





VISUAL SCALE 1:100 @ a3

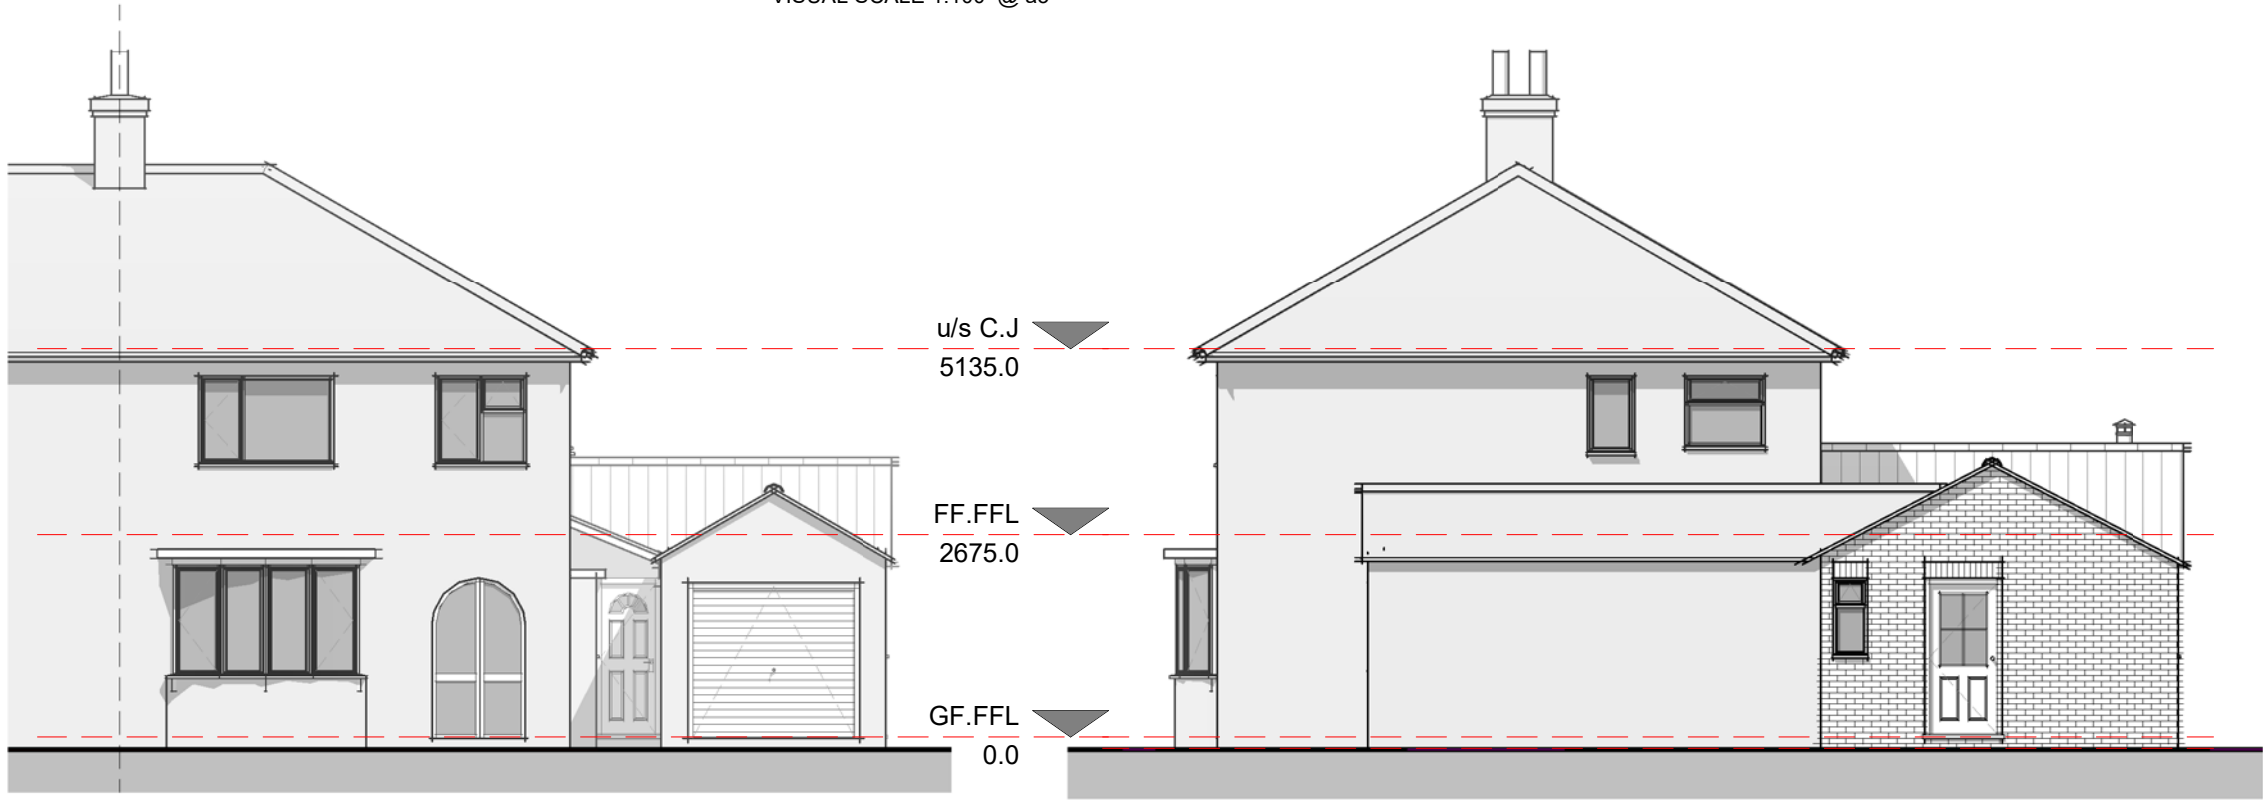


Elevation 01 – Front
1 : 100

Elevation 02 – Right
1 : 100

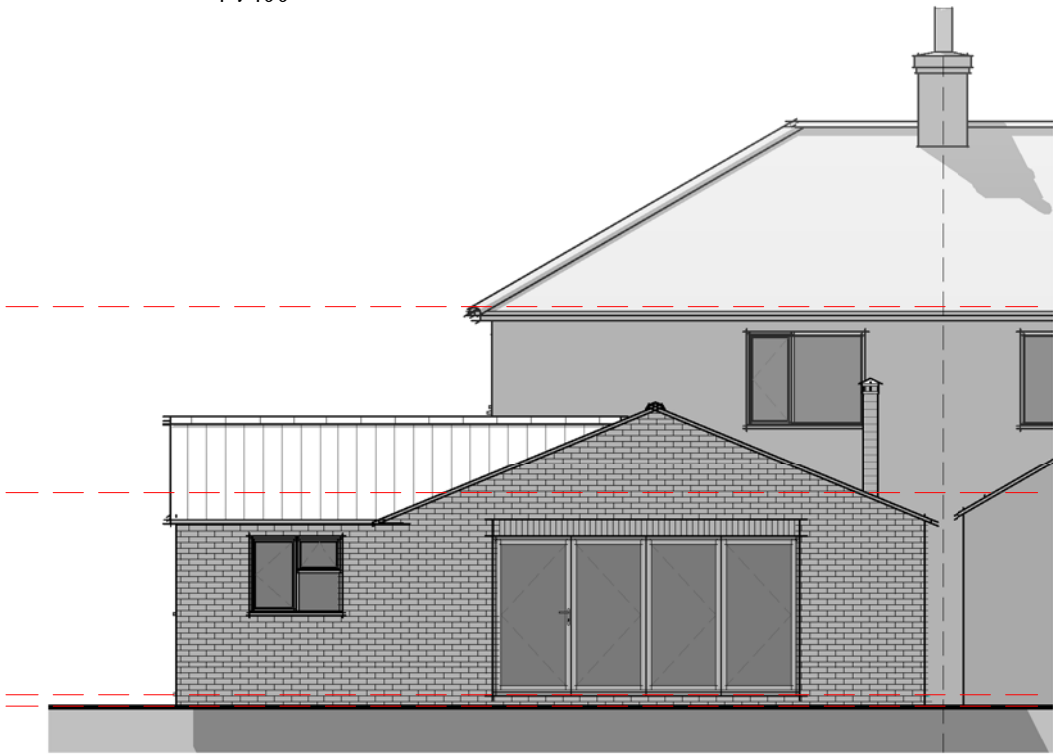

Elevation 03 – Rear
1 : 100

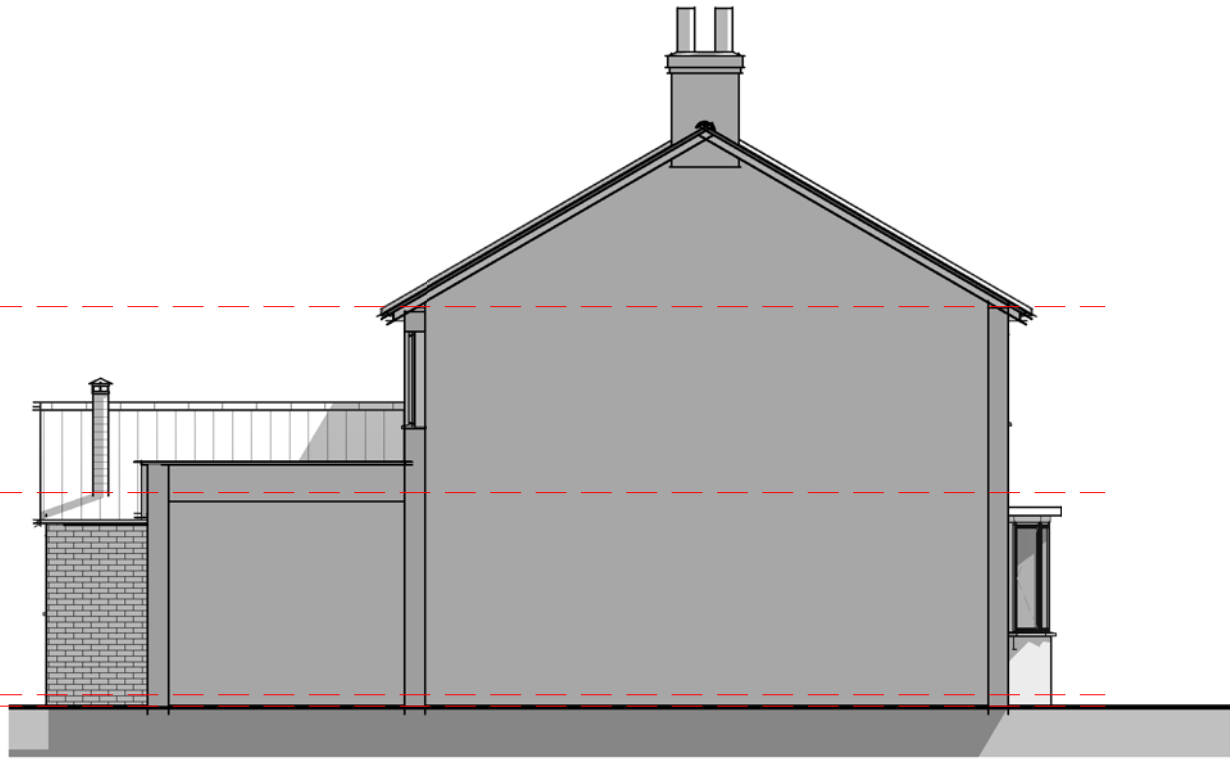

Elevation 04 – Left
1 : 100

Proposed Elevations

Drg No 2882 / 06 rev A



29 Matmore Gate | Spalding