


08 / 1 - Proposed Ground Floor Schedule			
Name	Area	Perimeter	
C.E.L	51.05 m²	32.0 m	
Utility / Bootroom	8.80 m²	12.0 m	
W.C	2.00 m²	6.6 m	
Grand total: 3		61.85 m²	50.7 m

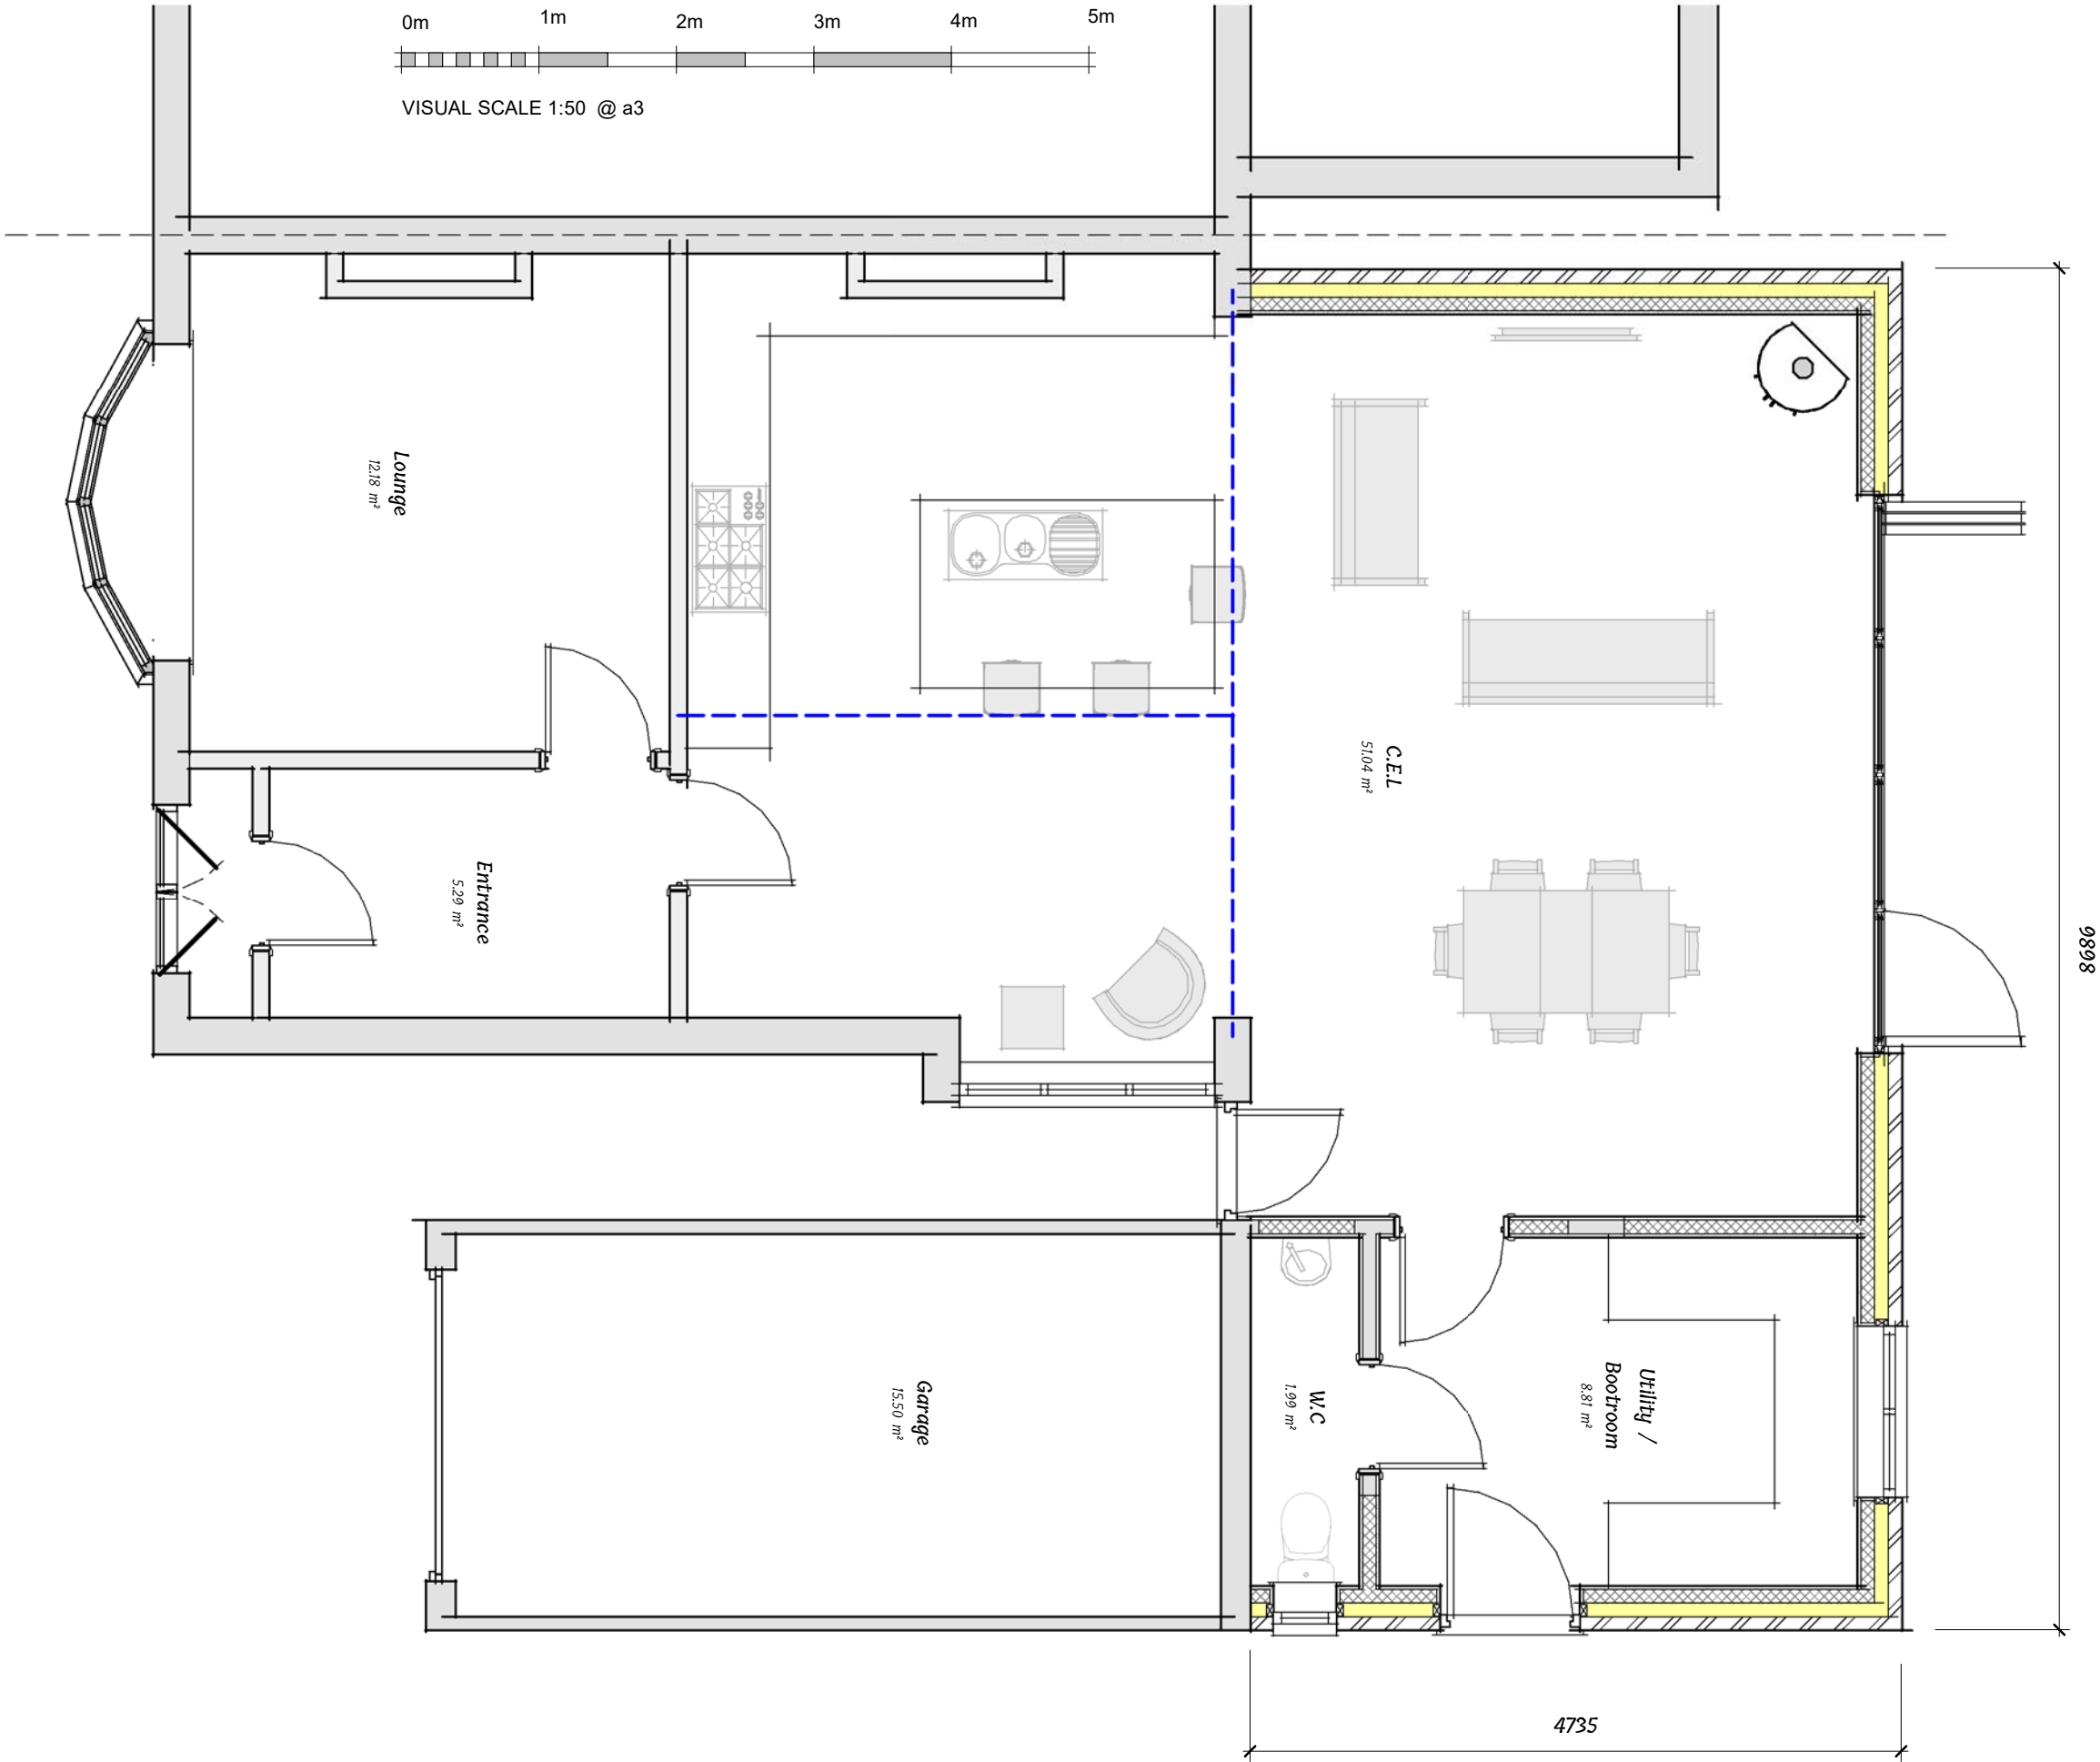

Proposed GF Layout

Drg No 2882 / 07 rev A

