
TACO BELL EQUIPMENT SCHEDULE

1. TILL WITH CASH DRAWER UNDER
2. STAND FOR DRINKS TOWER
2a. DRINKS TOWER
[redacted]
2c. ICE MACHINE
4. FRYER ELECTRIC
5a. HEATED CABINET (½ HEIGHT) LHS
5b. HEATED CABINET (½ HEIGHT) RHS
6. MONITOR
7. 1-COMPARTMENT PREP SINK
8. WASH HAND BASIN
8a. SPLASH GUARD
9. MOP SINK
10. RETHERMALIZER
11a. V-LINE (LEFT TO RIGHT)
11b. V-LINE (RIGHT TO LEFT)
12. INSECT KILLER

12a. WALK IN COOLER
12b. WALK IN FREEZER
13. BRITVIC SYRUPS RACK
14. MANAGERS OFFICE
15. FRY-RETHERM WORK STATION
17. ½ HEIGHT FREEZER LHS
[redacted]
18. FATSTRIPPA GREASE TRAP
19. DRINKS PLATFORM
20. ELECTRIC METER AND SWITCHGEAR
21. MOP WORKSTATION/RACK
[redacted]
22a. LOW PROFILE FRY DUMP
23. UNDER COUNTER CUP HOLDER
[redacted]
26. EXTRACT HOOD
27. BOILER/HOT WATER CYLINDER

31. 4 CHANNEL FRIES HOLD TIMER
32. BRITVIC DRINKS COOLER
33. S/S RACKING
33a. COLDROOM RACKING
33b. S/S SHELVING
34. BRITVIC UNDERCOUNTER FRIDGE
34a. UPRIGHT BOTTLE FRIDGE
36. CLAM SHELL GRILL
37. CHEESE MELTER
38. REVERSE OSMOSIS
39. 3-COMP SINK
[redacted]
42. BUN HOT WATER MACHINE
32. COUNTER
46. LOCKERS
47. WORKTOP
58. S/S DIVIDING WALL

59. S/S TABLE
60. TABLE FOR RICE COOKER
61. RICE COOKER
62. MOP RACK
65 SWITCHES
80b. EXTENSION FOR FRY DUMP 150x900mm
112. CASH TILL REGISTER CABINET
113. FROZEN DRINKS MACHINE
120. DATA/NETWORK CABINET

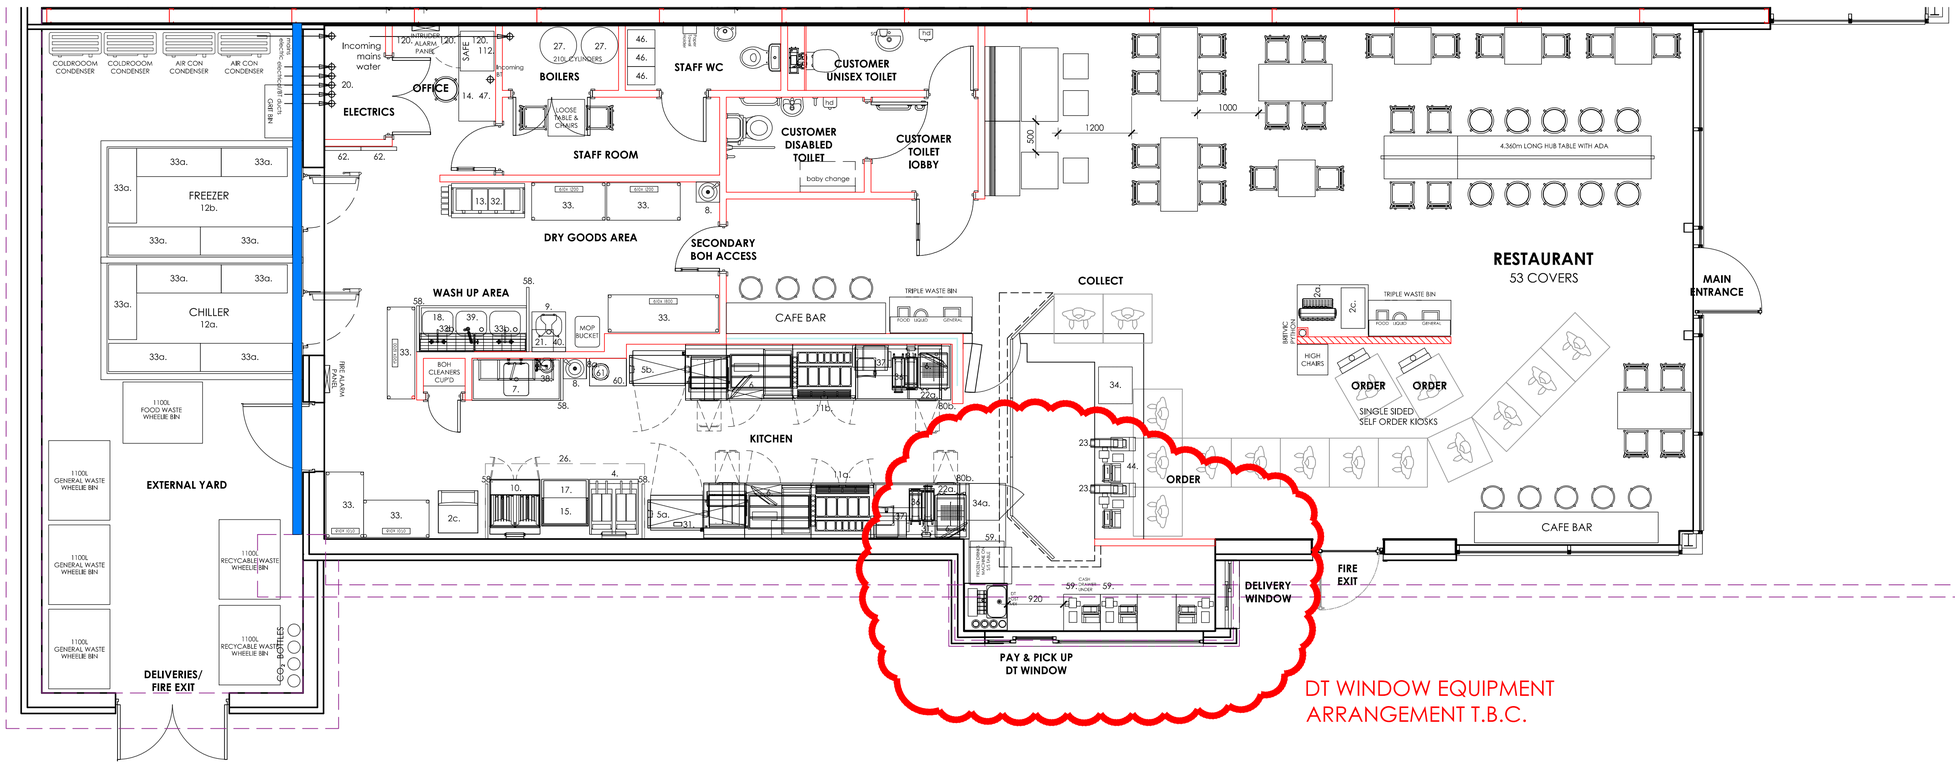

proposed general arrangement

scale - 1:50 @ A1

GIA - 193.8m² / 2086ft²

FOR TACO BELL APPROVAL

© copyright 2020

This drawing and the copyrights and patents therein are the designer's property and may not be used or reproduced - only under contract. All rights reserved.

ALL DIMENSIONS TO BE CHECKED ON SITE.

DO NOT SCALE FROM THIS DRAWING EXCEPT FOR THE PURPOSES OF LOCAL AUTHORITY PLANNING

rev	date	description
A	25-01-21	updated DT pod to make delivery window workabkle

Frank Belshaw
Building Surveyors Limited

wheatley springs barn, wheatley lane road, barrowford, nelson, lancashire, BB9 6QS.
tel no. (01282) 699668, fax no. (01282) 602447.

TACO BELL

store address
SPALDING
APPLE GARAGE SERVICE STATION
SPALDING
PE12 6FY

client: **TACO TIME LIMITED**

drawing title
PROPOSED
GENERAL ARRANGEMENT

drawn by	checked	date
PAY	----	26/03/20
store no.	scale	
0000	1:50 @ A1	

Drawing no.	FB ref.	revision
0000/2020/T100	2018/112	A