


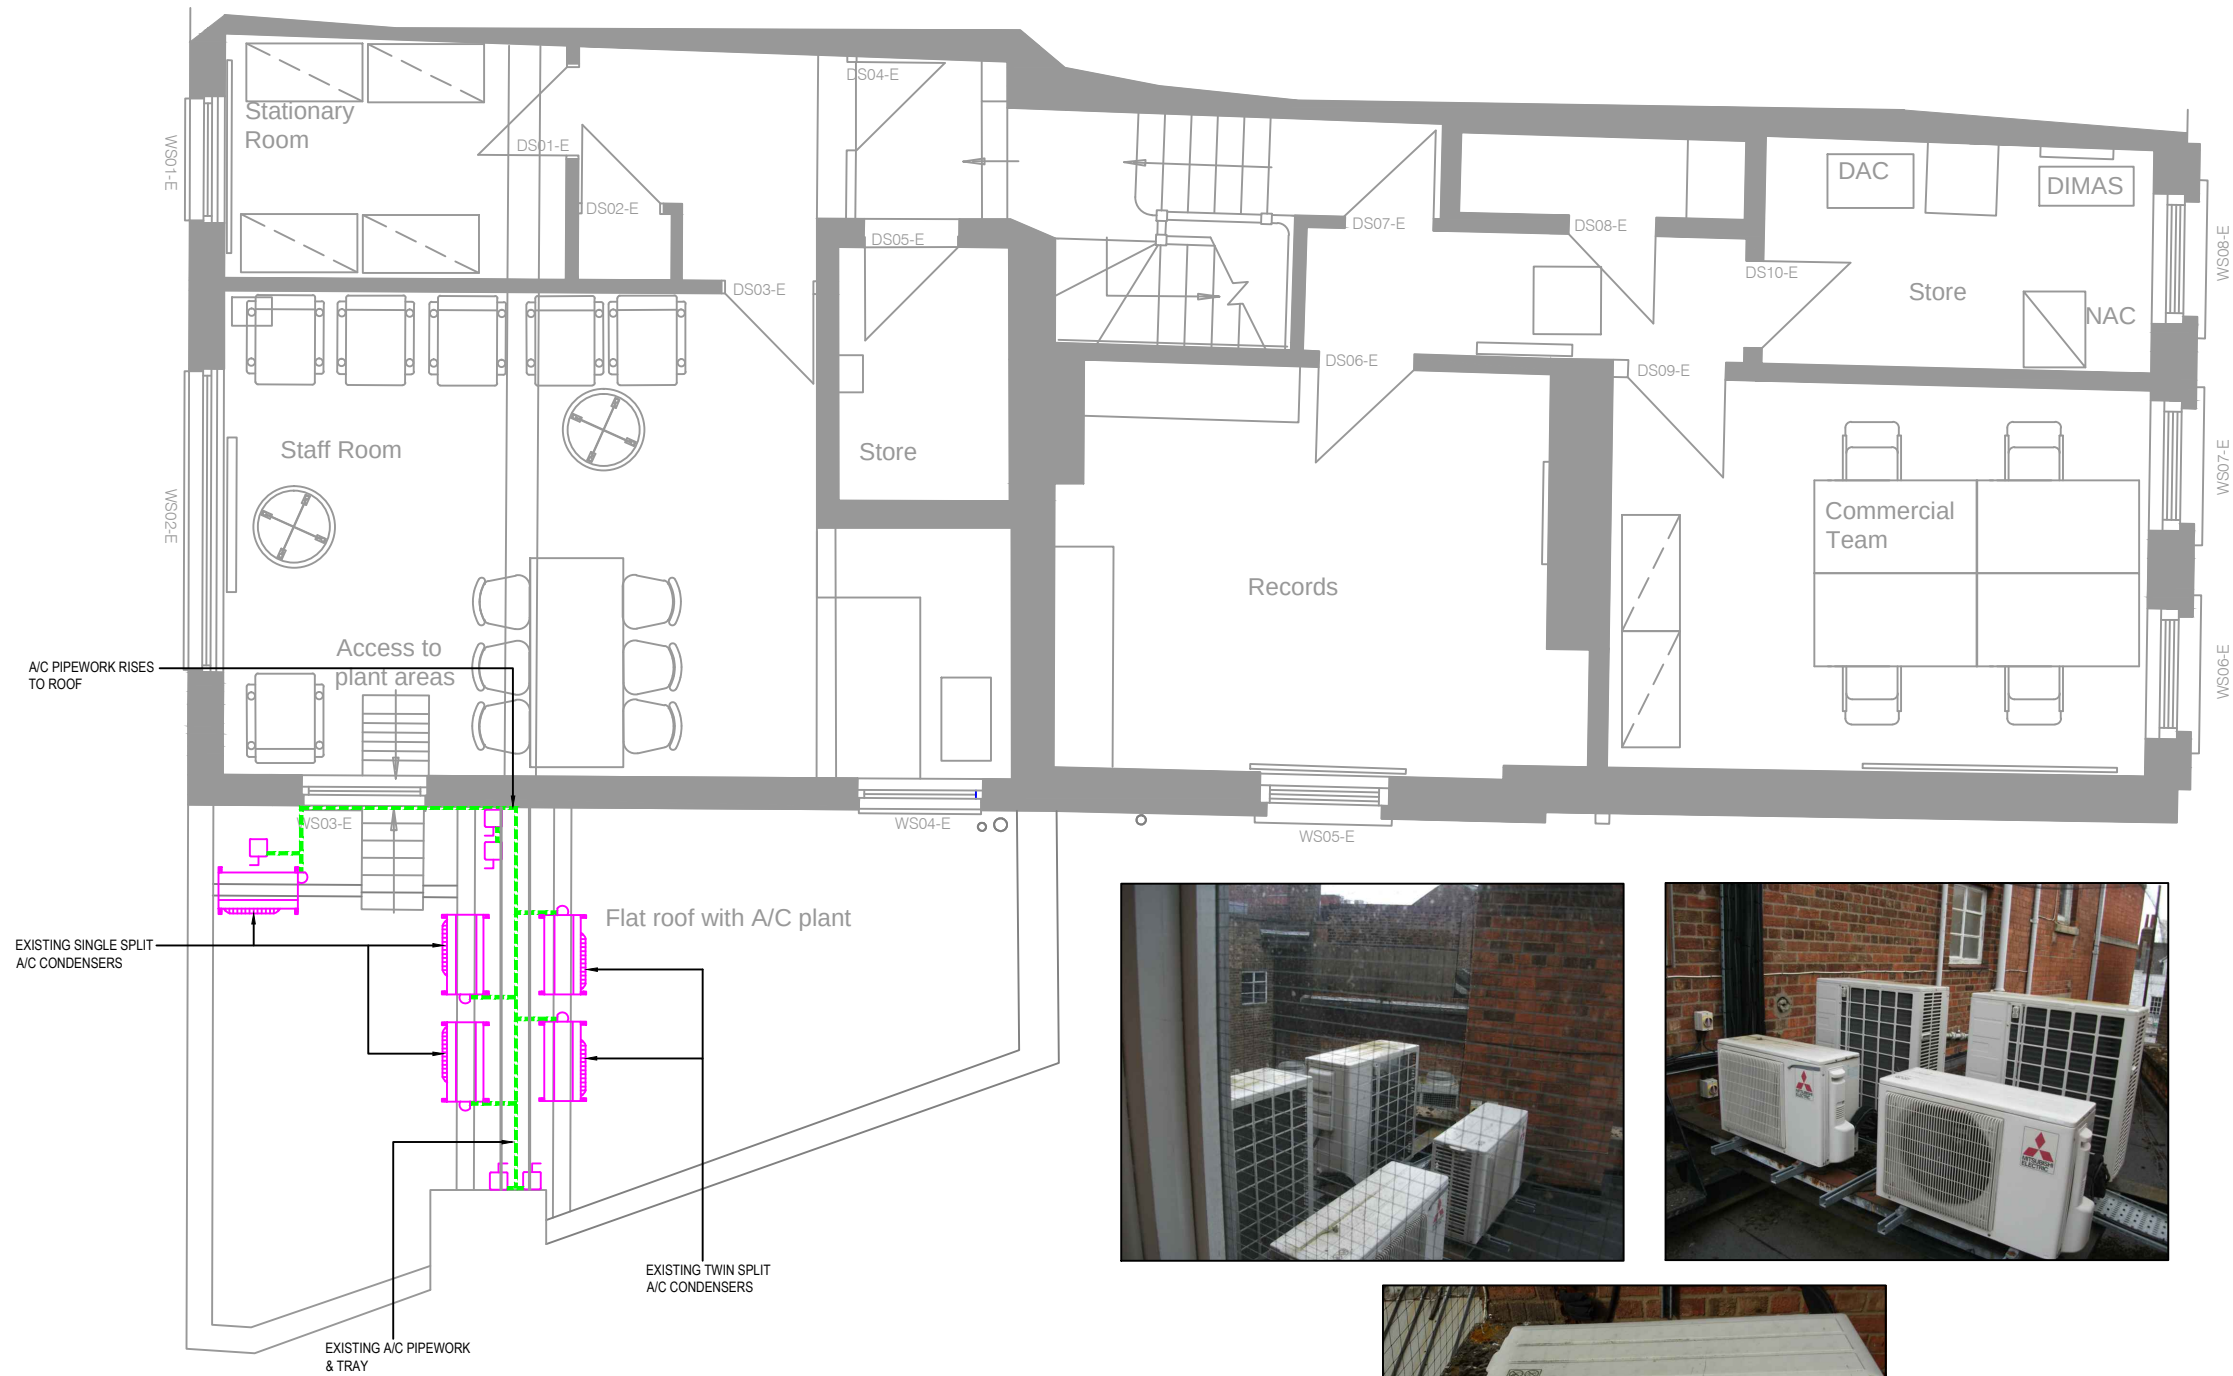

A/C PIPEWORK RISES TO ROOF

EXISTING SINGLE SPLIT A/C CONDENSERS

EXISTING A/C PIPEWORK & TRAY

EXISTING TWIN SPLIT A/C CONDENSERS

Flat roof with A/C plant



SYMBOL KEY	
	SINGLE PHASE ISOLATOR

DRAWING STATUS

CONTRACTOR'S PROPOSAL

CONSULTANT



R. J. STEARN LIMITED
Mechanical & Electrical Services
32 Vincent Avenue, Regent Business Park, Crownhill, Milton Keynes, MK9 0AB
Tel: 0845 034 6420 Office Mobile: 07711 258 818 E: rjstearn@rjstearn.com

CLIENT



CONTRACTOR



ARCHITECT Axis Architecture

PROJECT
HSBC Spalding
PIN No. - 4033

DRAWING TITLE
Second Floor Roof
Existing A/C Condenser Layout

DRAWING No. RJS-4033-SM1

REVISION -

REV	DETAILS	DRN	CHK	DATE
-	CONTRACTORS PROPOSAL ISSUE	AB	RL	24.02.15

DATE	09.02.15	JOB No.	041764
SCALE	1:30 @ A1	1:60 @ A3	
DRAWN BY	AB	CHECKED BY	xx

© THIS REMAINS THE COPYRIGHT OF R.J. STEARN LTD AND MAY NOT BE REPRODUCED IN WHOLE OR IN ANY PART WITHOUT PRIOR WRITTEN PERMISSION. DO NOT SCALE FROM THIS DRAWING. WORK TO FIGURED DIMENSIONS ONLY.