
North.
(Indicative)

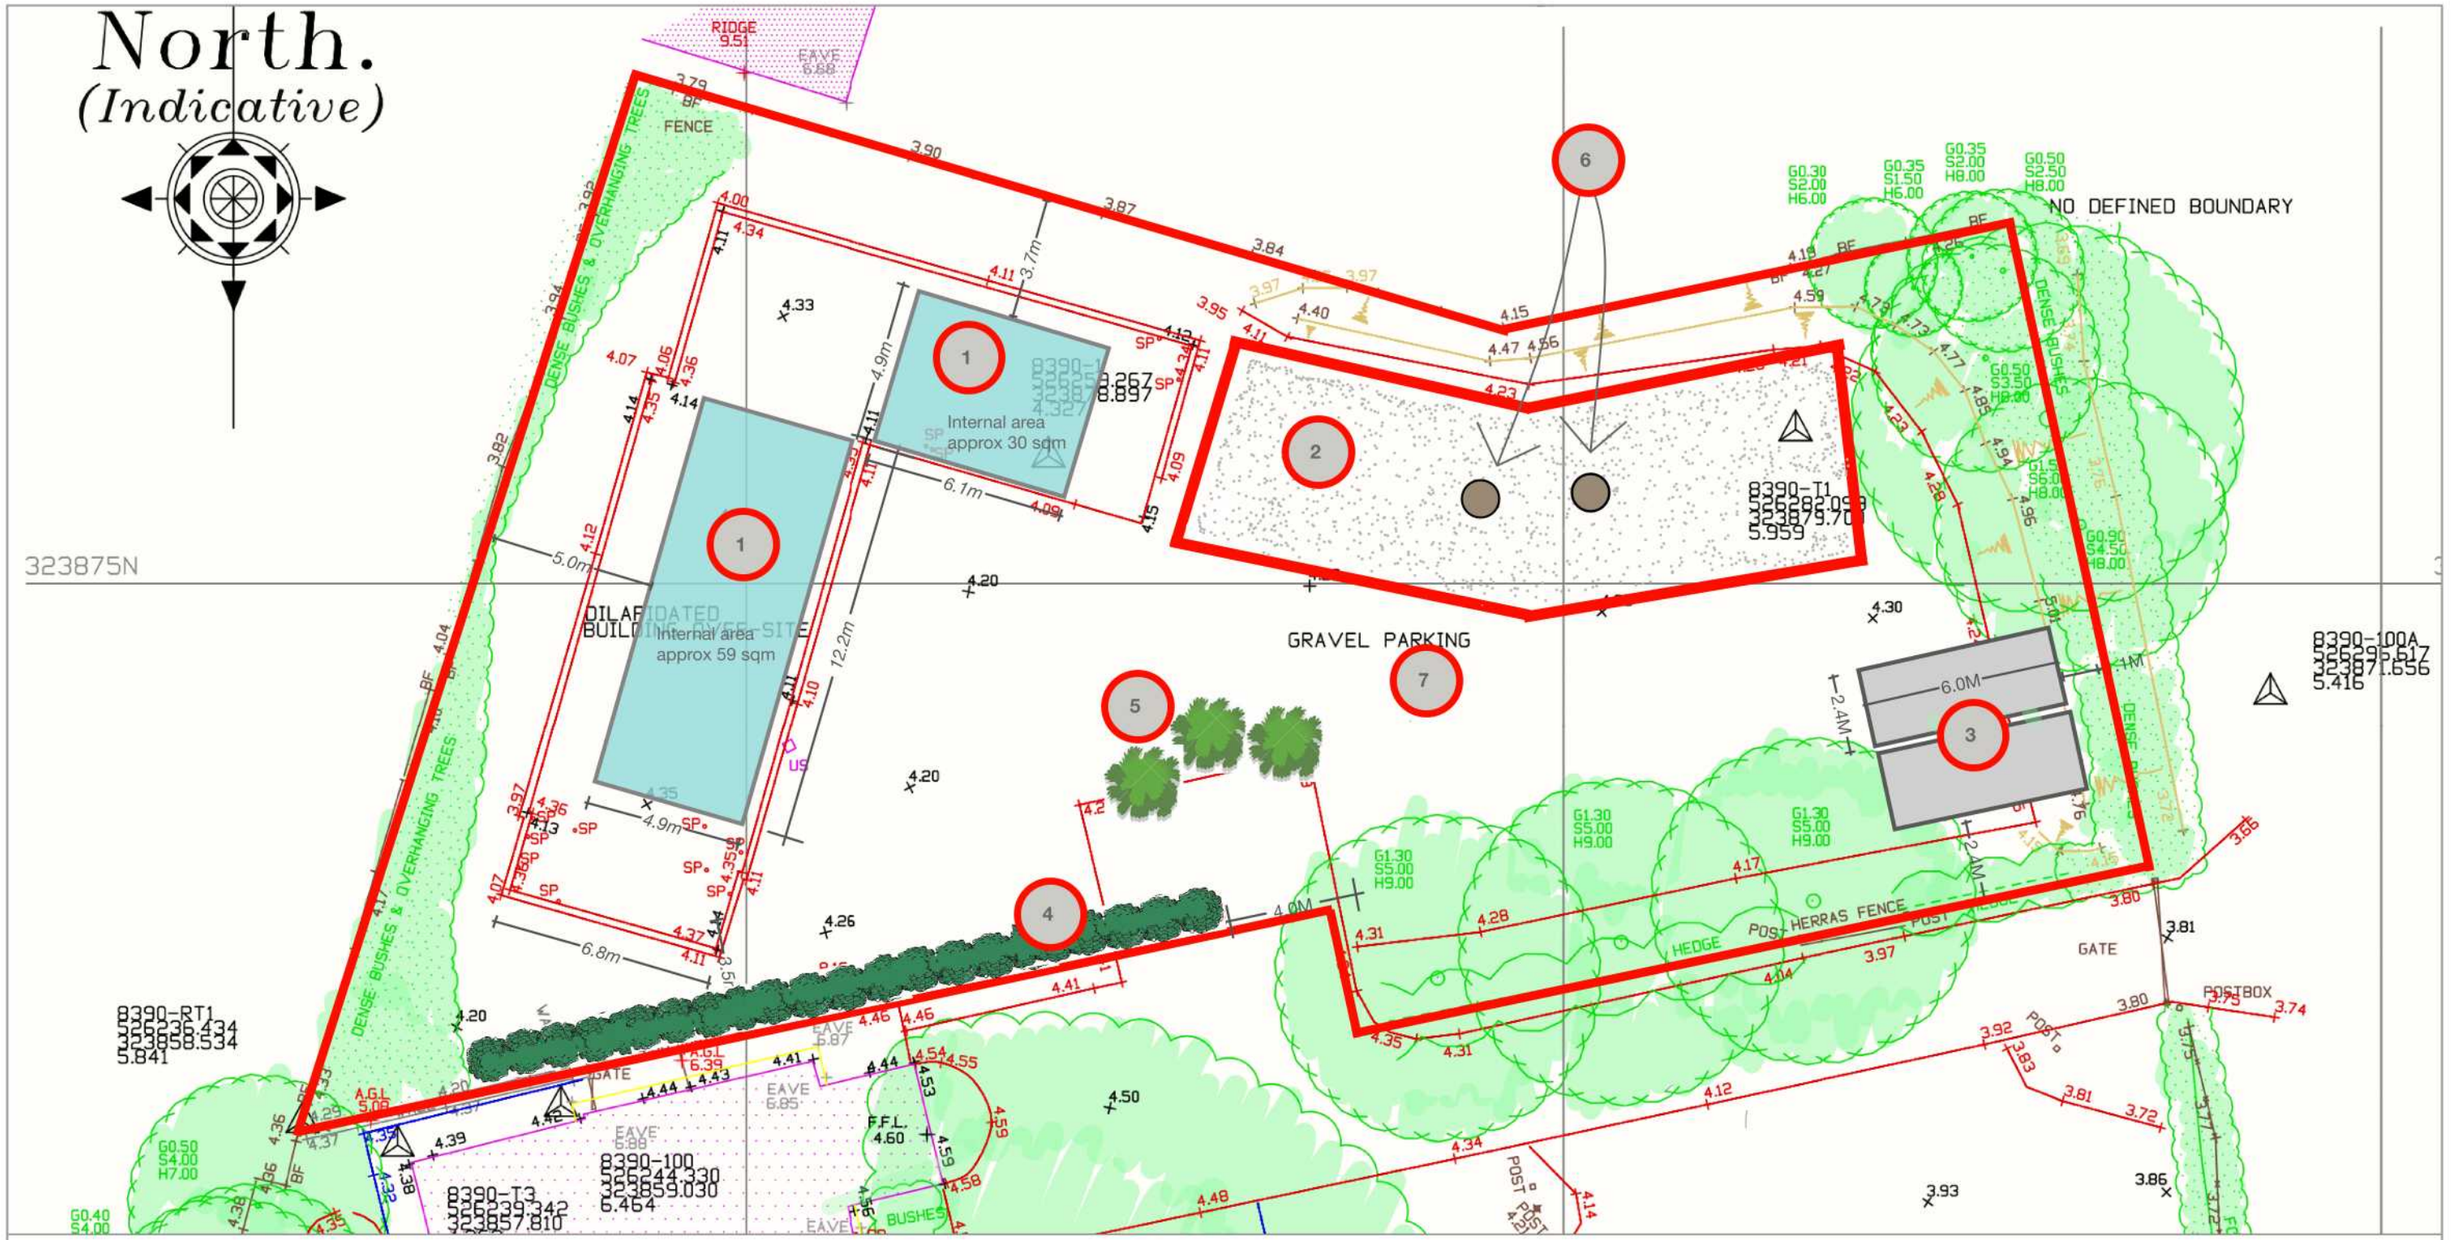

1. Combination of single or modular Portable cabins sited on existing foundations
2. Area set aside as a mock-up street for training operational staff comprising of dummy footway boxes and telegraph poles. Telegraph poles to be limited to a height that does not intrude on surrounding environment
3. Shipping containers (20ft x 8ft) for secure storage screened behind existing hedge
4. Newly planted hedge such as Laurel with an initial minimum height of 2.5m and grown to a height sufficient
5. Newly planted Laurel bushes around 2m in height to
6. Fake telegraph poles for training purposes only. Restricted to a height of between 3-4m and positioned behind existing trees for screening purposes
7. Existing gravelled surface left in place

0 2 10 20M

TITLE
Proposed plan of Training Centre adjacent to Fulney Hall

DETAIL
Proposed plan of Training Centre

CLIENT
Lightspeed Broadband Limited

SCALE
1:200