
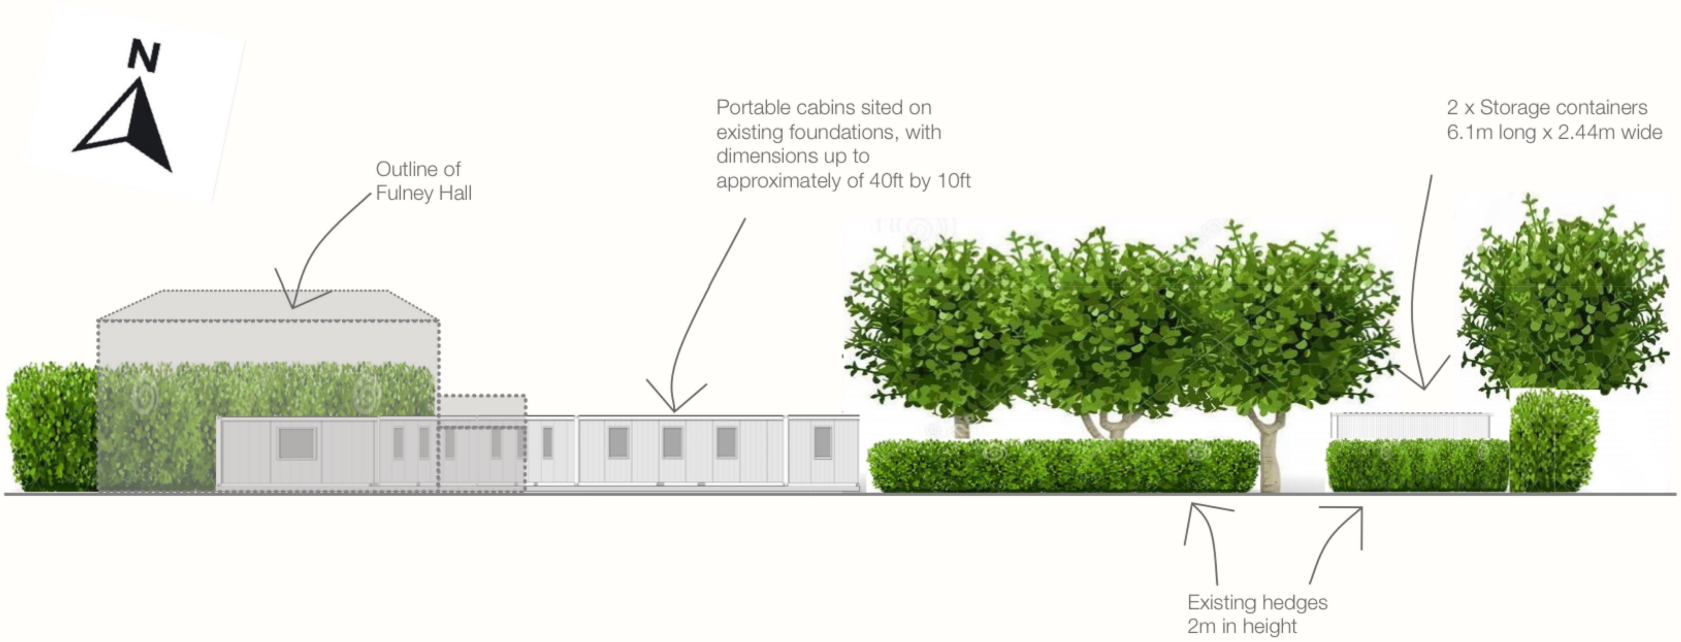


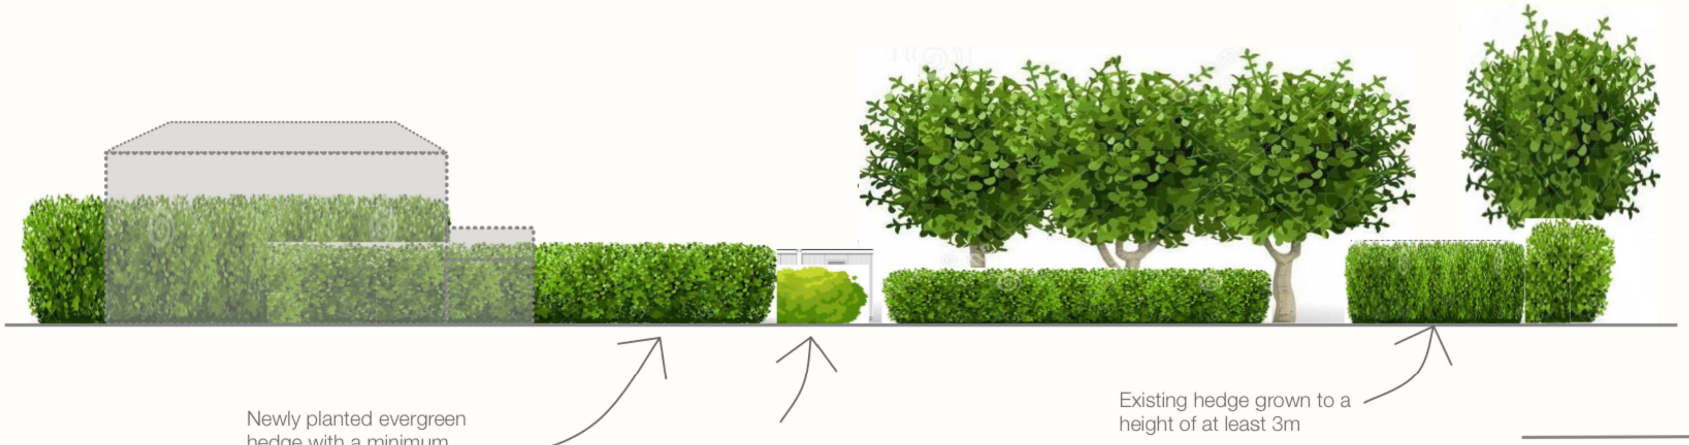

0 2 10 20M

TITLE
Proposed Training Centre adjacent to Fulney Hall

DETAIL
Proposed Elevations of Portable Cabins, Storage Containers and soft landscaping

CLIENT
Lightspeed Broadband Limited

SCALE
1:100